




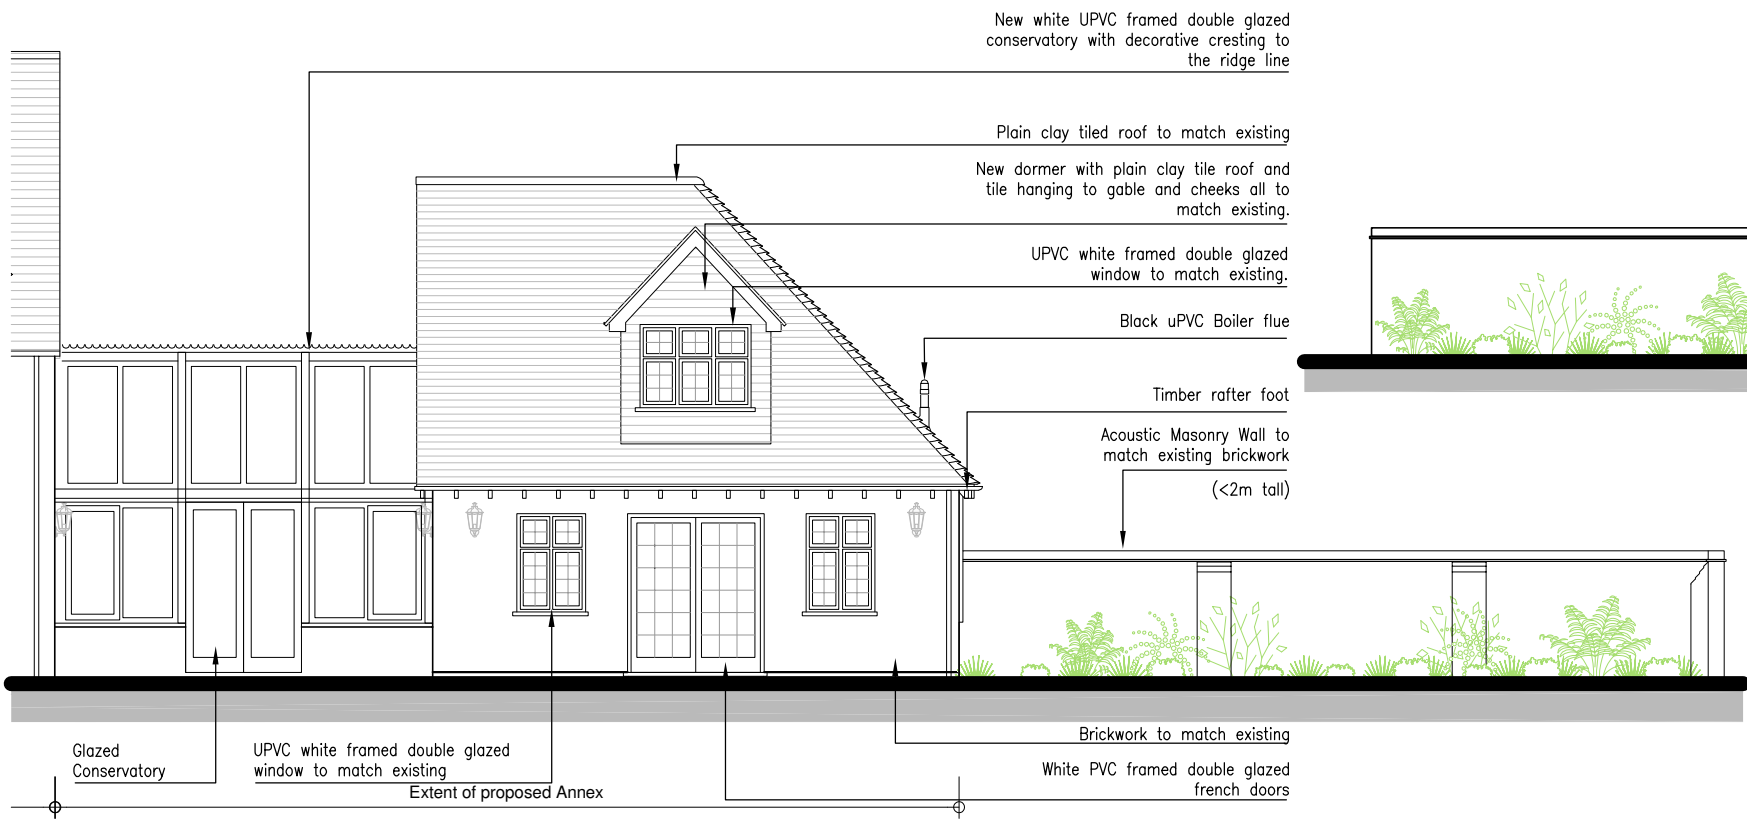



05 PROPOSED ANNEX NORTH EAST WALLED GARDEN ELEVATION
1:100

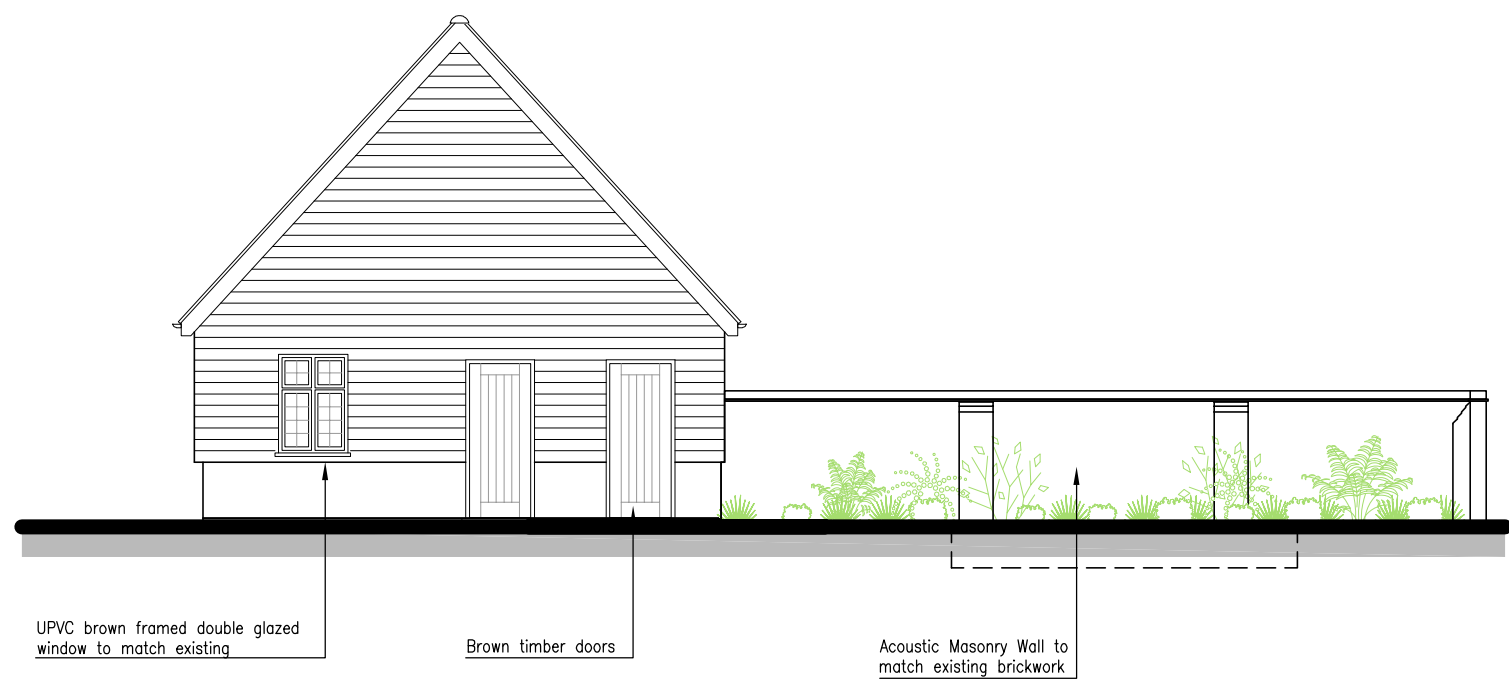

07 PROPOSED GARAGE & WALLED GARDEN NORTH EAST ELEVATION
1:100 Note the garage gable end would be obscured by the Annex Extension elevation 05 above

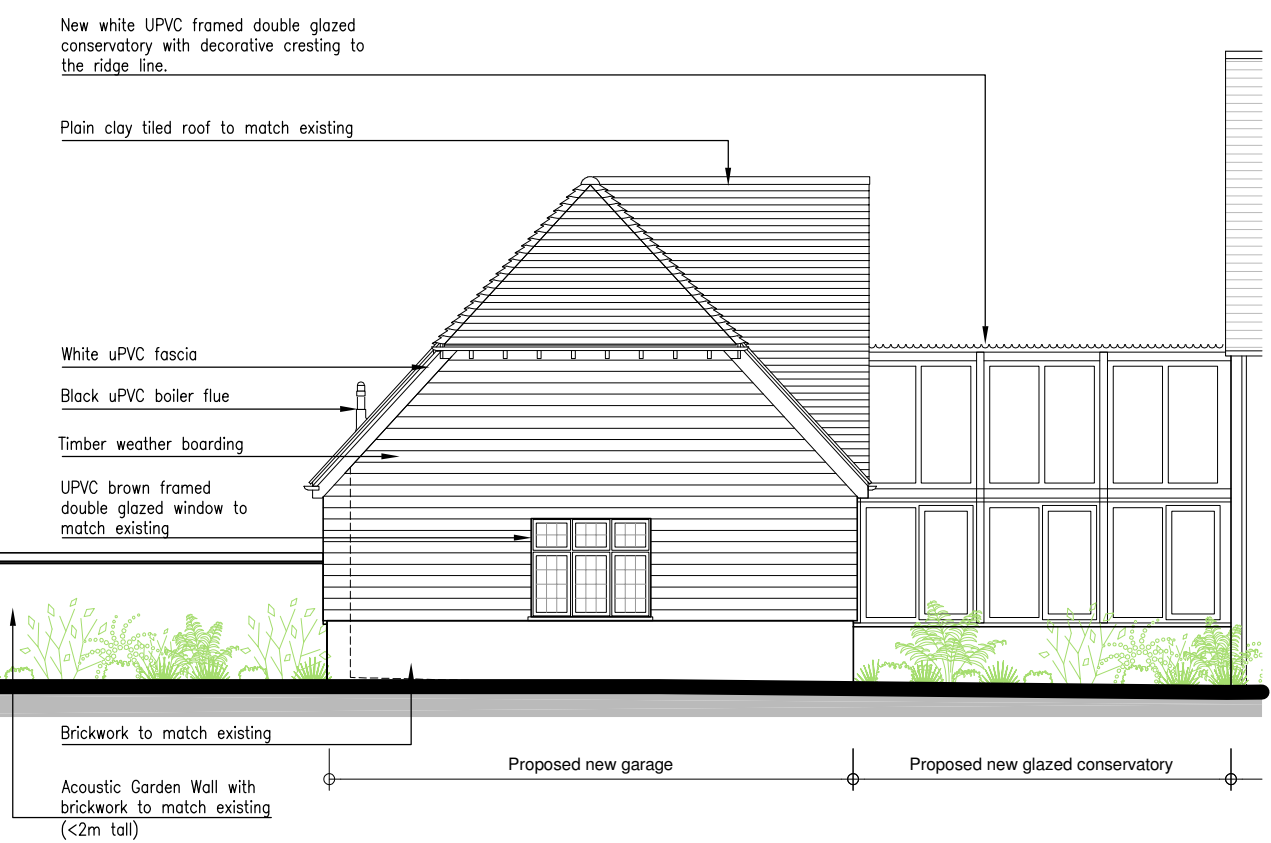

06 PROPOSED GARAGE & GARDEN WALL SOUTH WEST ELEVATION
1:100 Note Roof of Proposed Annex and glazed Conservatory illustrated behind Garage barn hipped gable

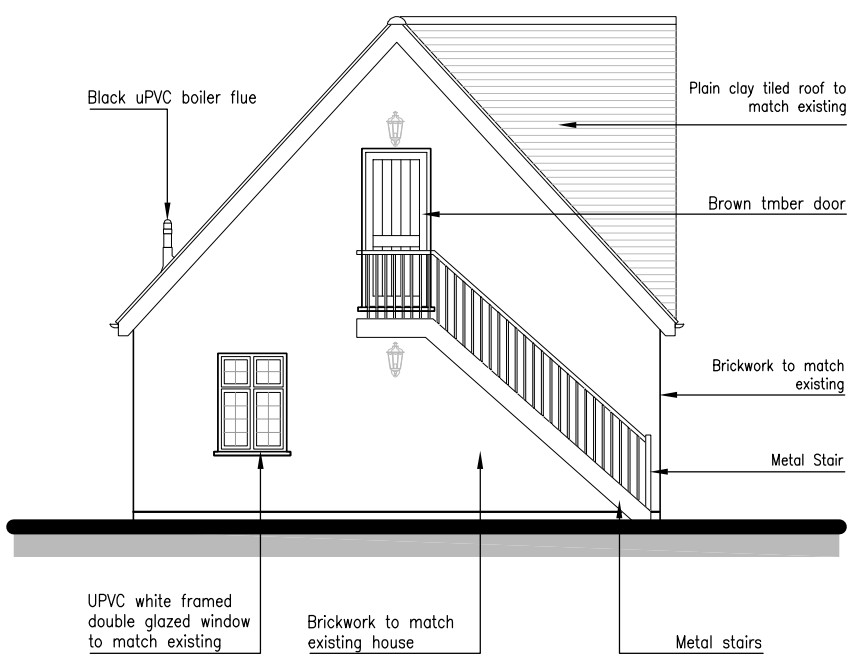 

08 PROPOSED ANNEX SOUTH WEST ELEVATION
1:100 Note the Annex gable would be obscured by the garage elevation 06 above

revision/date note		
 The Byre The Street Bramley Hampshire RG26 5DE T: 01256 587888 W: www.morsewebb.co.uk		
project		
Orchards Paddock, Swallowfield		
title		
Proposed Elevations Sheet 3		
scale	status	
1:100@A3	PLANNING	
job no.	dwg no.	status/revision
1025	118	PL04