



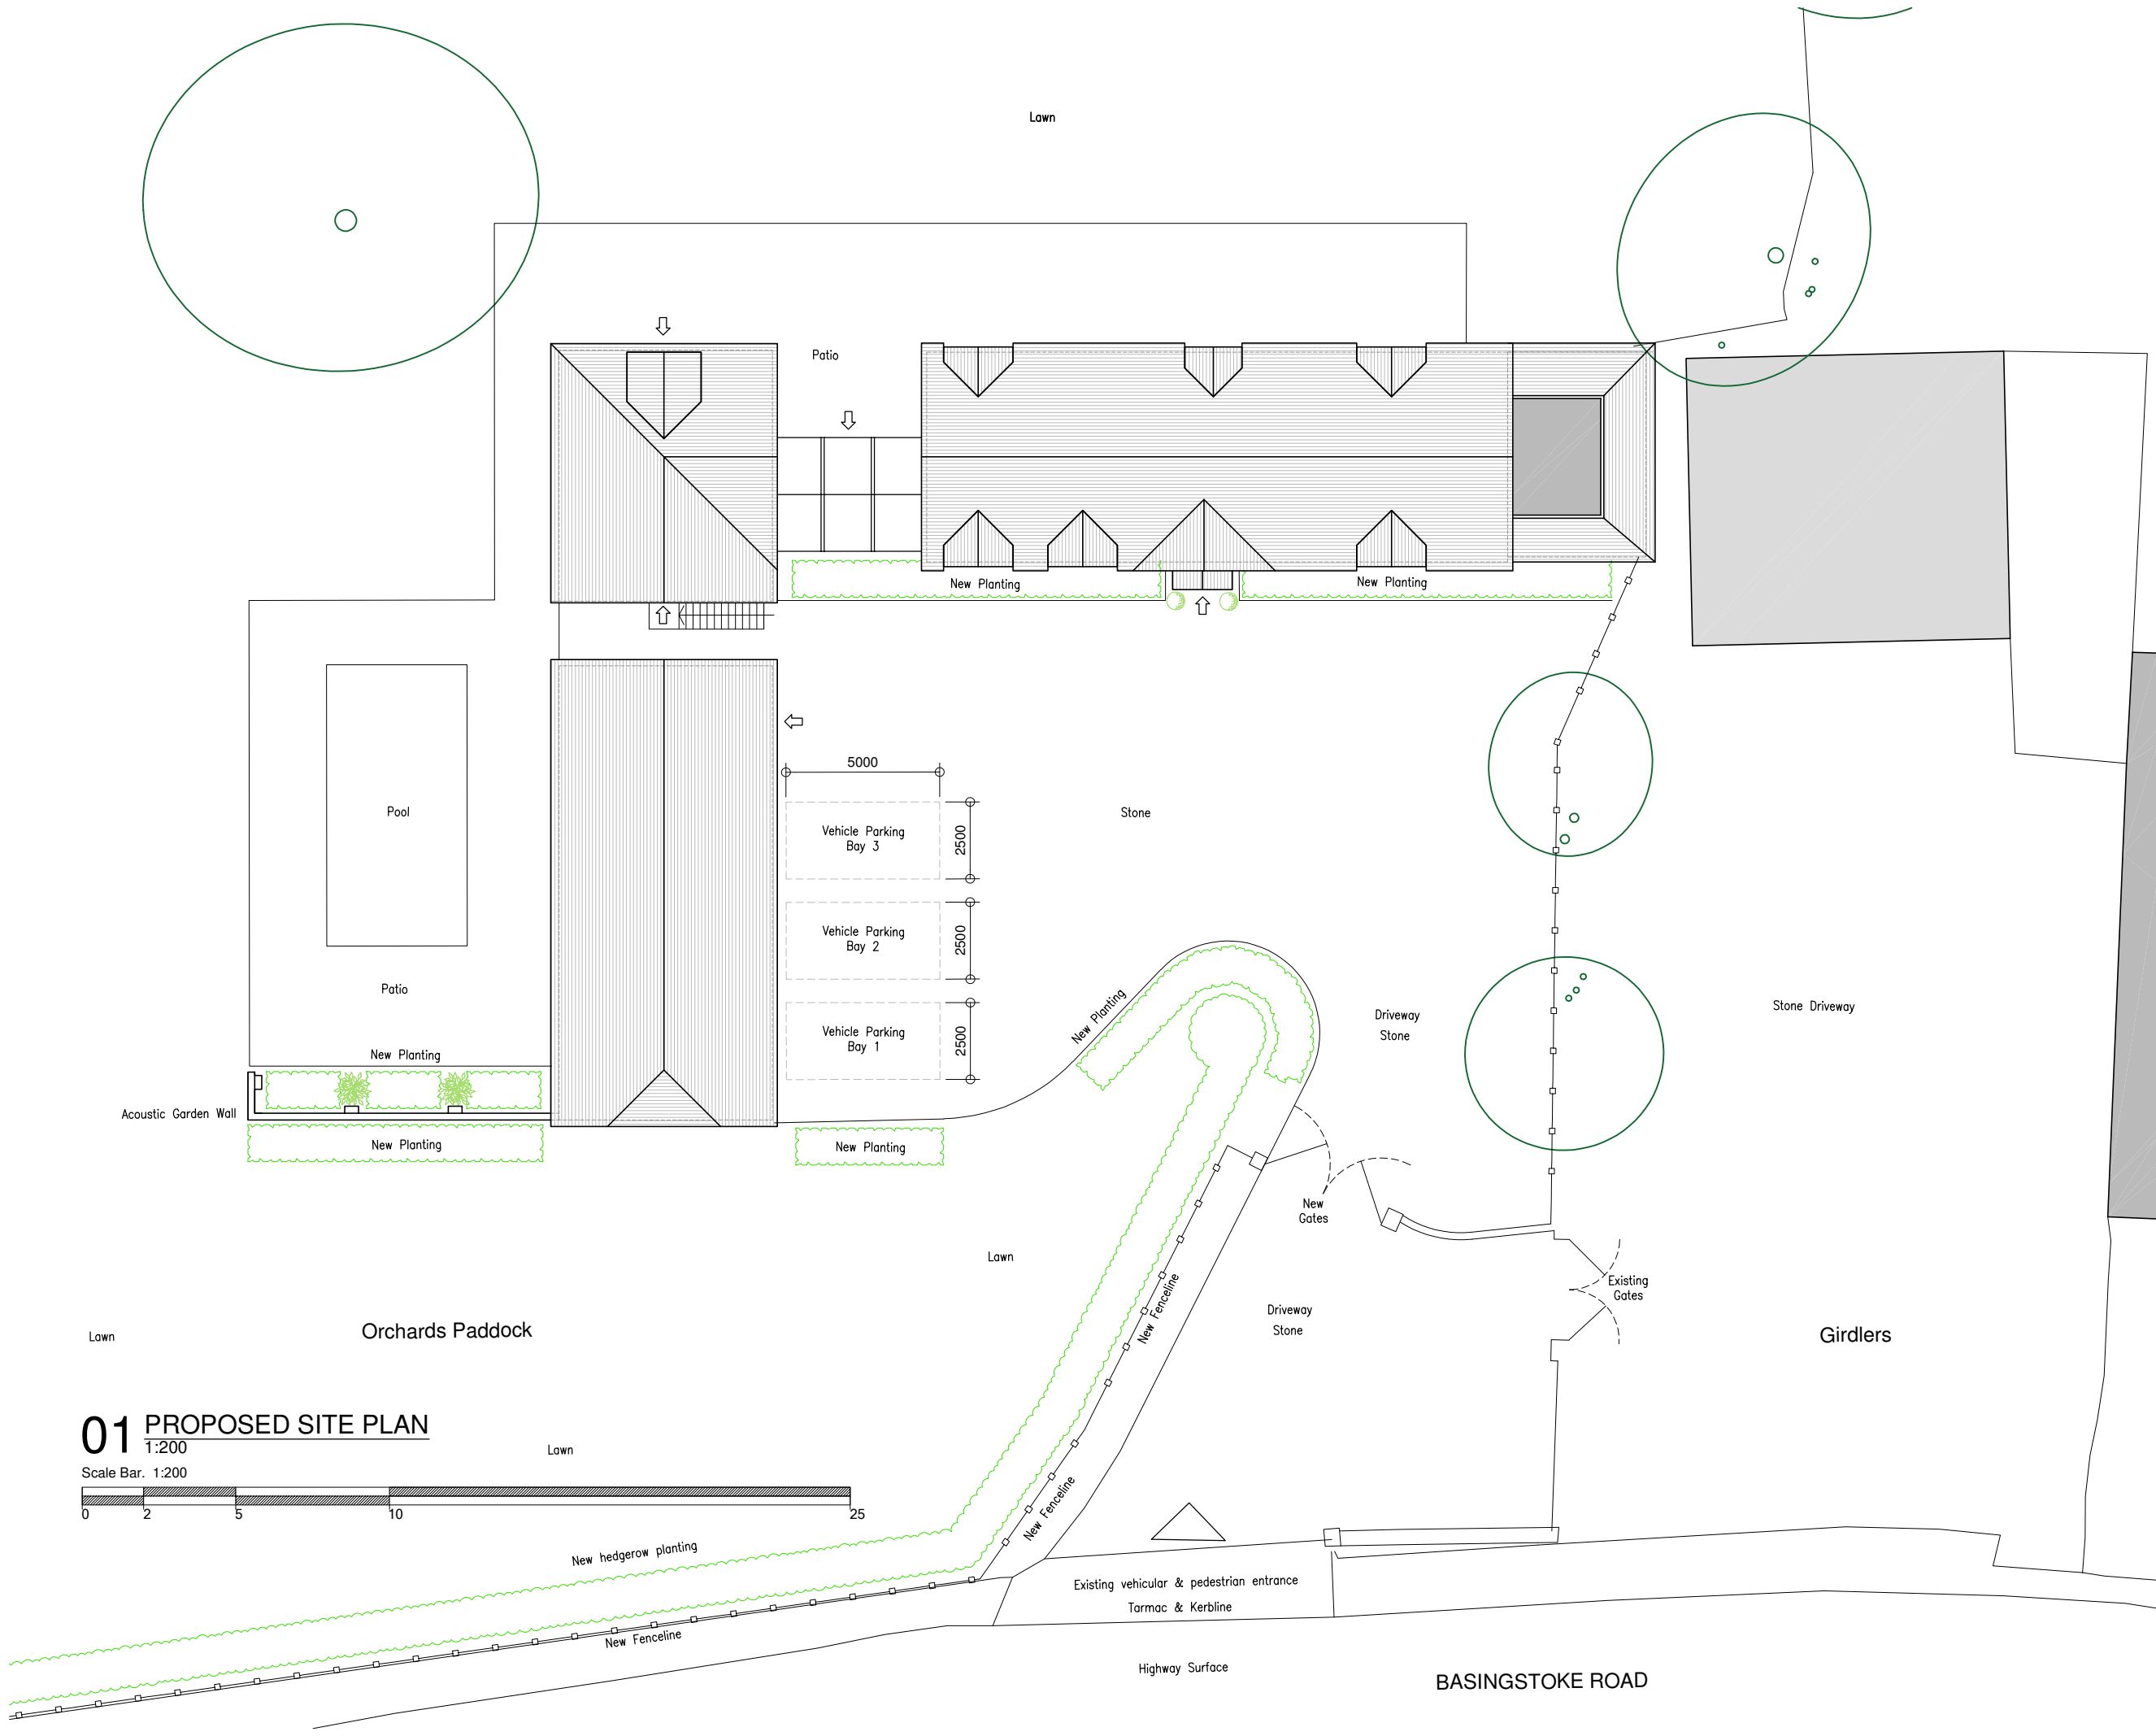

01 PROPOSED SITE PLAN

 

revision/date		note

morseWEBB
architects
The Byre The Street Bramley Hampshire RG26 5DE
T: 01256 587888 W: www.morsewebb.co.uk

project
**Orchards Paddock,
Swallowfield**

title
Proposed Site Plan

scale	status	
1:200@A3	PLANNING	
job no. 1025	dwg no. 112	status/revision PL05

© Morse Webb Ltd