


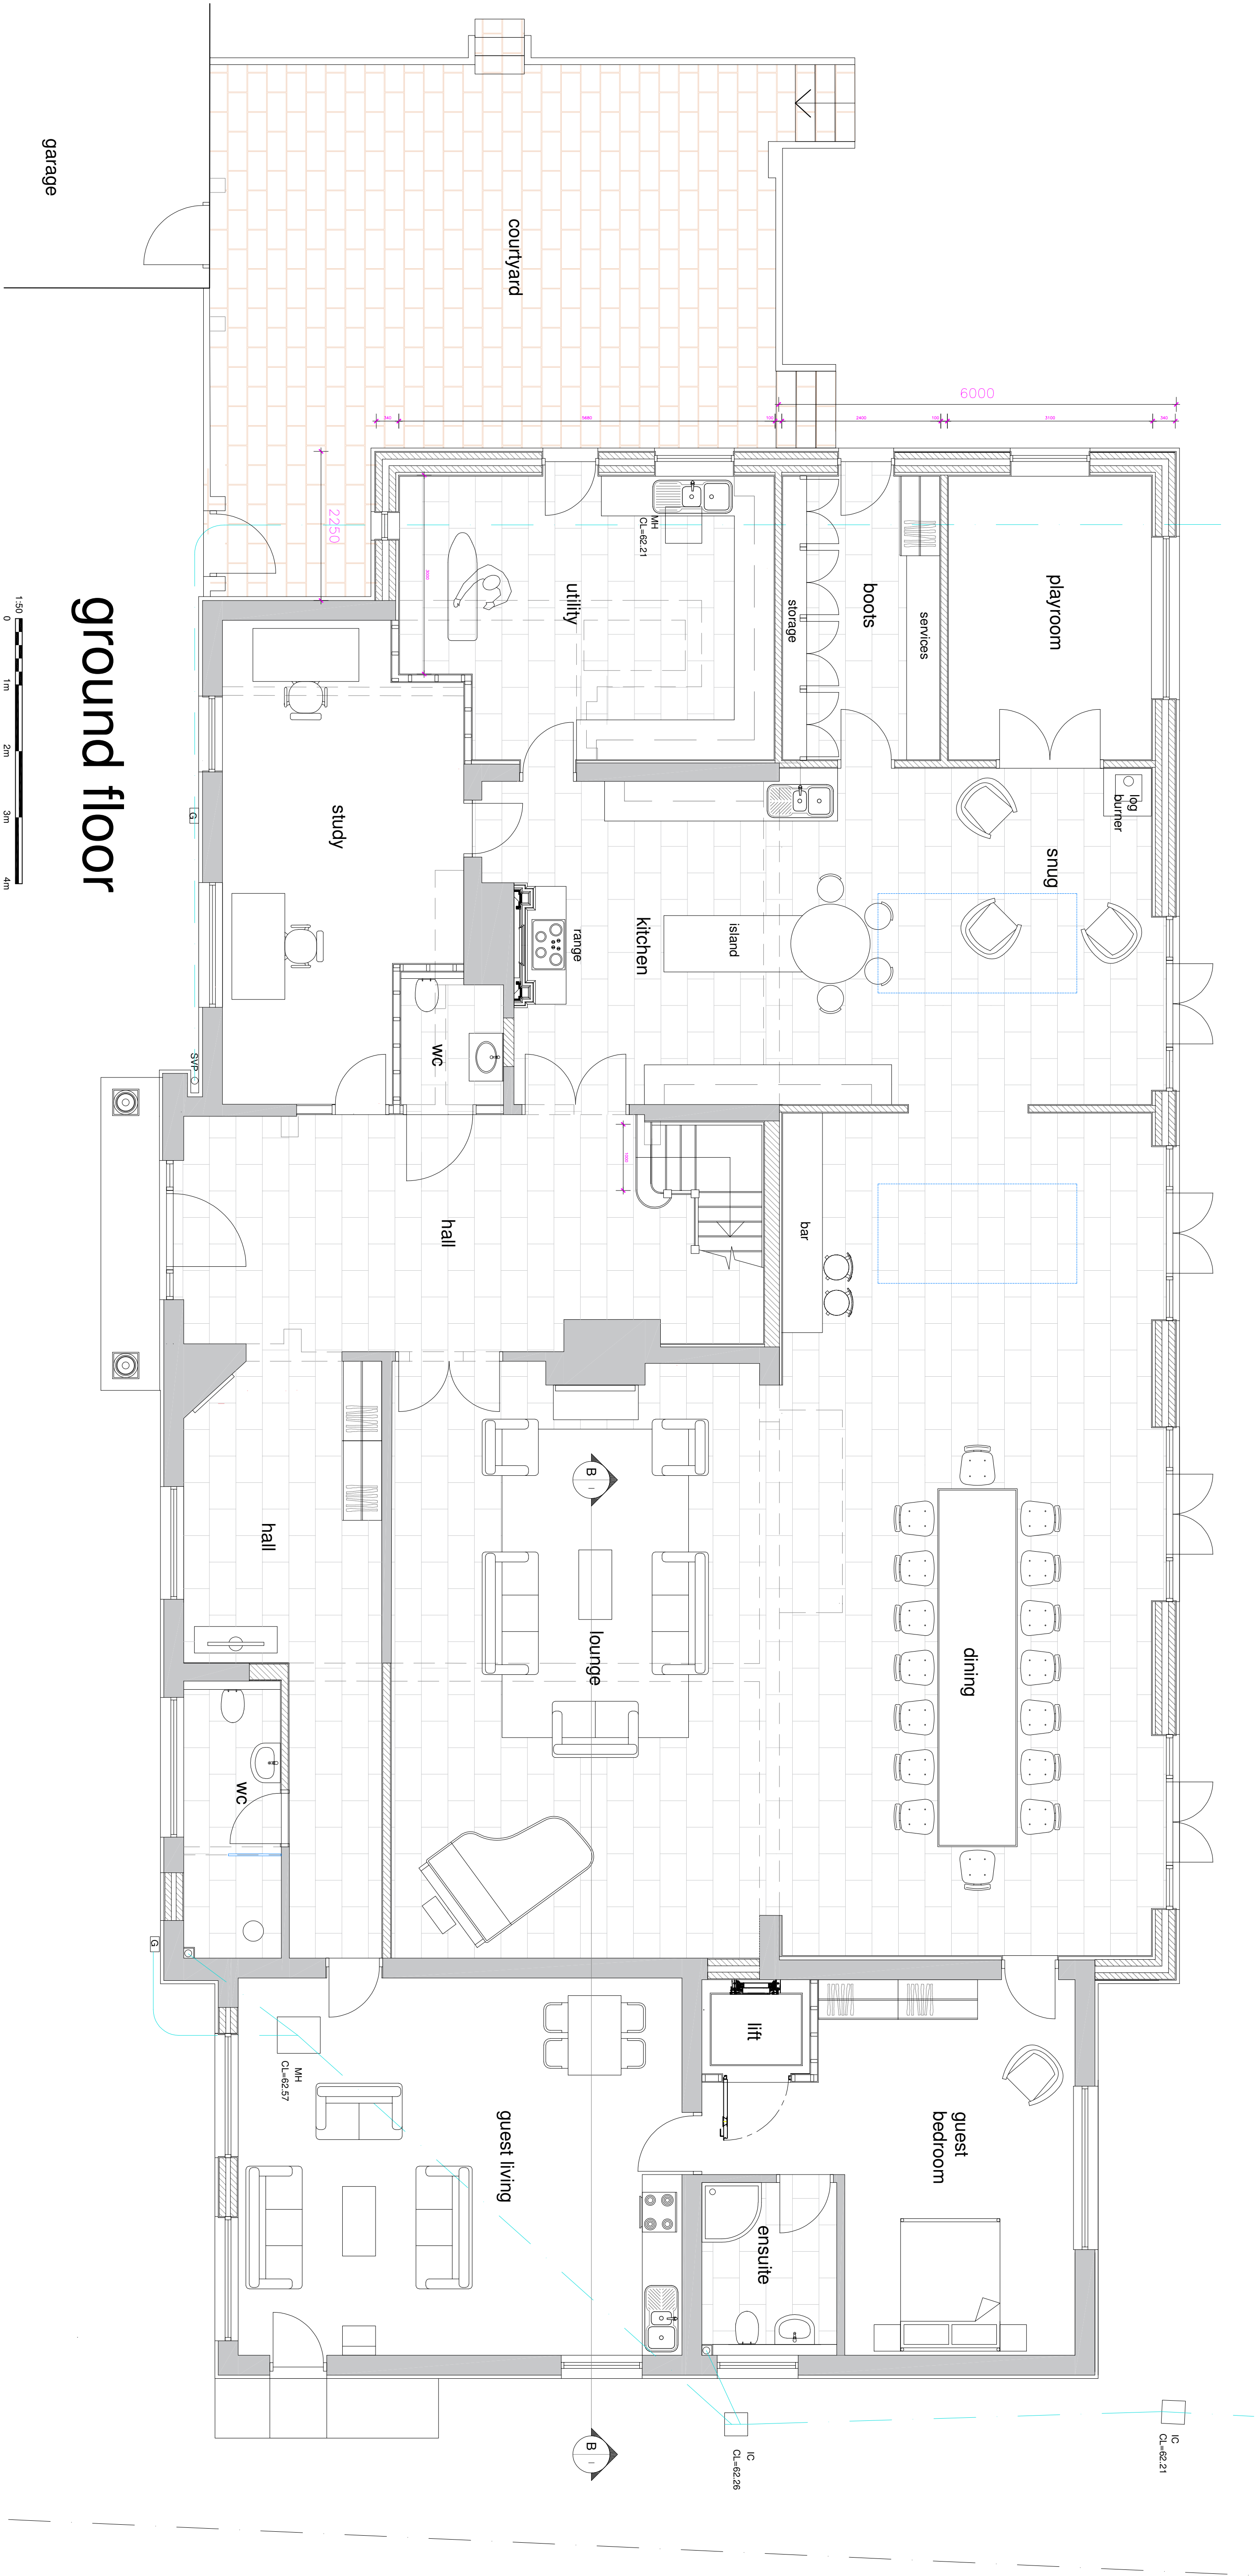

ground floor

1:500 0 1m 2m 3m 4m

garage

courtyard

playroom

services

boots

log burner

snug

island

kitchen

range

MH Cl=62.21

utility

study

WC

hall

bar

dining

B 1

lounge

hall

WC

guest bedroom

lift

ensuite

guest living

MH Cl=62.57

IC Cl=62.26

IC Cl=62.21

REV	DATE	DETAILS
A	17.10.25	Extension width, layout changes etc.

Ground Floor Plan

SITE ADDRESS
Moyle House, Fleet Hill,
Finchampstead, RG40 4LJ

PROJECT
**Front porch, First Floor side and
single storey rear extensions**



- Dwg. No. 884-
01 Existing
02 Ground Floor Plan
03 First and Second Floor Plans
04 Elevations
05 Site Plan & Garage details

DWG No.	REVISION	DATE
884-02	A	05.04.25
		DRAWN P.R.
		CHECKED
		ORIGINAL SIZE A1