



- Drg. No. 884-
- 01 Existing
 - 02 Ground Floor Plan
 - 03 First and Second Floor Plans
 - 04 Elevations
 - 05 Site Plan & Garage details

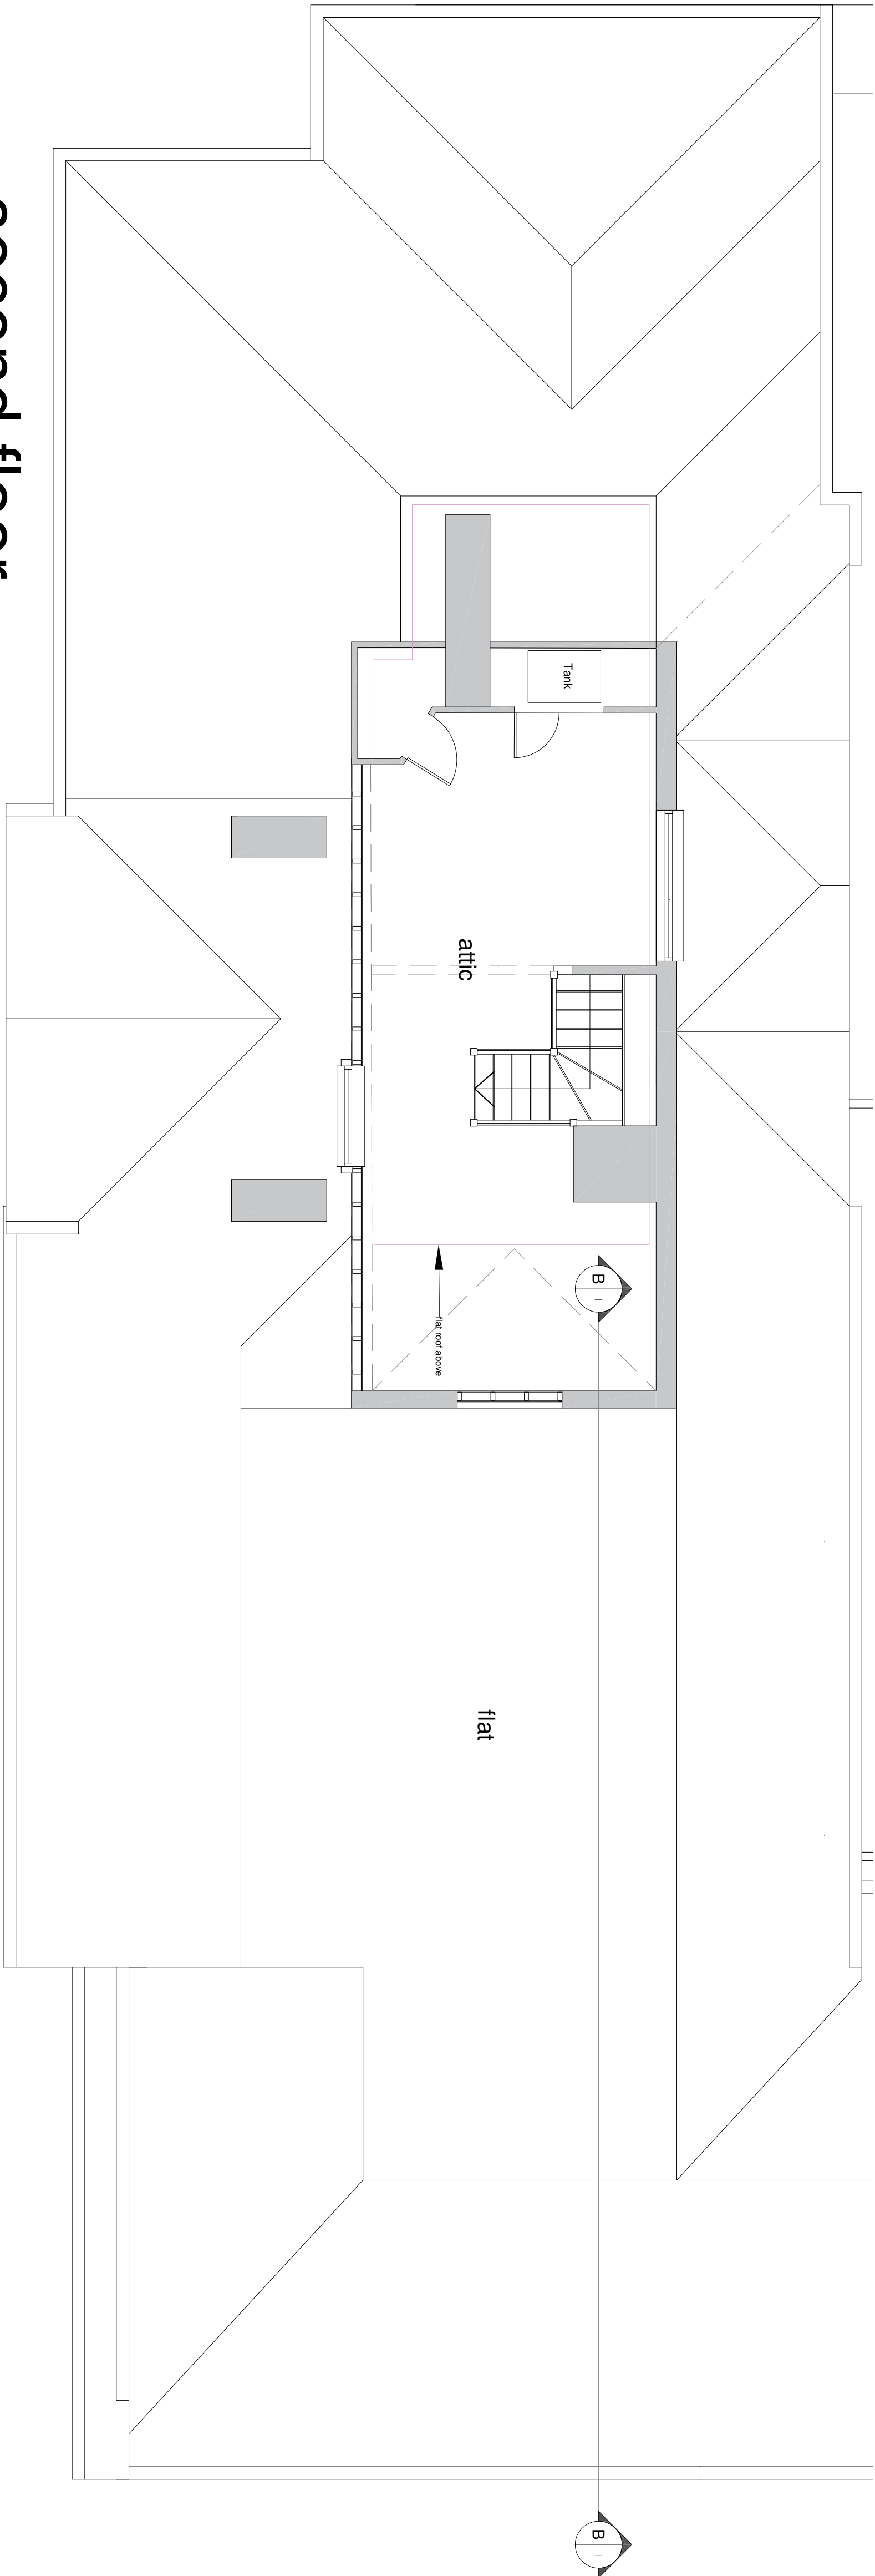

second floor

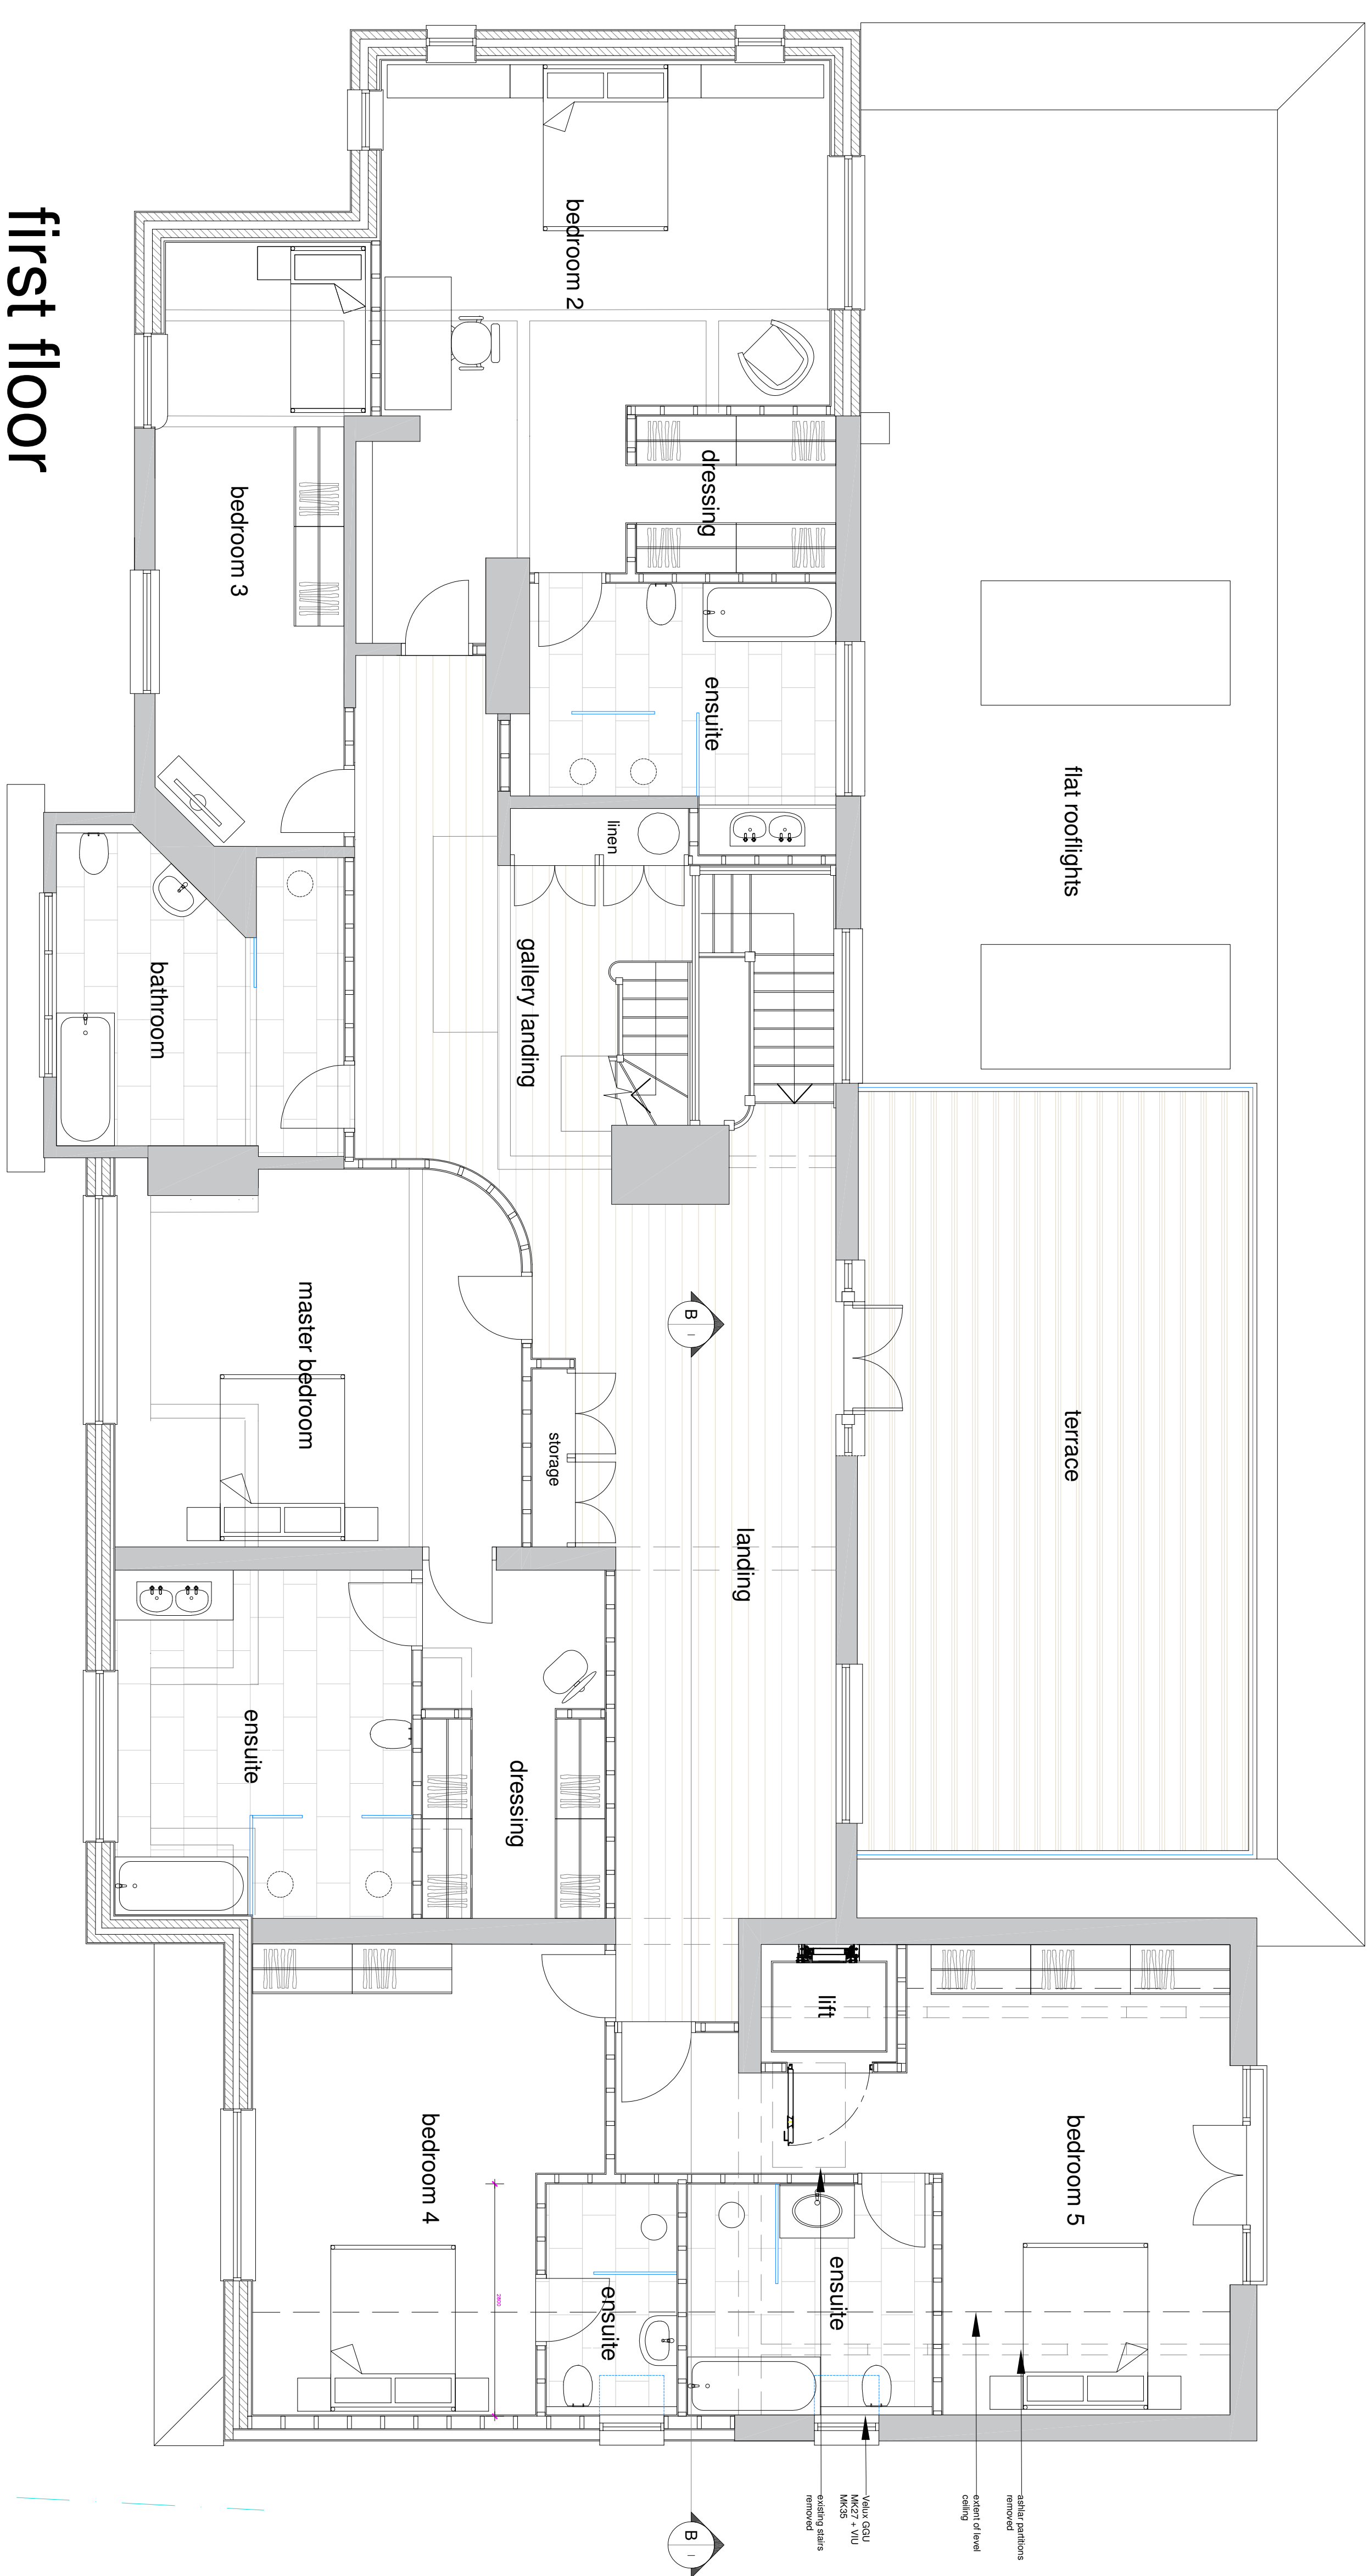

first floor

1:50 0 1m 2m 3m 4m	
REV	DATE
A	17.10.25
DETAILS	Extension width, layout changes etc.

First & Second Floor Plans

SITE ADDRESS
Moyle House, Fleet Hill,
Finchampstead, RG40 4LJ

PROJECT
Front porch, First Floor side and
single storey rear extensions



SCALE 1:50 @ A1, 1:100 @ A3	REVISION	DATE
DWG No.	DRAWN P.R.	05.04.25
884-03	CHECKED	
A	ORIGINAL SIZE A1	