



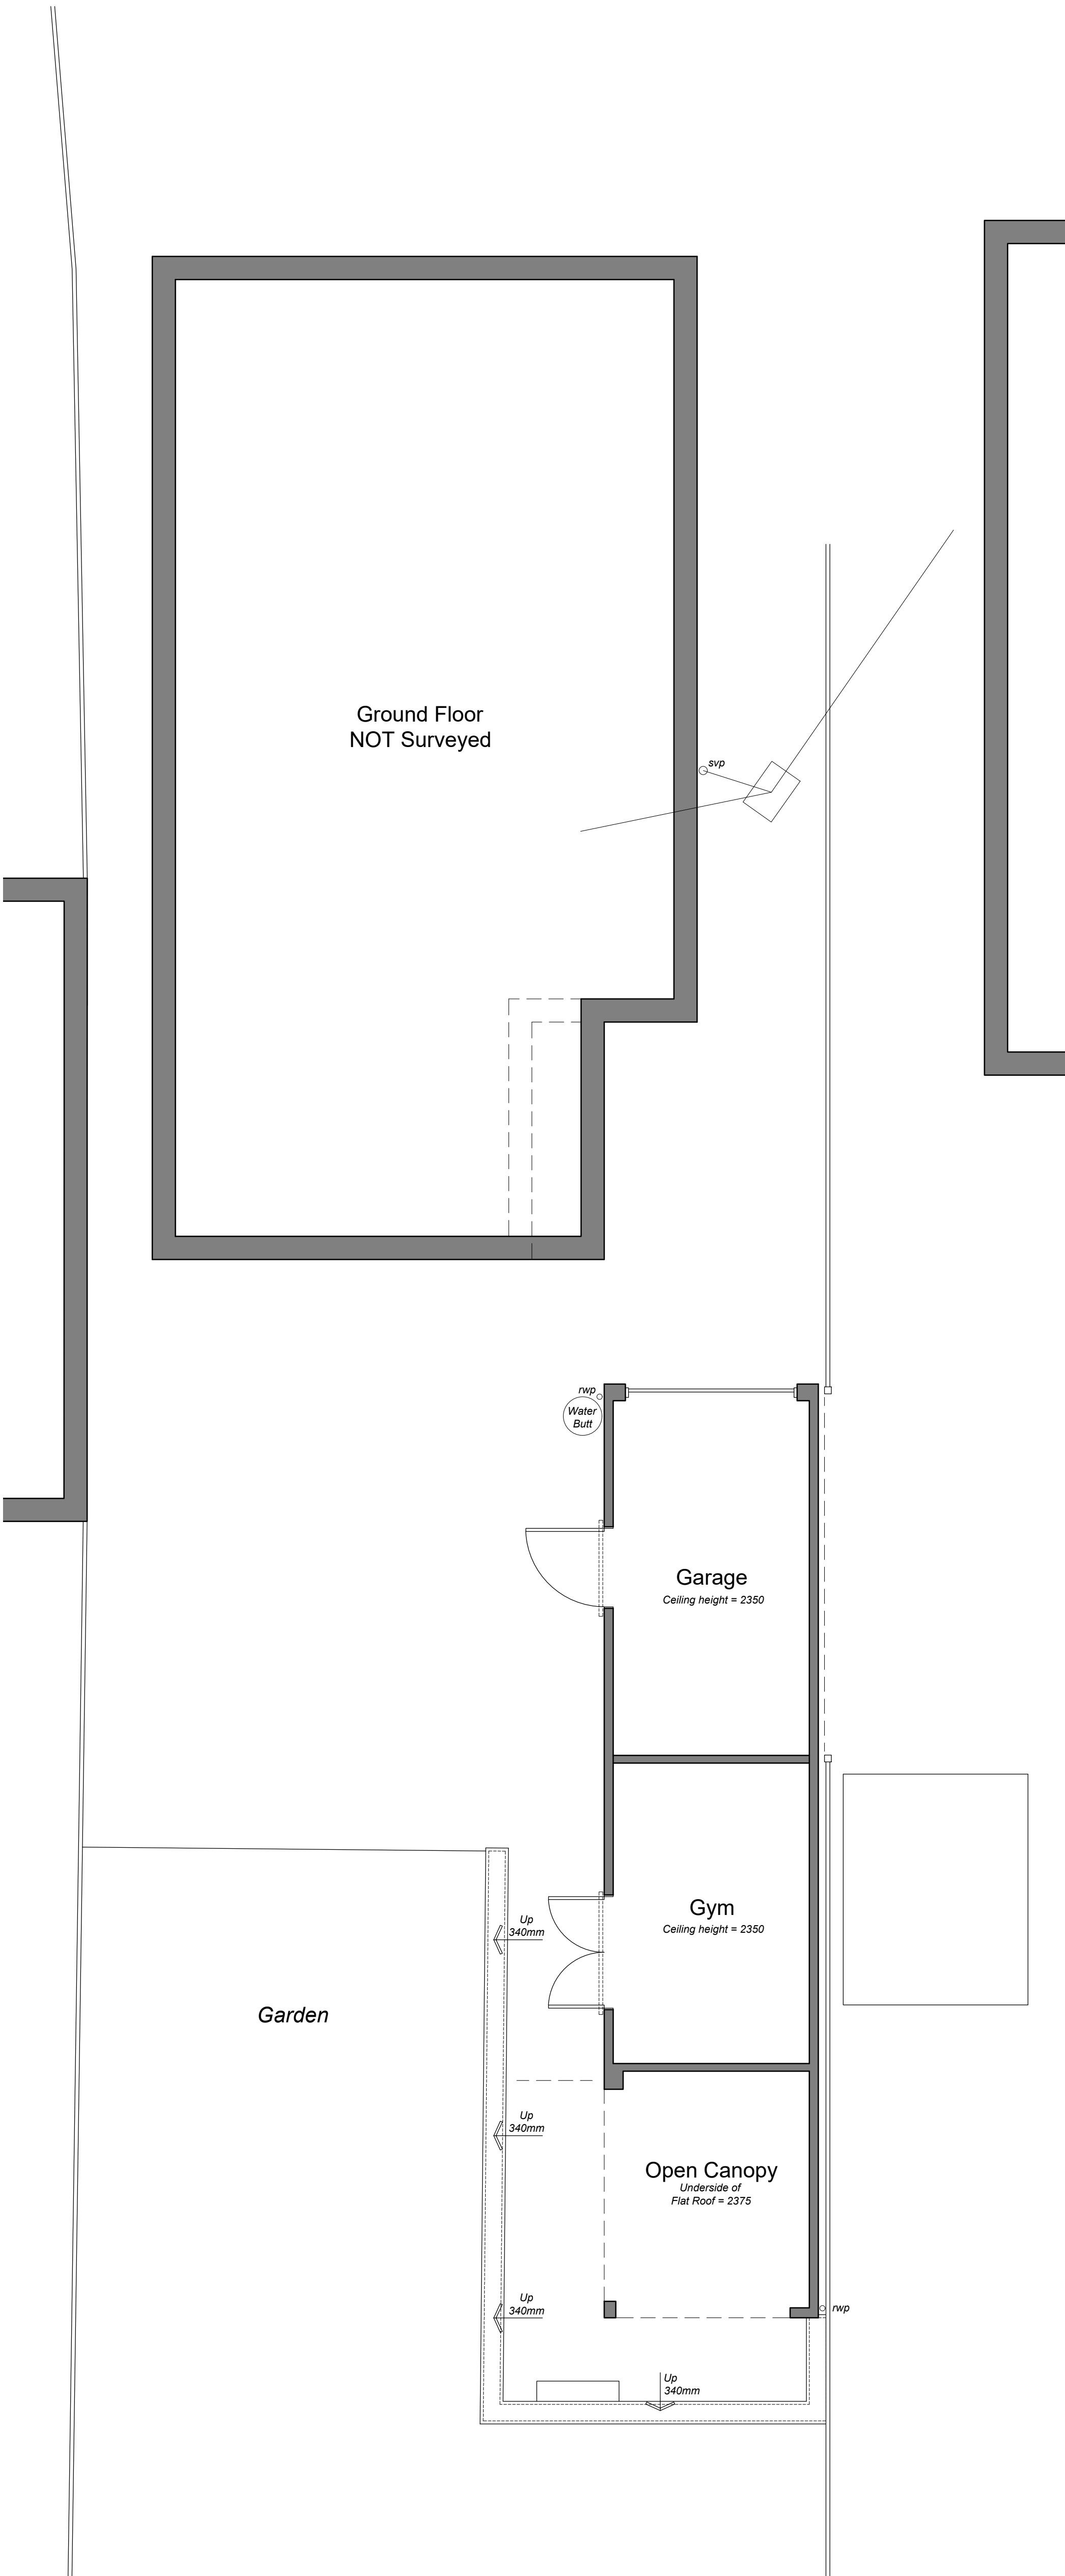


Ground Floor Plan 1:50 Scale

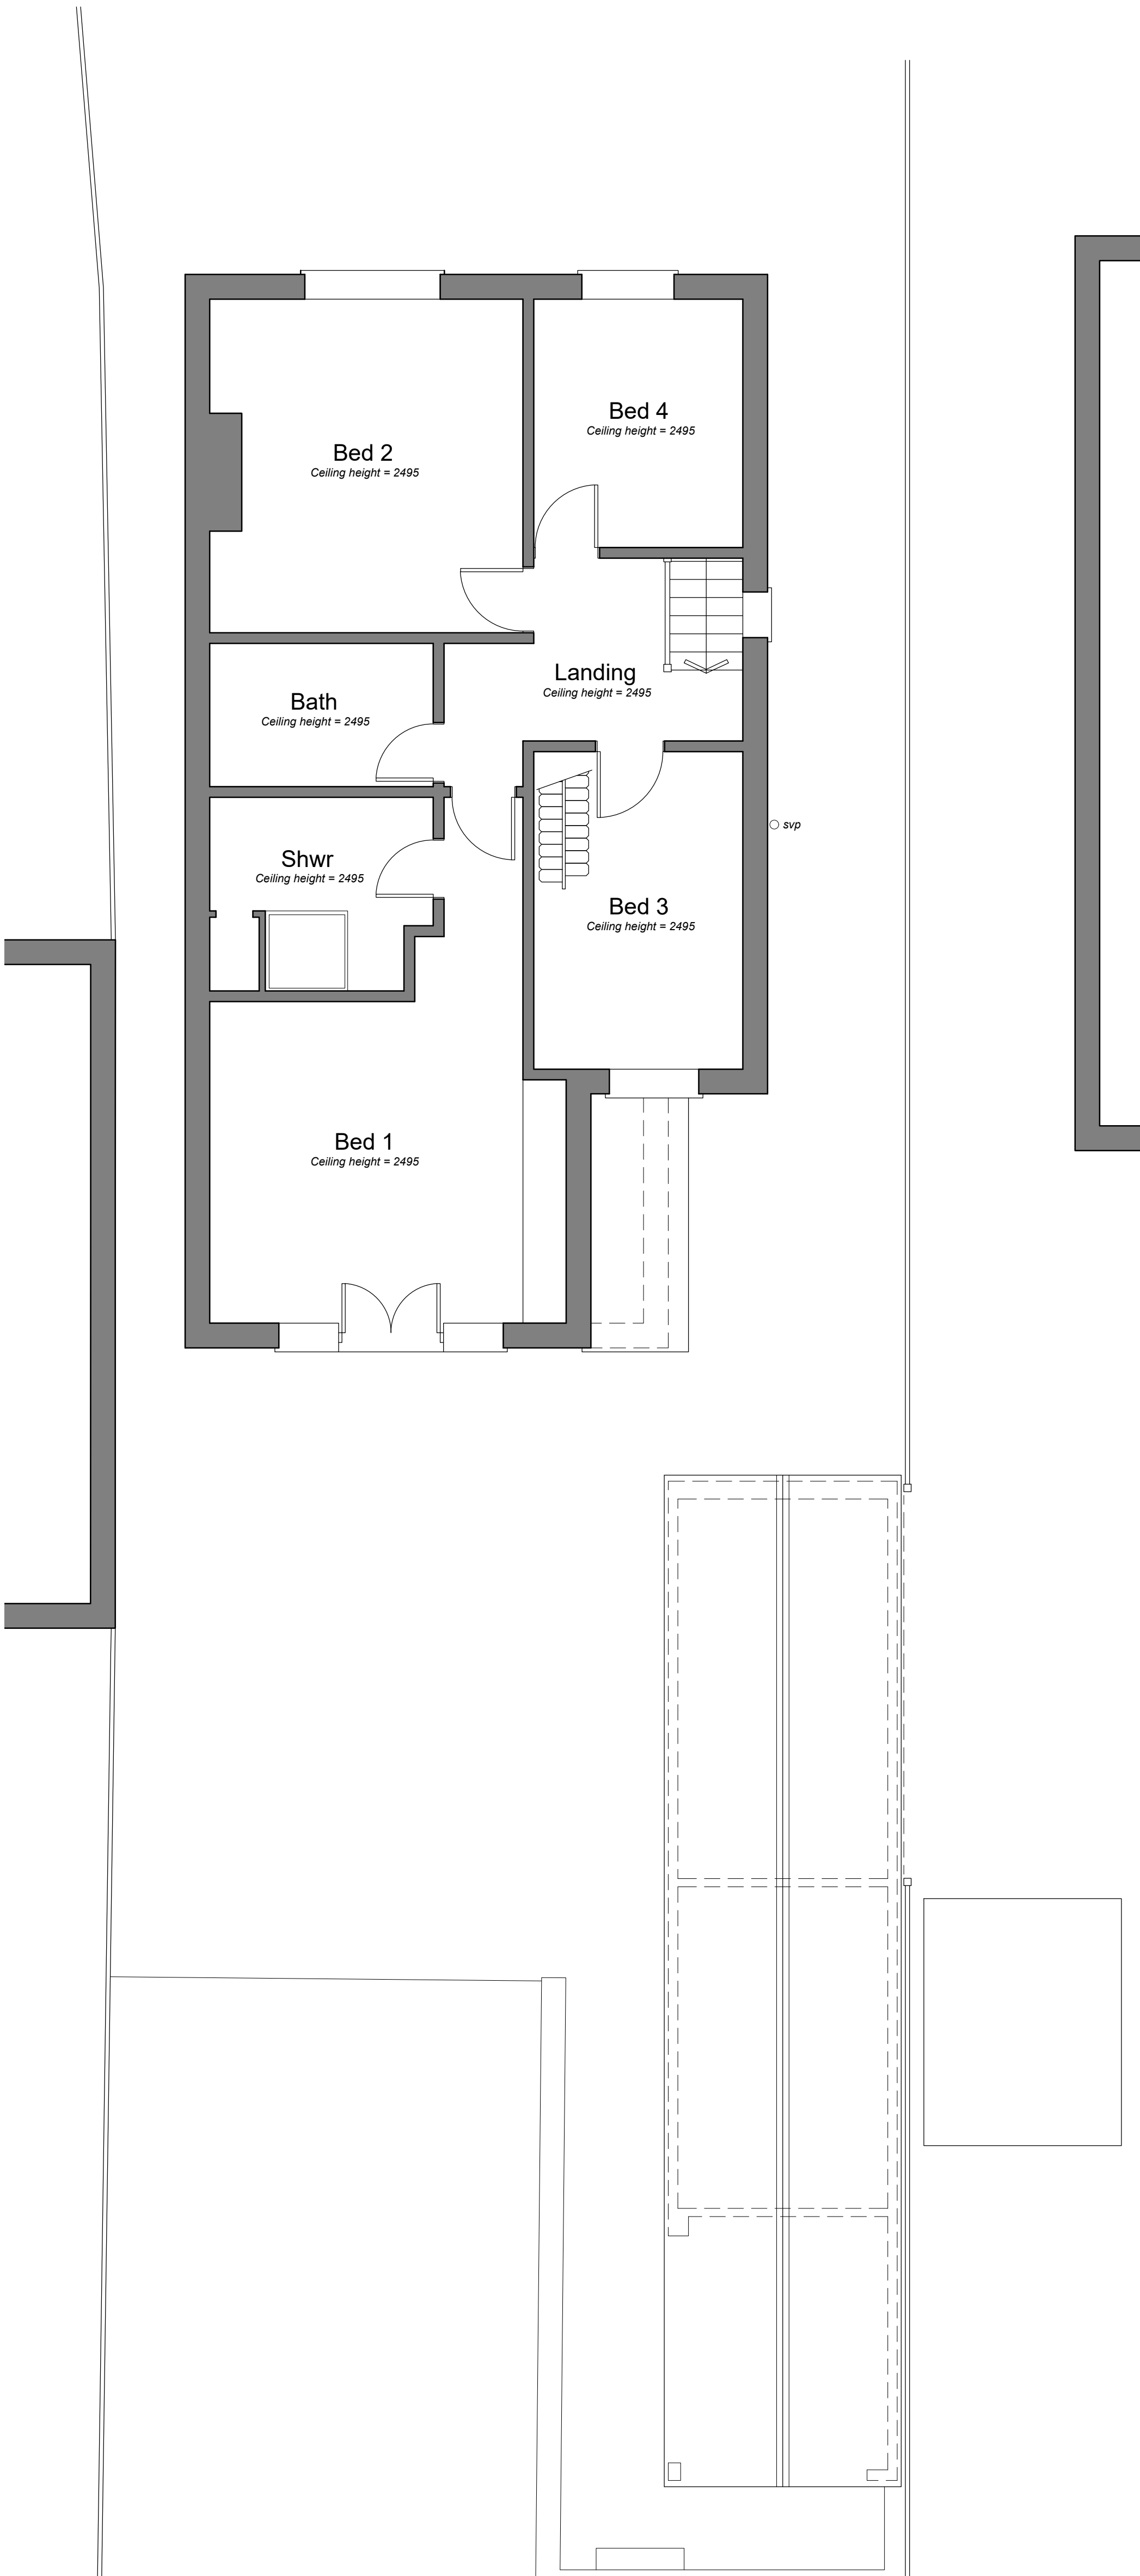

First Floor Plan 1:50 Scale

1:50 scale Bar
This Drawing has been produced for printing onto A1 size paper.
If printing on A3 please use the scale below for reference.

 

Bonney Architecture

PLANNING & TECHNICAL SERVICES

CLIENT Mrs E Middleton 14 Hornbeam Close
Barkham
Wokingham
RG41 4JR
JOB 93 Loddon Bridge Road, Woodley,
Reading, Berkshire, RG5 4AE 07515 355 770
DRG EXISTING PLANS bonneyarchitecture@gmail.com

SCALE As Shown DRAWN P Bonney DATE Oct 2025

BA 0326|01