





Front Elevation 1-100

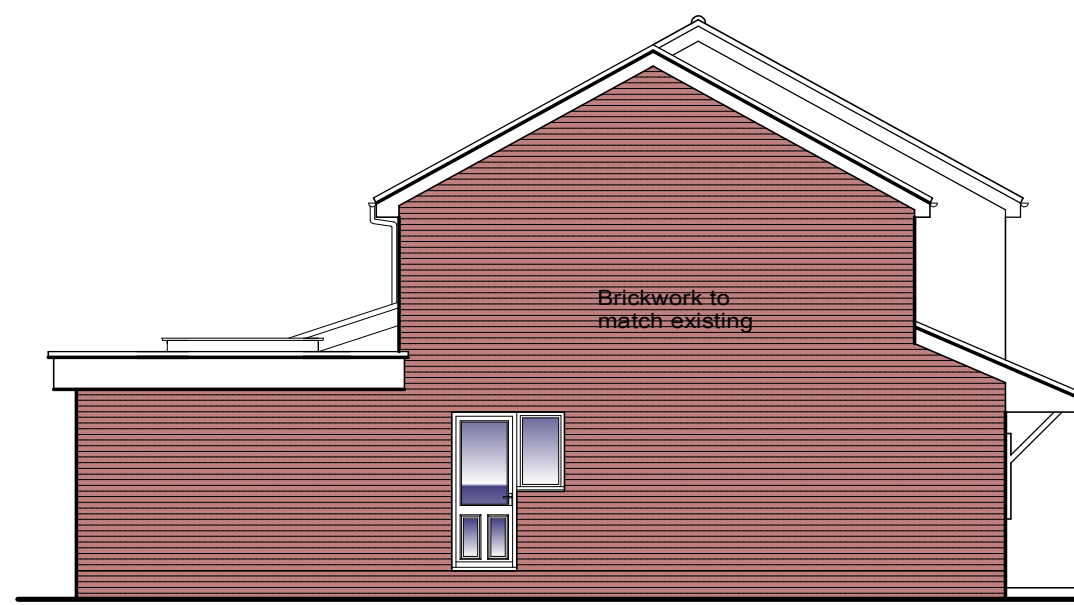


Side Elevation 1-100




Rear Elevation 1-100

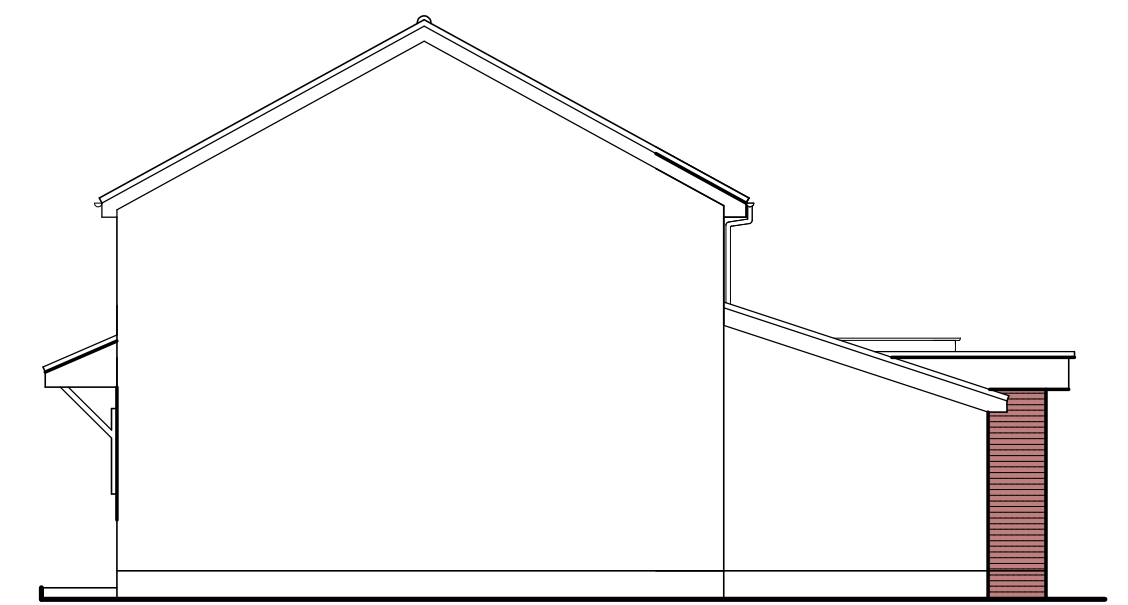


Side Elevation 1-100

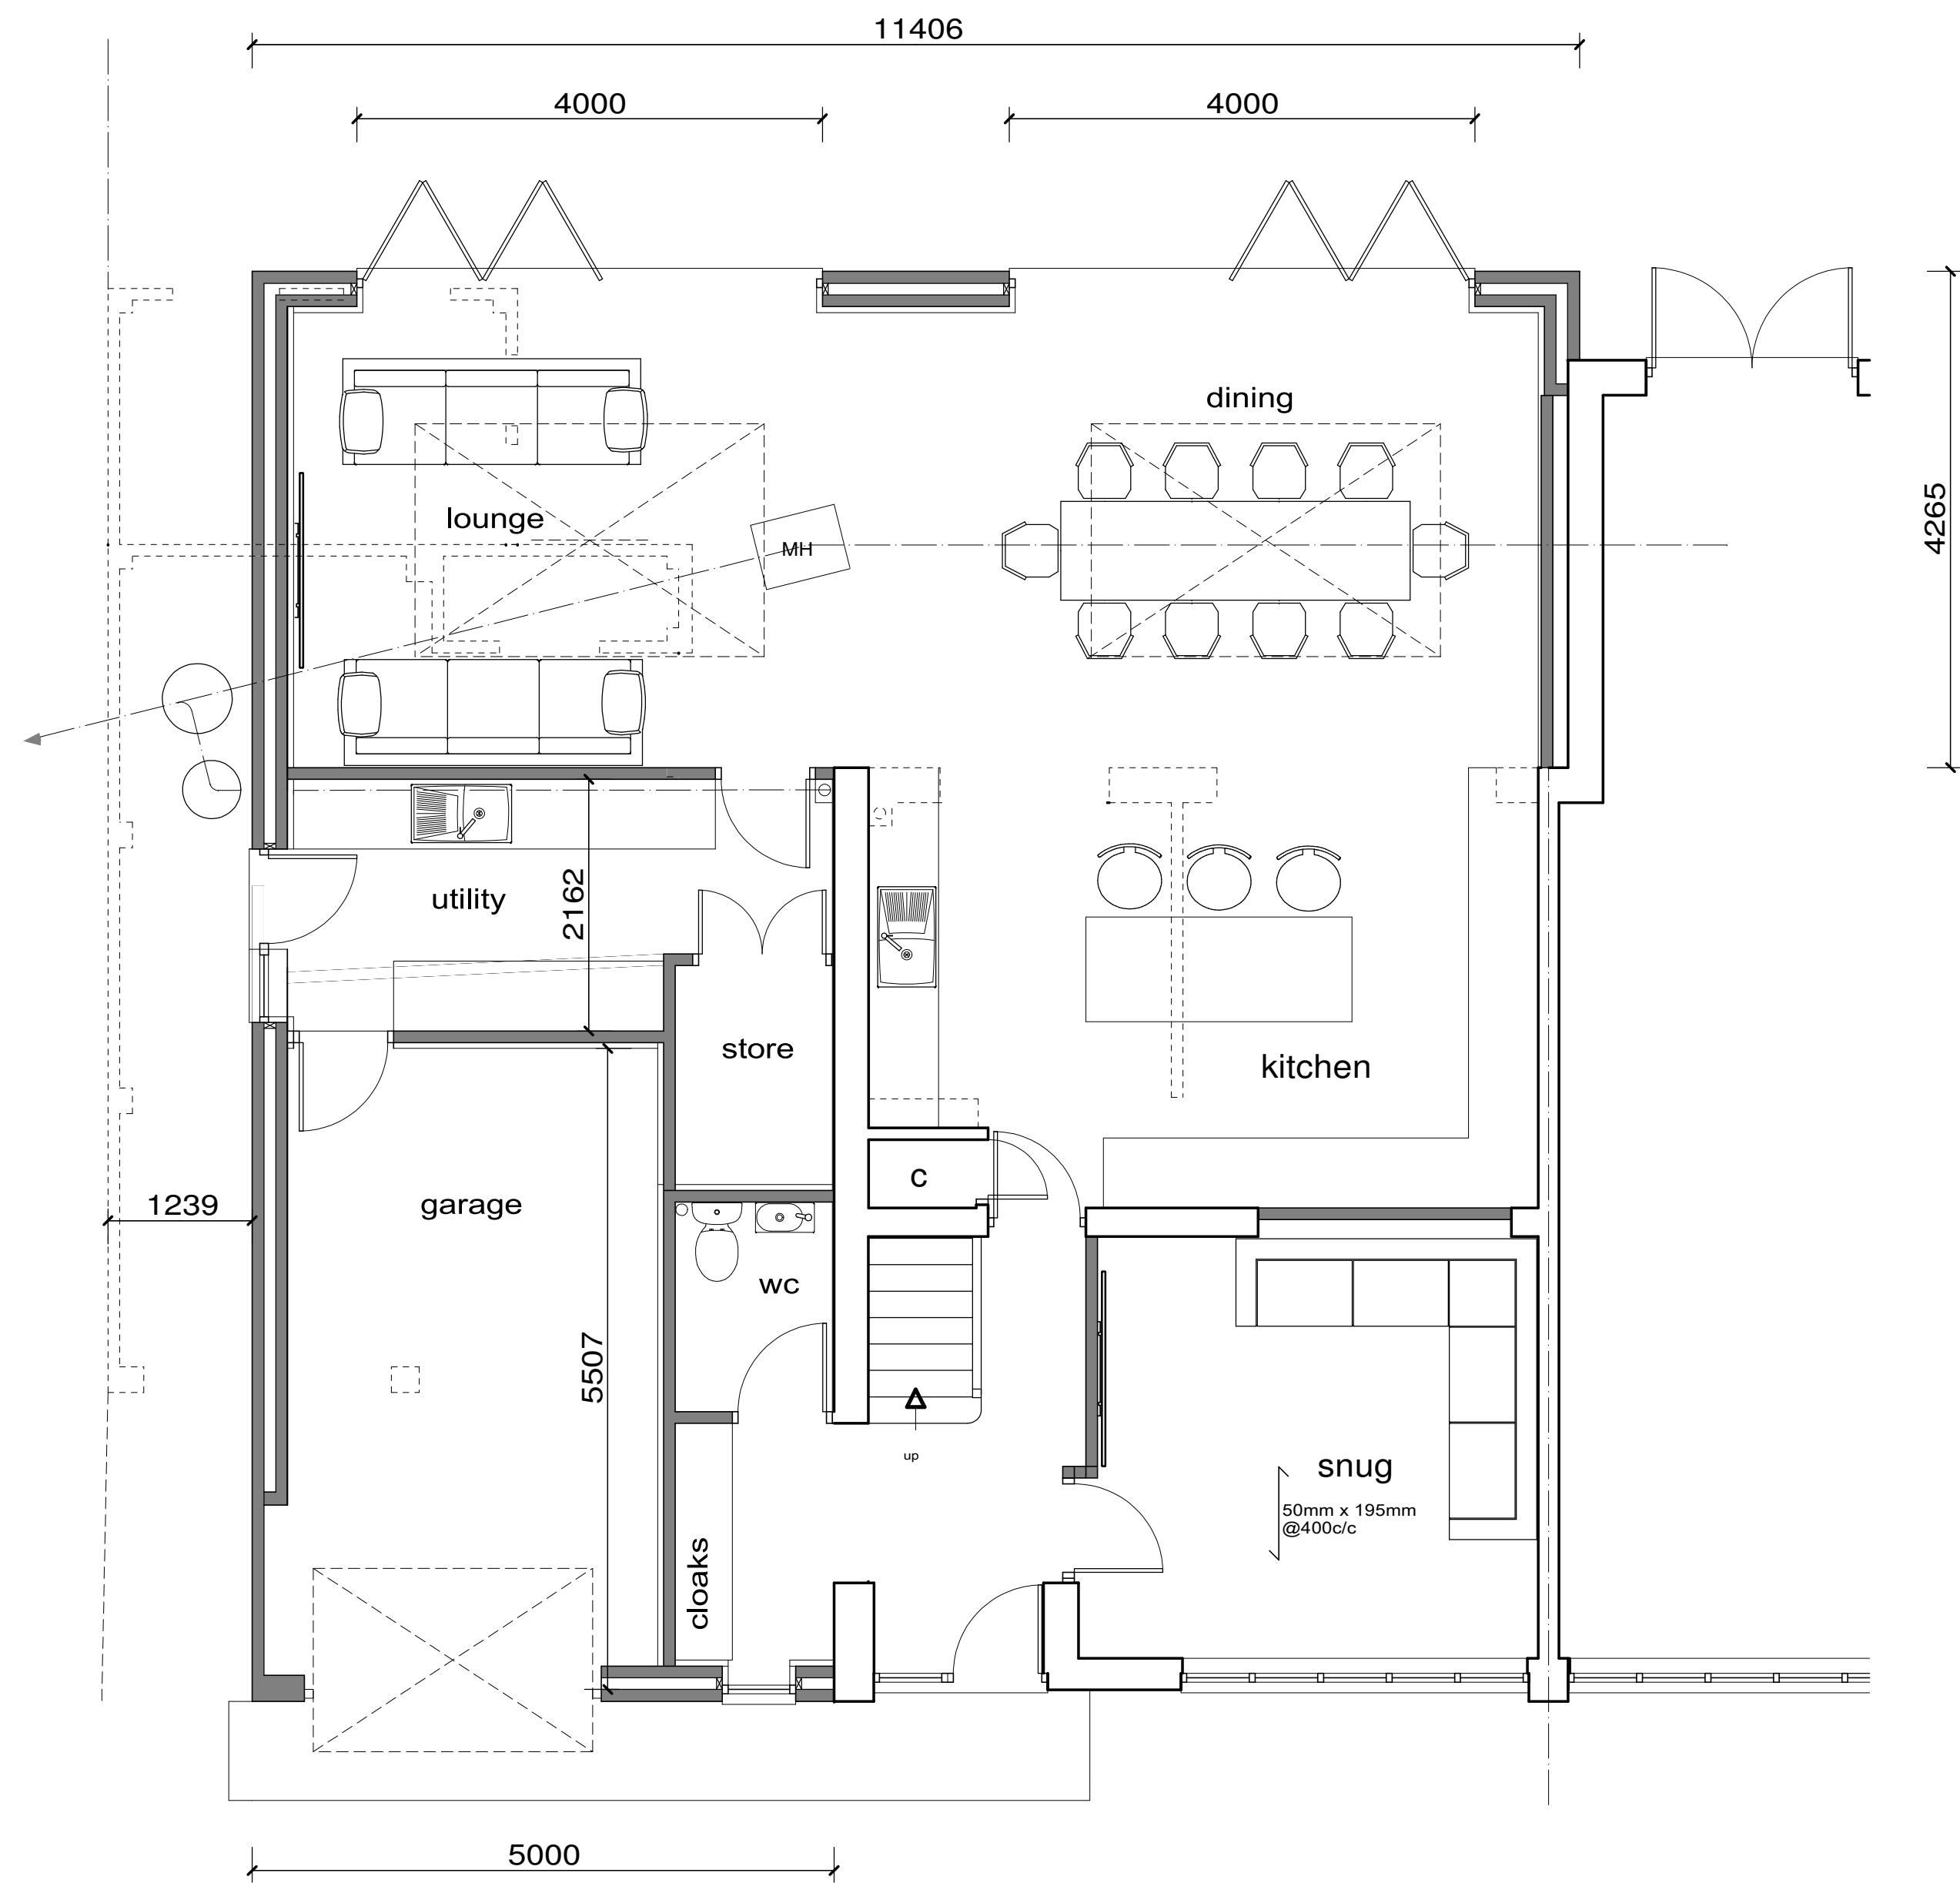

Ground Floor Plan 1-50

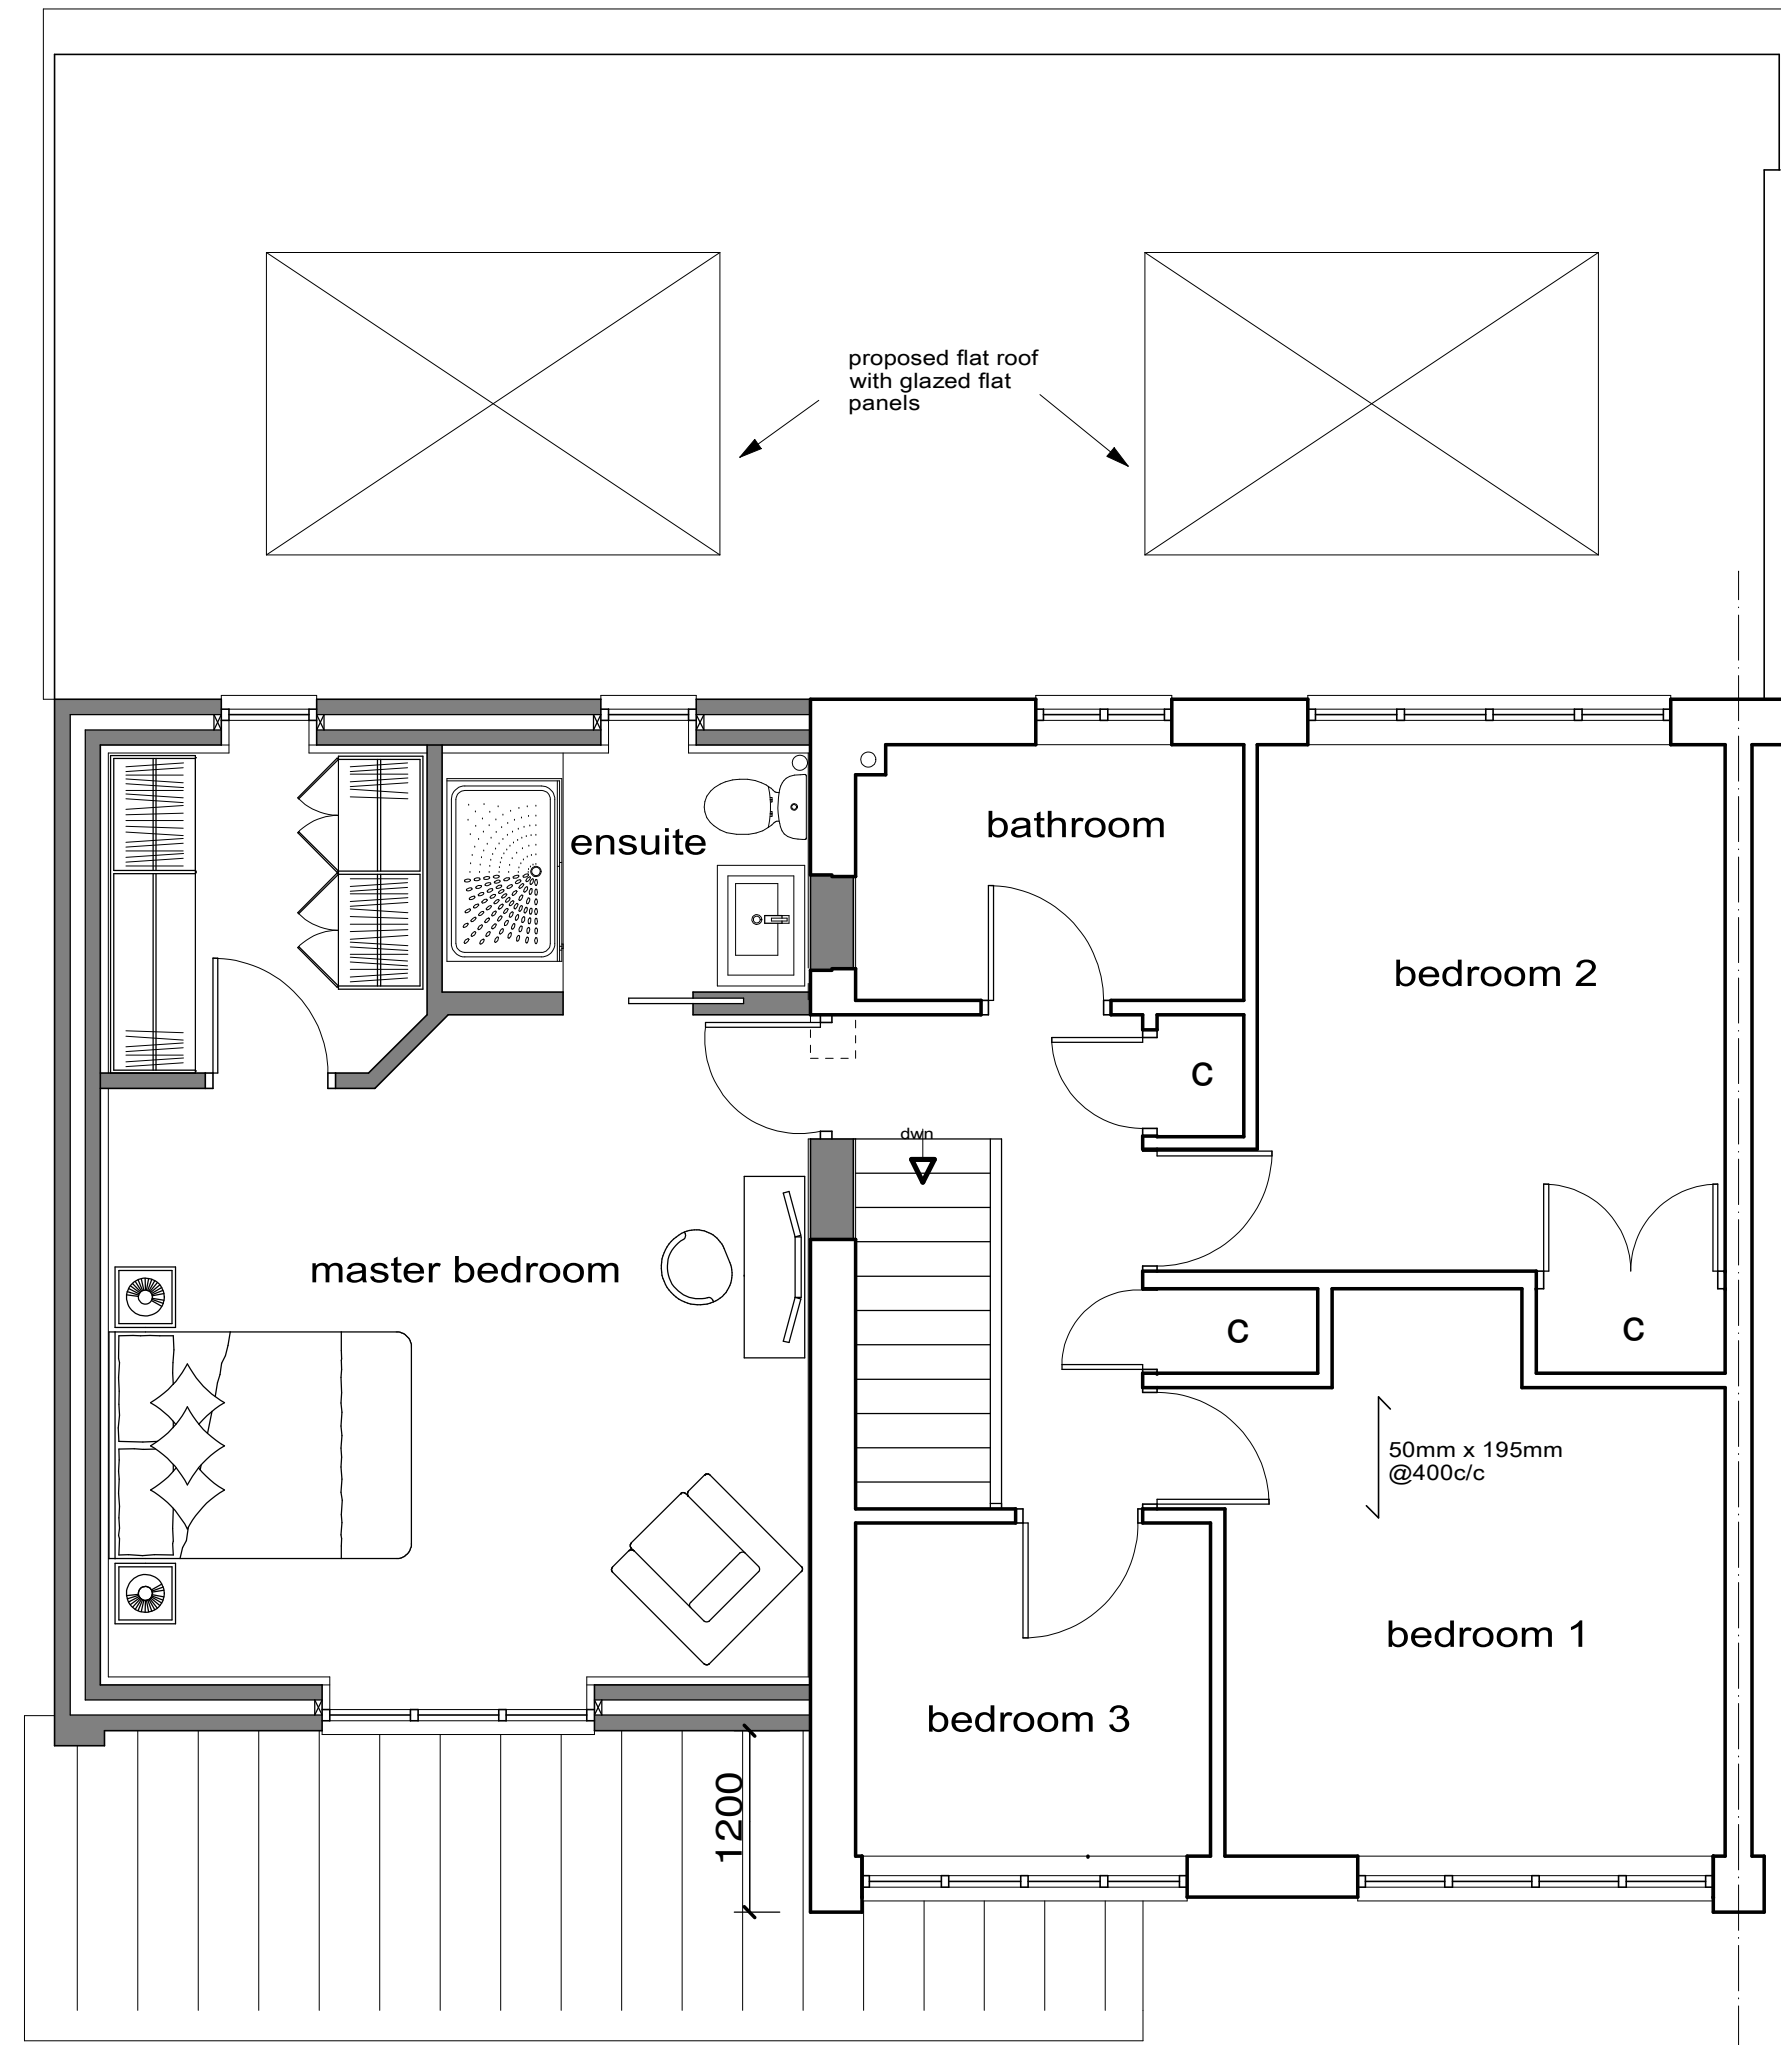

First Floor Plan 1-50

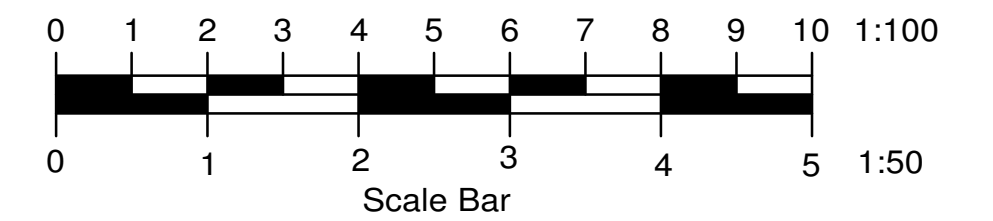

A	Aug 24	client amendments
Client		
Mr and Mrs Taylor		
Job Title		
27 Charwood Road		
Wokingham		
RG40 1RX		
Drawing Title		
Proposed Plans		
and Elevations		
Scale 1-50 1-100		
Date	May 24	Drawn by wen
Drg No.		Rev.
T-2799-1		A