





Front Elevation 1-100

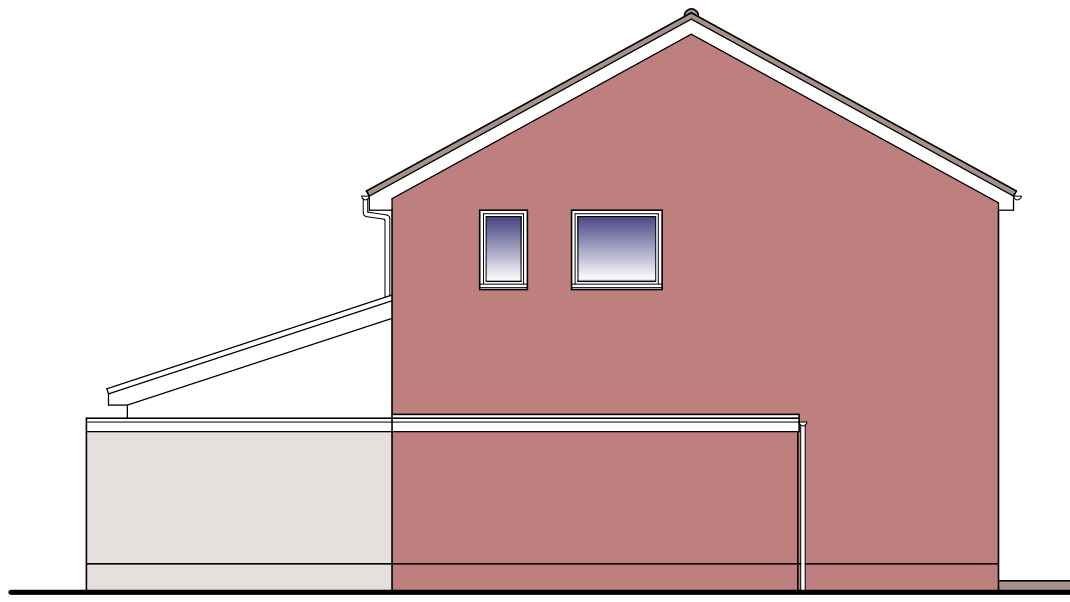




Side Elevation 1-100





Rear Elevation 1-100

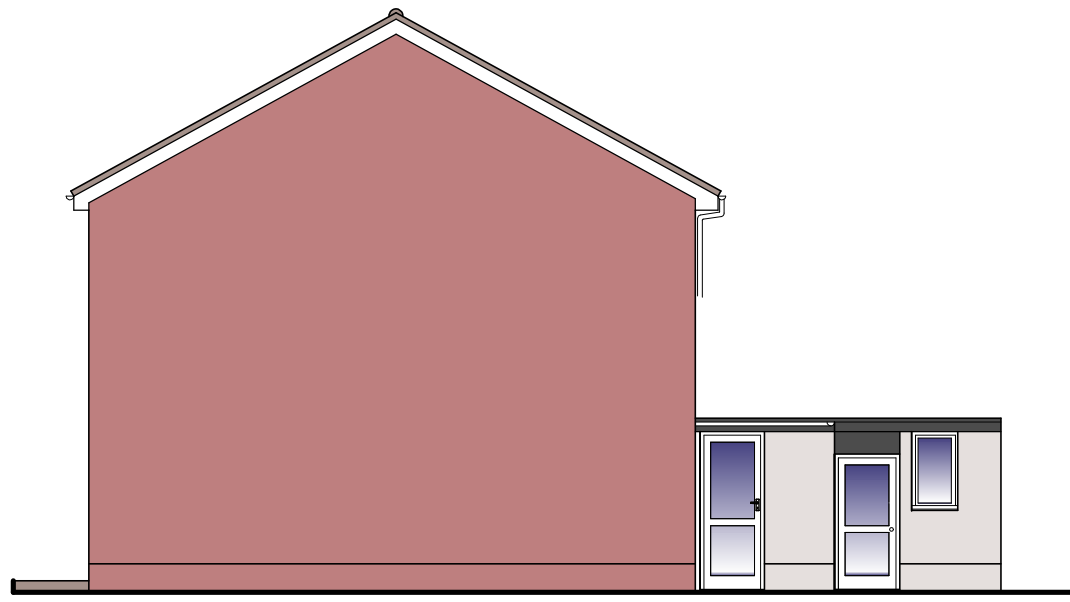

Side Elevation 1-100

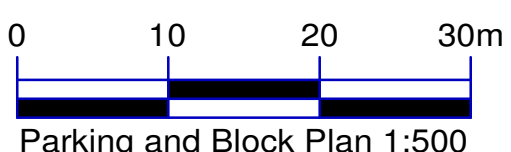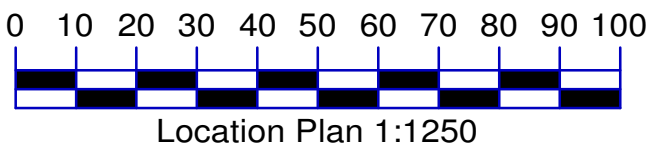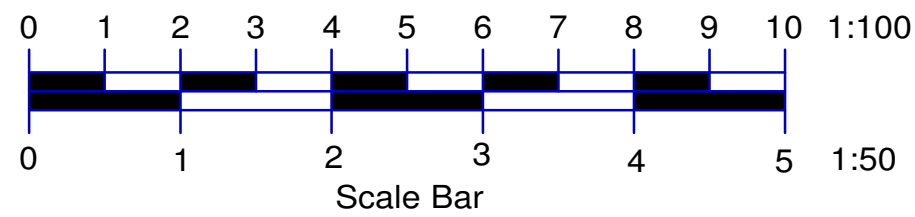

Mapping contents © Crown copyright and database rights 2024 Ordnance Survey 100035207

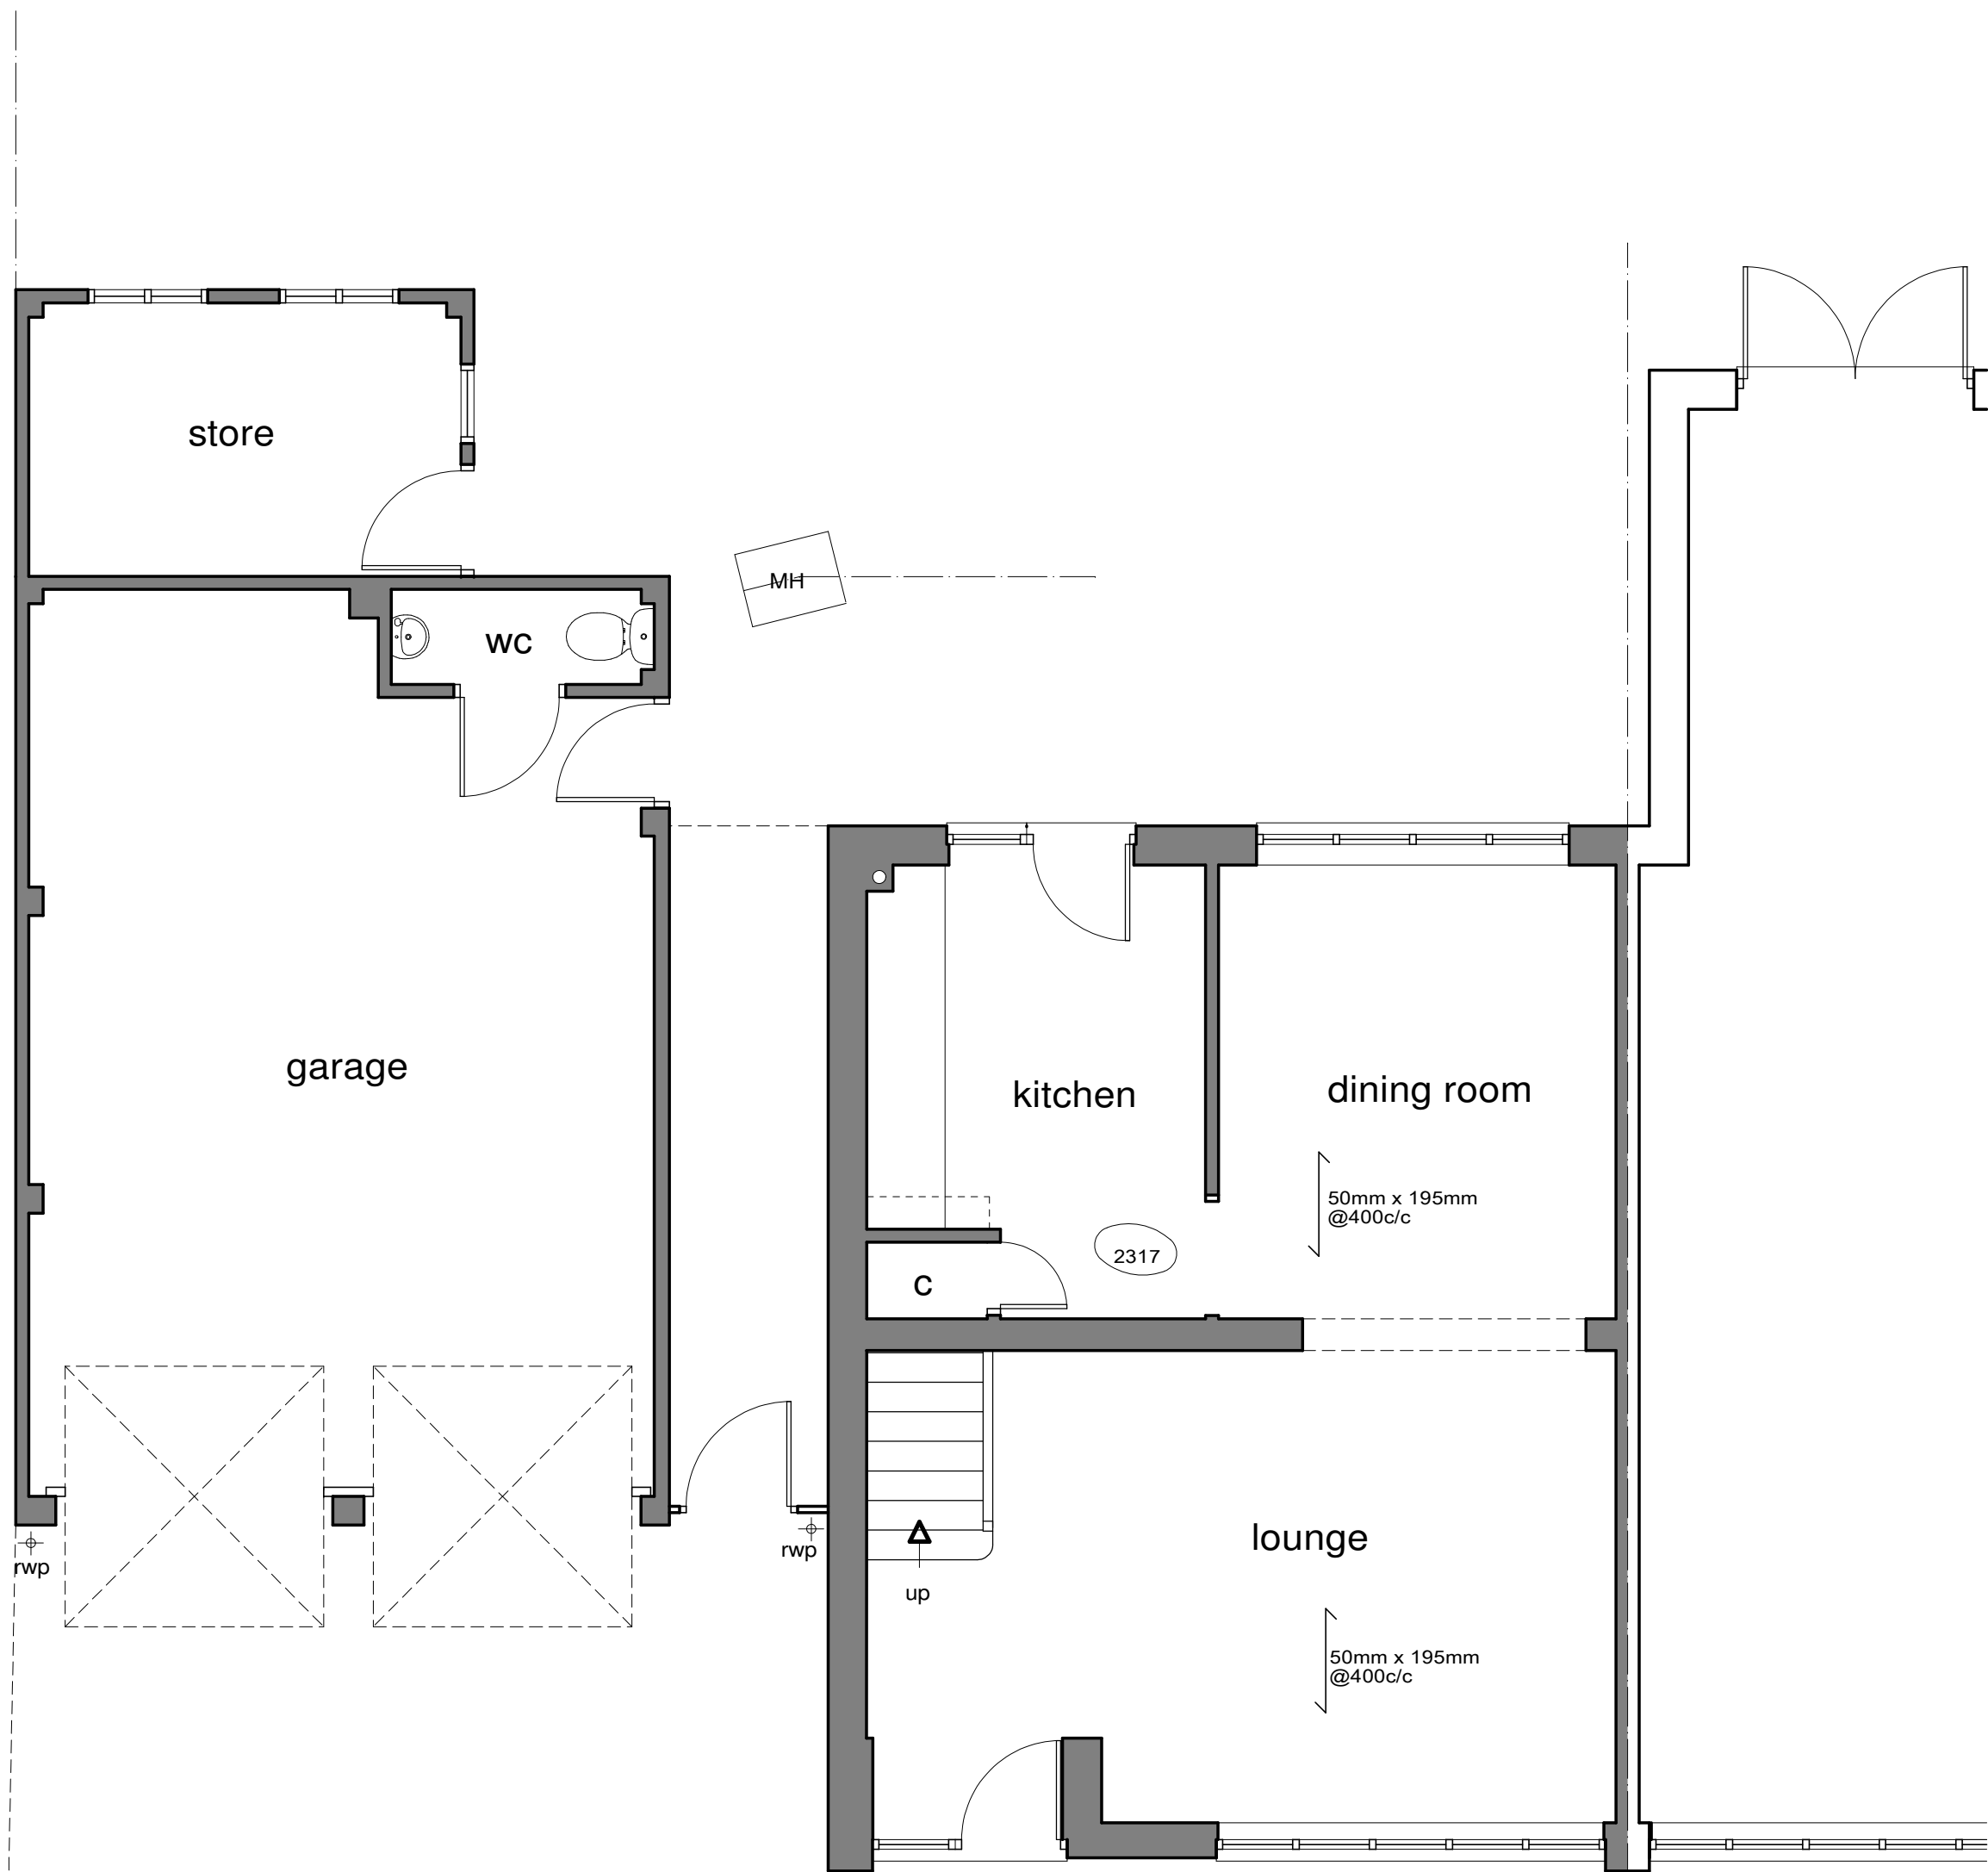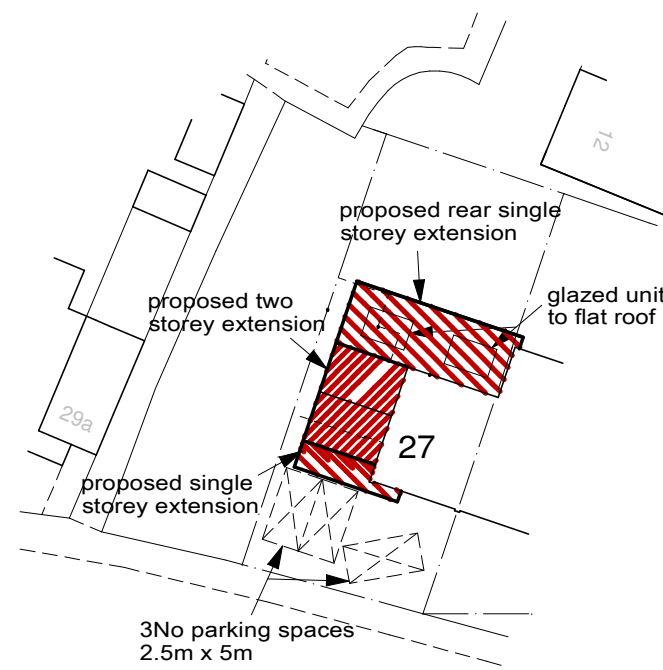

Ground Floor Plan 1-50



First Floor Plan 1-50

Client		Mr and Mrs Taylor	
Job Title		27 Charwood Road Wokingham RG40 1RX	
Drawing Title		Existing Plans and Elevations Site Plan and Proposed Block Plan and Parking Plan	
Scale		1-50 1-100	
Date		May 24	Drawn by wen
Drg No.		T-2799	Rev.