

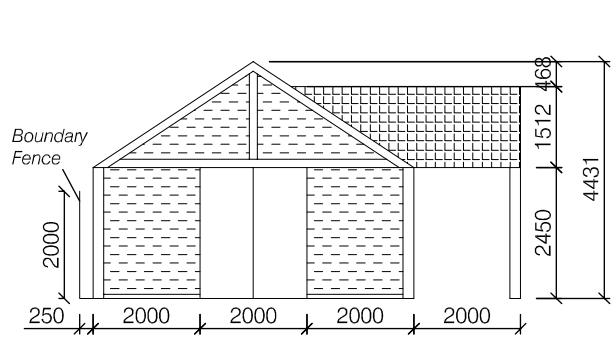


- Notes 1,  
1) Proposed walls to be External timber shiplap cladding.  
2) Proposed roof to be Onduvilla Tiles, (Shaded red Brown)


Proposed shed to look similar to the below

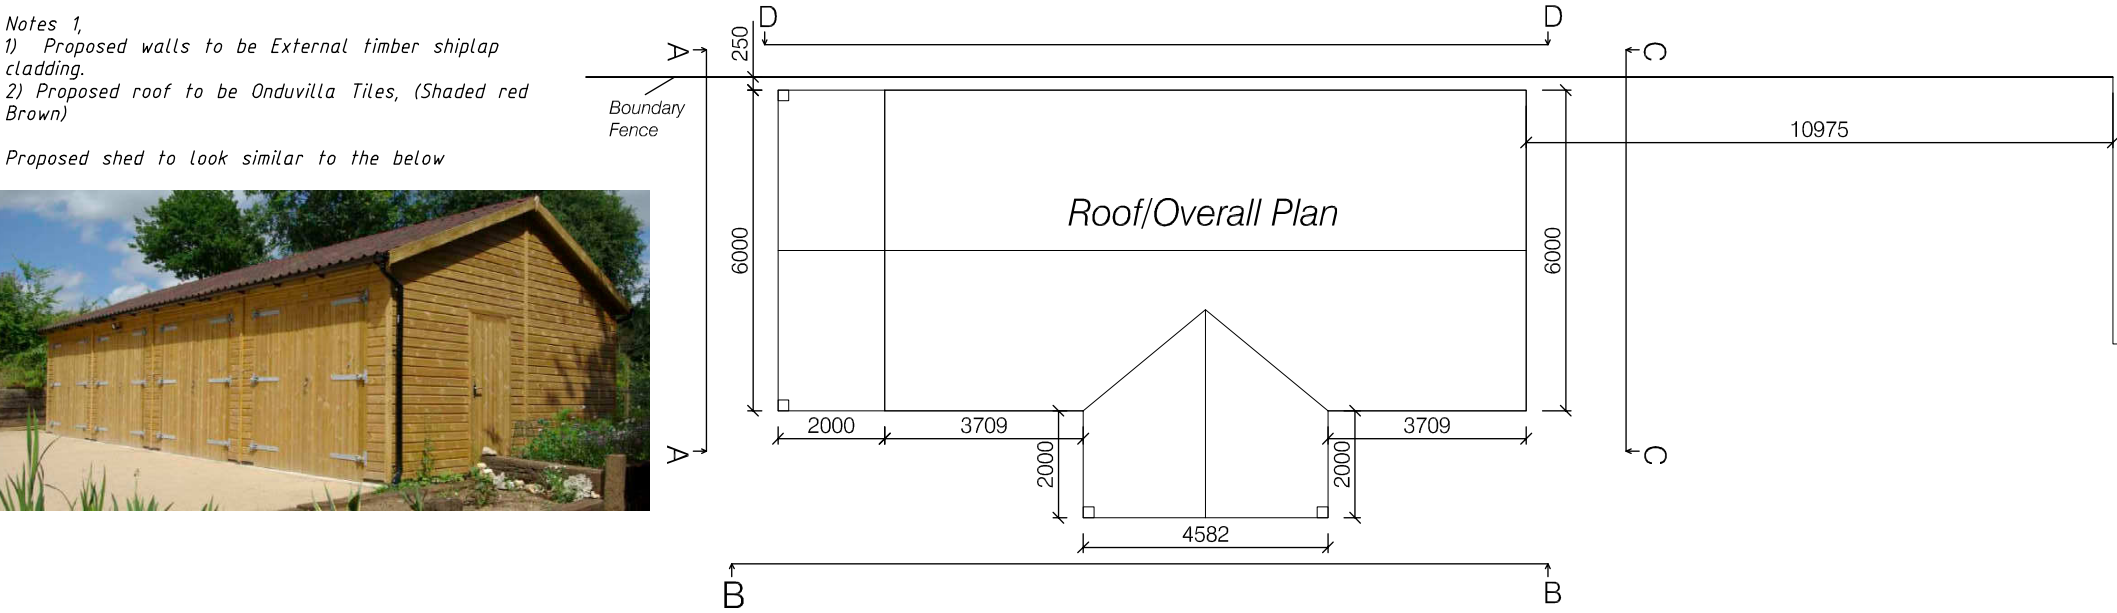


Elevation A

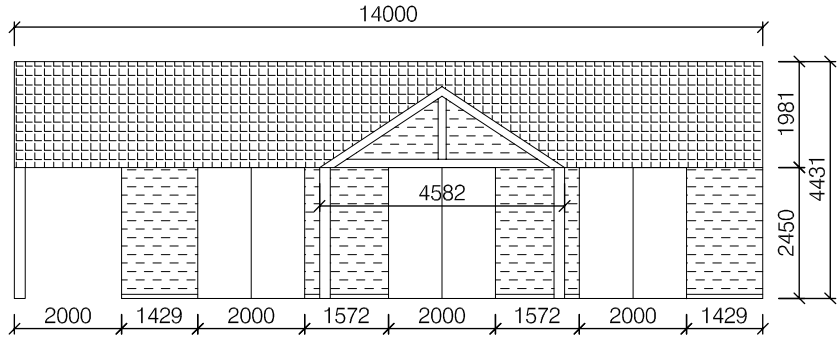


Elevation B

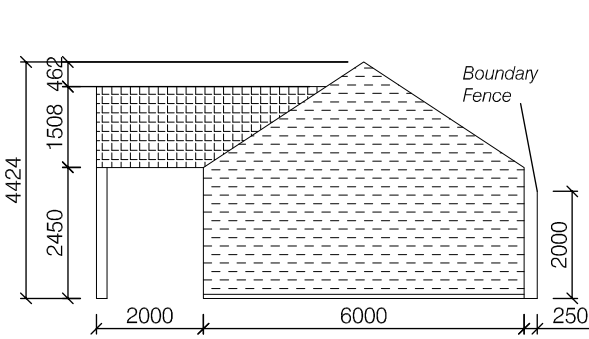

Elevation C

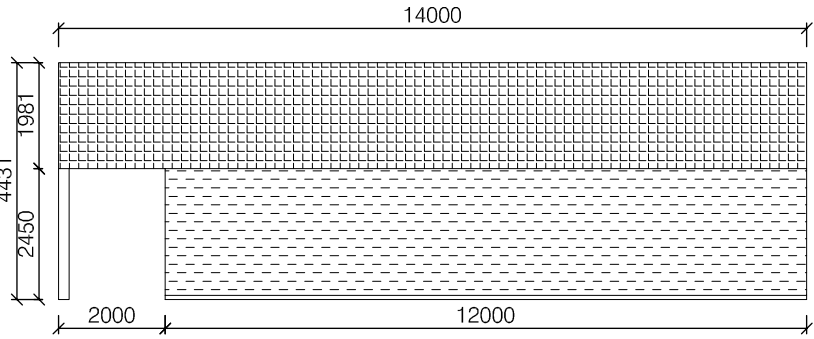

Elevation D

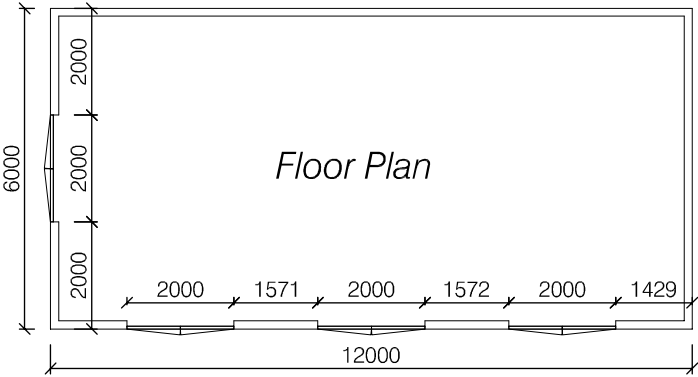

Floor Plan

|               |                                                   |                     |
|---------------|---------------------------------------------------|---------------------|
| 0             | 07.12.2024                                        | Issued for Approval |
| Rev           | Date                                              | Description         |
| Client        | Evan Lindsay                                      |                     |
| Location      | Brandywell Spring Lane<br>Swallowfield<br>RG7 1SU |                     |
| Drawing Title | Proposed Plan and Elevations                      |                     |
| Drawn         | Checked                                           | Scale @ A3          |
| Ev            | Mn                                                | 1:100               |
| Reference No. | Drawing No.                                       | Revision            |
| 0129          | 53                                                | 0                   |