



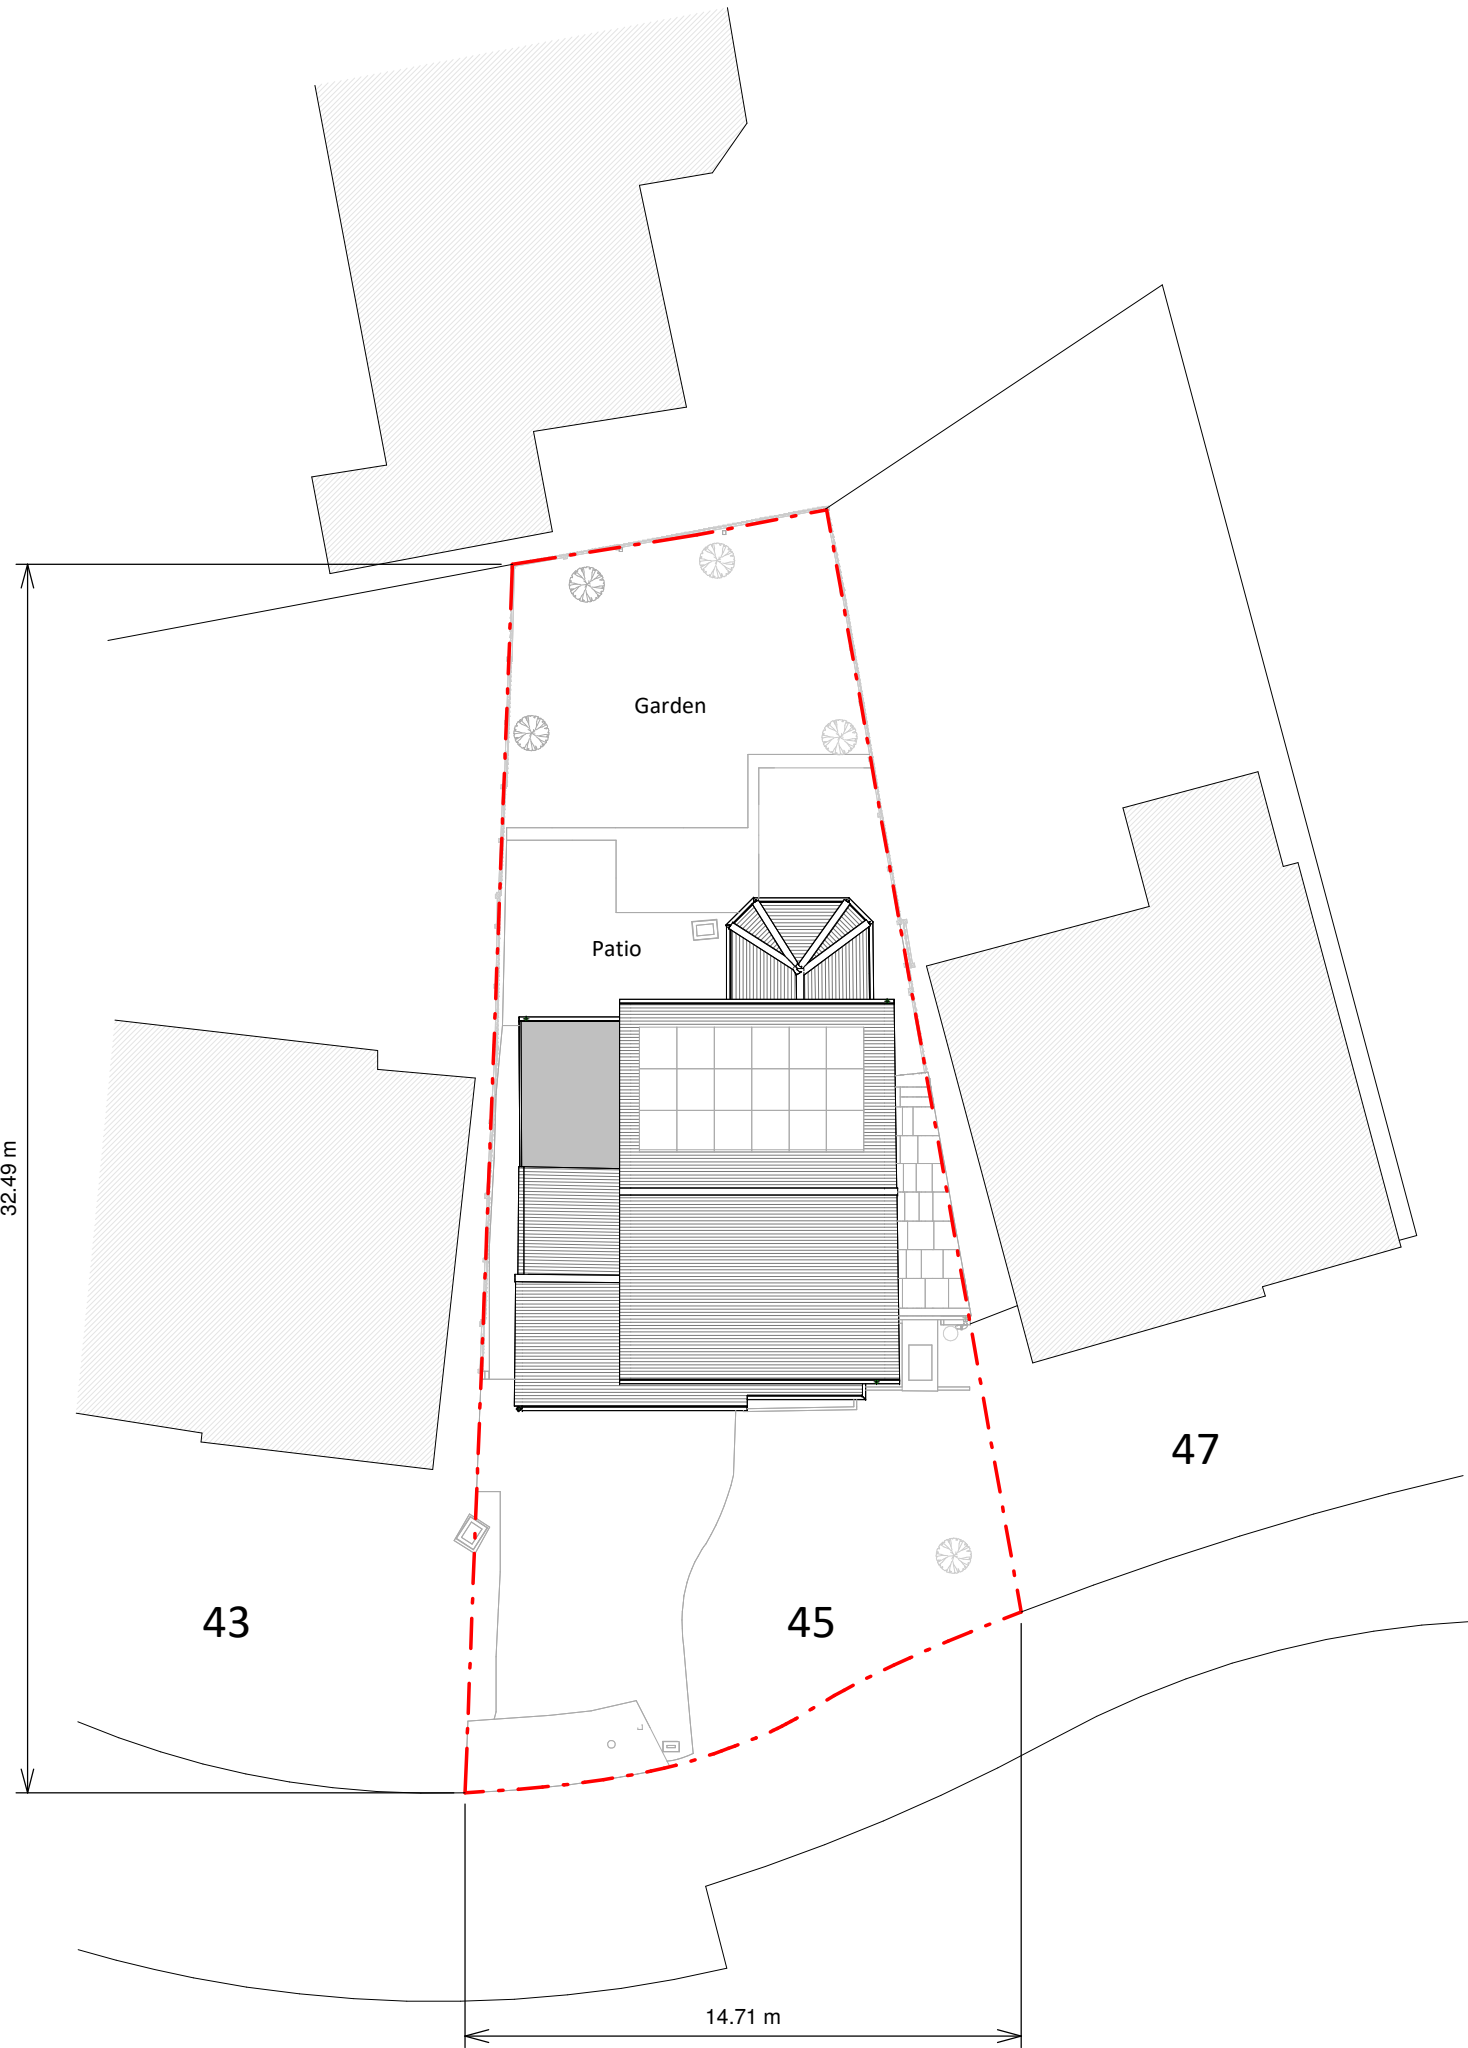

Block Plan

 

Copyright in the design and this drawing is the property of RESI. Reproduction in whole or in part is forbidden without written sanction of RESI. This drawing must be read in conjunction with all other relevant documentation and drawings.

RESI accepts no liability for any expense, loss or damage of whatsoever nature and however arising from any variation which has not been referred to them and their approval obtained.

Print out to actual scale. Do not scale, except unless for Planning purposes. All dimensions to be cross-checked on-site prior to manufacture and construction. Any discrepancies to be reported to RESI immediately.

NOTES

KEY

Neighbouring context Boundary line



Revision		
Rev	Notes	Date
A	Planning Issue	July 2025




Job Title
Proposed first floor side extension, floor plan redesign, and all other associated works at 45 Gingells Farm Road, RG10 9DJ

Drawing Status
Variation of Condition


Client
Ivan Perre

Drawing Title
Existing Block Plan

Scale 1 : 200 @ A3	Drawn AR
Date July 2025	Checked RBS
Drawing No. B224057-1000	REV A

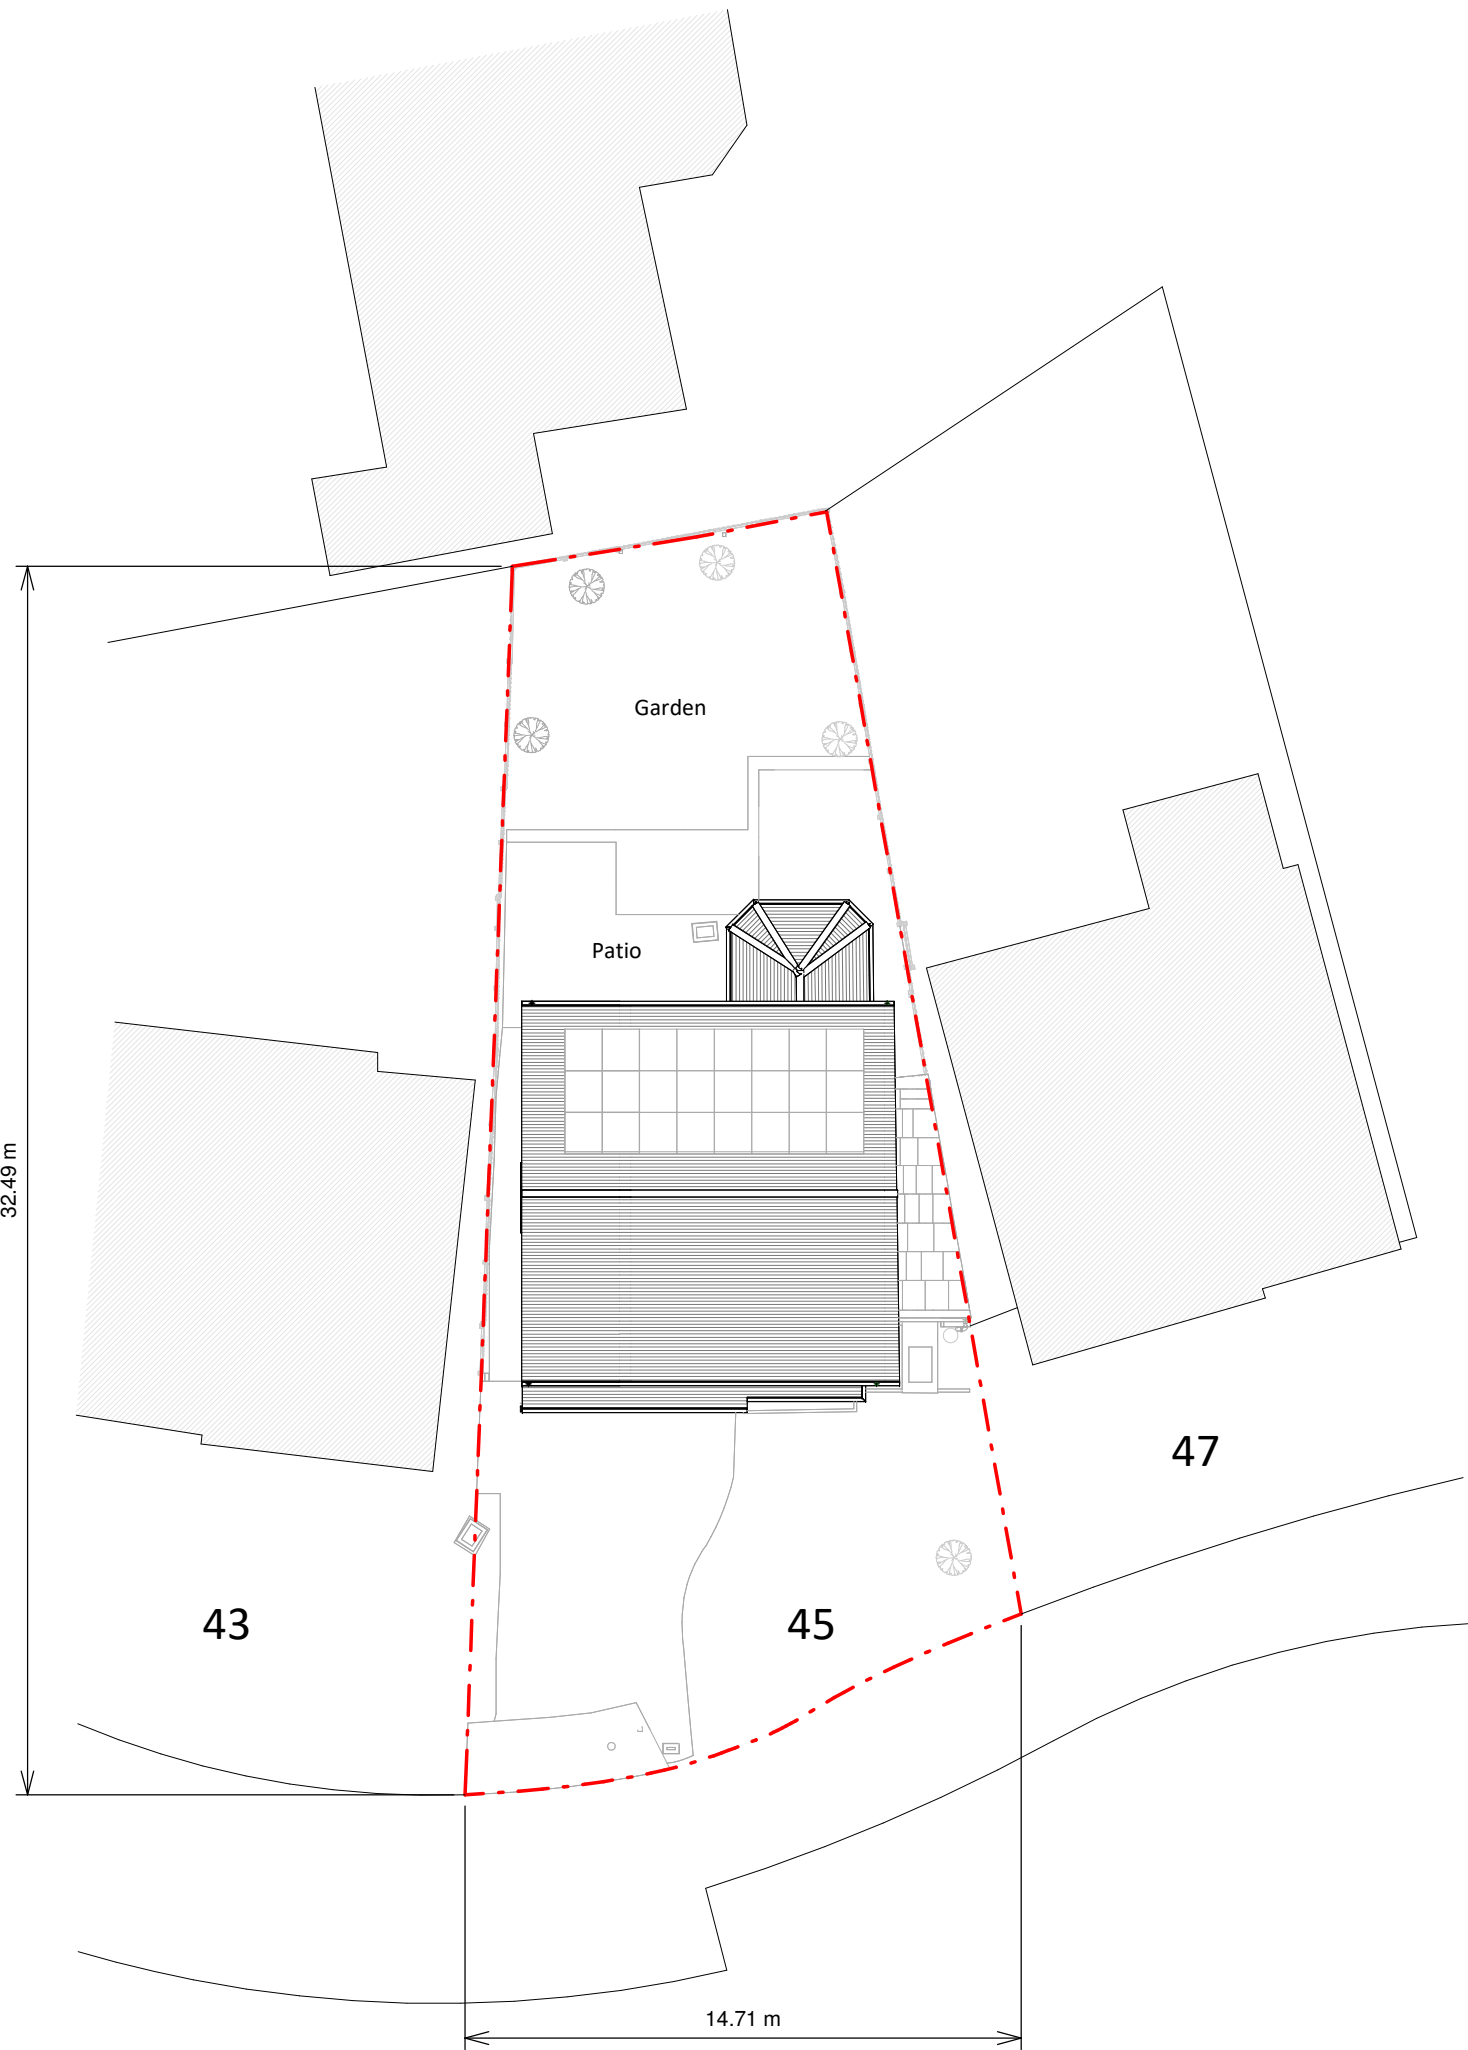

Block Plan

 

Copyright in the design and this drawing is the property of RESI. Reproduction in whole or in part is forbidden without written sanction of RESI. This drawing must be read in conjunction with all other relevant documentation and drawings.

RESI accepts no liability for any expense, loss or damage of whatsoever nature and however arising from any variation which has not been referred to them and their approval obtained.

Print out to actual scale. Do not scale, except unless for Planning purposes. All dimensions to be cross-checked on-site prior to manufacture and construction. Any discrepancies to be reported to RESI immediately.

NOTES

KEY

Neighbouring context Boundary line



Revision		
Rev	Notes	Date
A	Planning Issue	July 2025



Job Title
Proposed first floor side extension, floor plan redesign, and all other associated works at 45 Gingells Farm Road, RG10 9DJ

Drawing Status
Variation of Condition

Client
Ivan Perre

Drawing Title	
Proposed Block Plan	

Scale 1 : 200 @ A3	Drawn AR
Date July 2025	Checked RBS
Drawing No. B224057-3000	REV A