


All dimensions are to be checked on site before work commences.
Figured dimensions to be taken in preference to scaled dimensions.
If in doubt please ask.
© Copyright reserved.




FRONT ELEVATION As Proposed
Scale 1:100

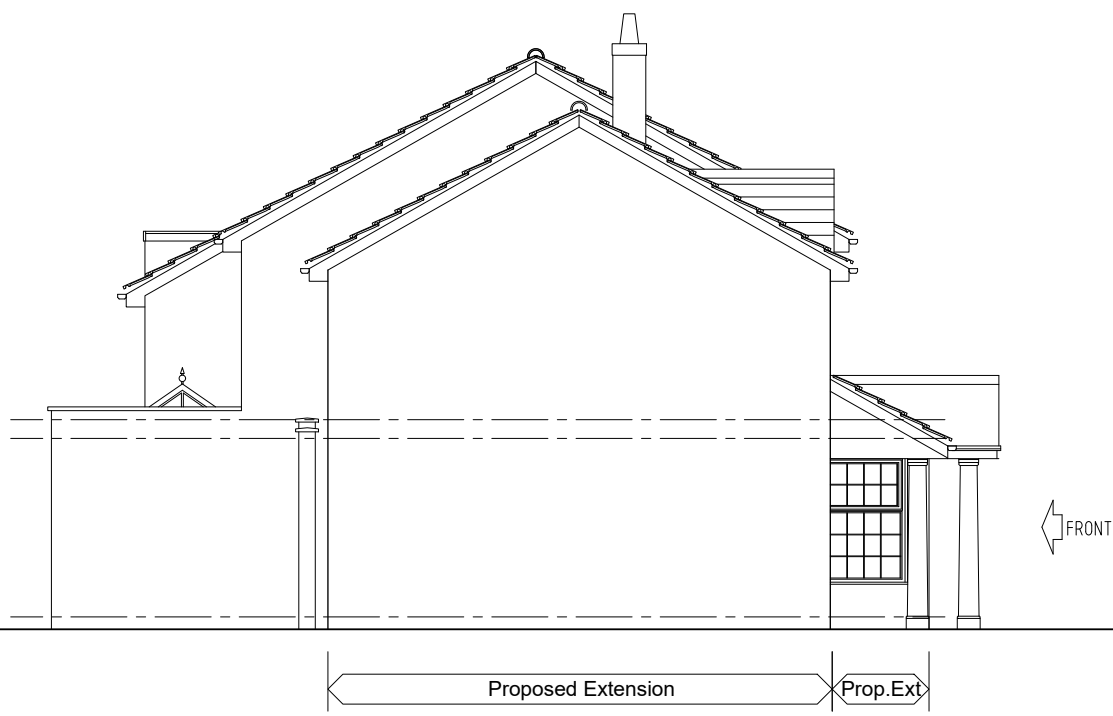

SIDE ELEVATION As Proposed
Scale 1:100




REAR ELEVATION As Proposed
Scale 1:100

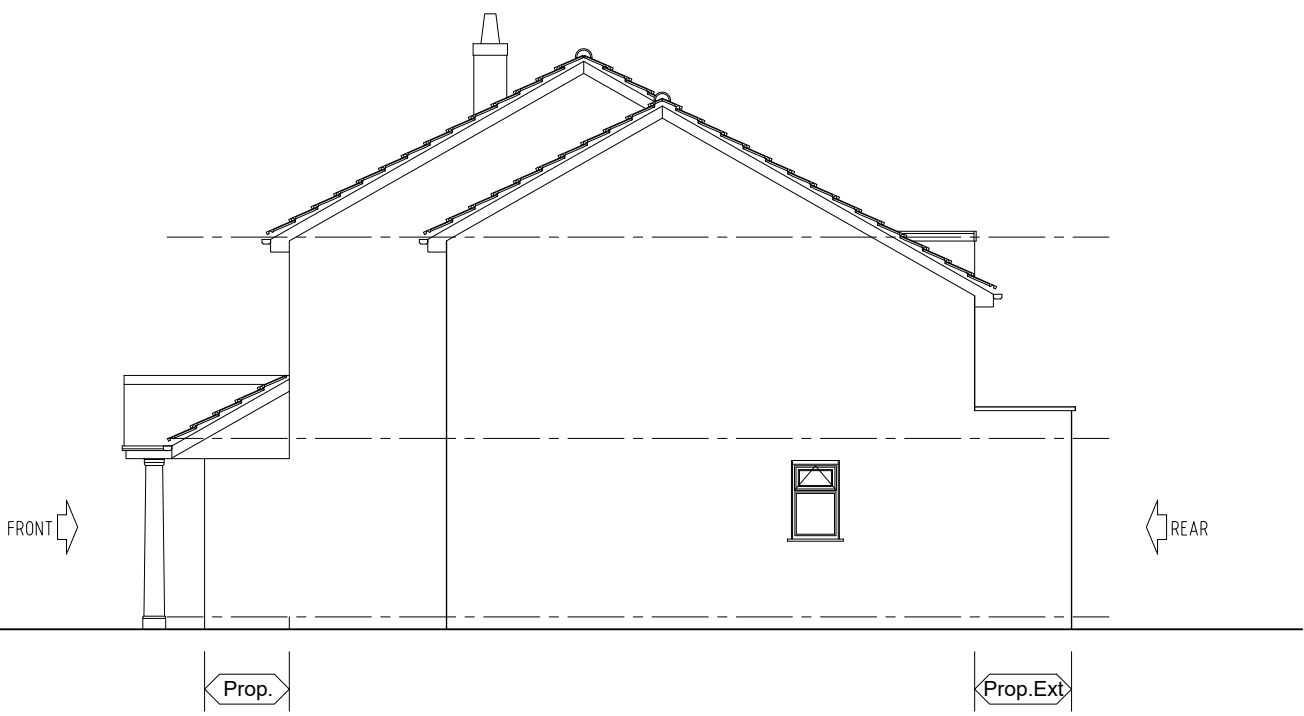

SIDE ELEVATION As Proposed
Scale 1:100



FRONT ELEVATION As Existing
Scale 1:100

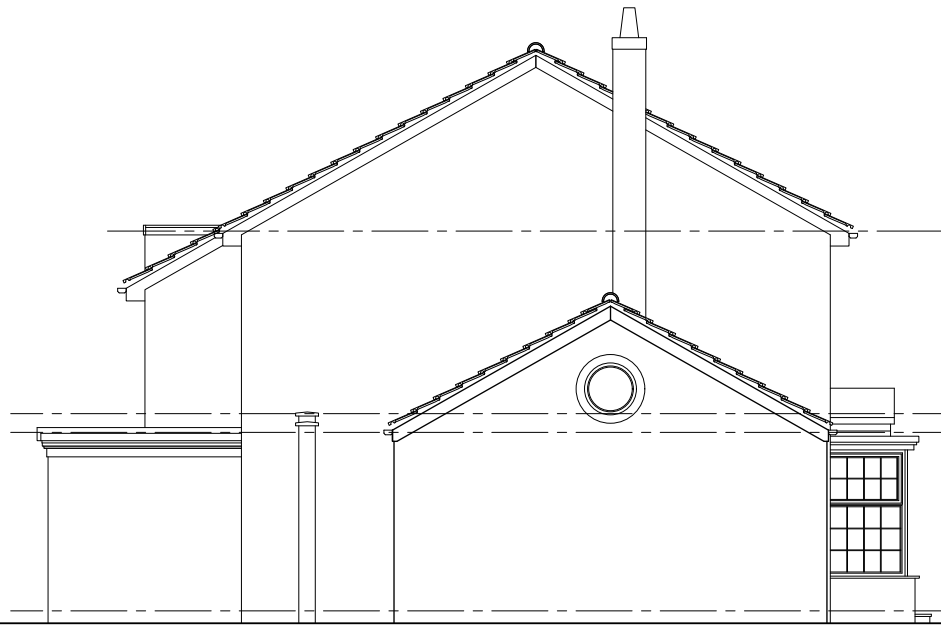


SIDE ELEVATION As Existing
Scale 1:100



REAR ELEVATION As Existing
Scale 1:100



SIDE ELEVATION As Existing
Scale 1:100

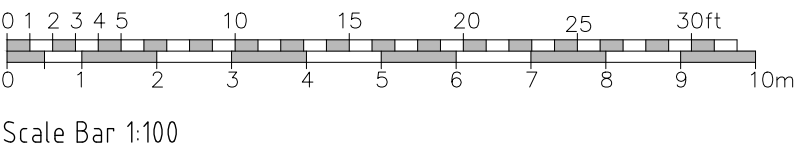

B	Single-storey rear extension added	16-07-2025	DH
A	Two-storey side extension reconfigured	27-01-2025	DH
Rev	Description	Date	Initials

FOR PLANNING SUBMISSION

HOLTHAM+NEWMAN 
ARCHITECTS

The Old Dairy,
282a, Hyde End Road,
Spencer's Wood, Reading,
Berkshire RG2 9JH

T: 07971 316499
E: hello@hnarchitects.co.uk

Project:
6, Ridgeway
Wargrave
Reading
RG10 8AS

Client
Mr and Mrs S. Clark

Drawing Title:
External Elevations

-
-

As Existing and Proposed

Scale:	1:100 @ A1	Dwg. No.:	2419-P102	Rev.:	B
	-				
Drawn by:	DH				
Date:	Oct 2024				