


© This drawing remains the property of Groom Design Ltd and shall not be copied without prior written consent.
All dimensions to be checked on site and any discrepancies to be reported before work commences.


Notes:



EXISTING REAR ELEVATION -scale 1-100

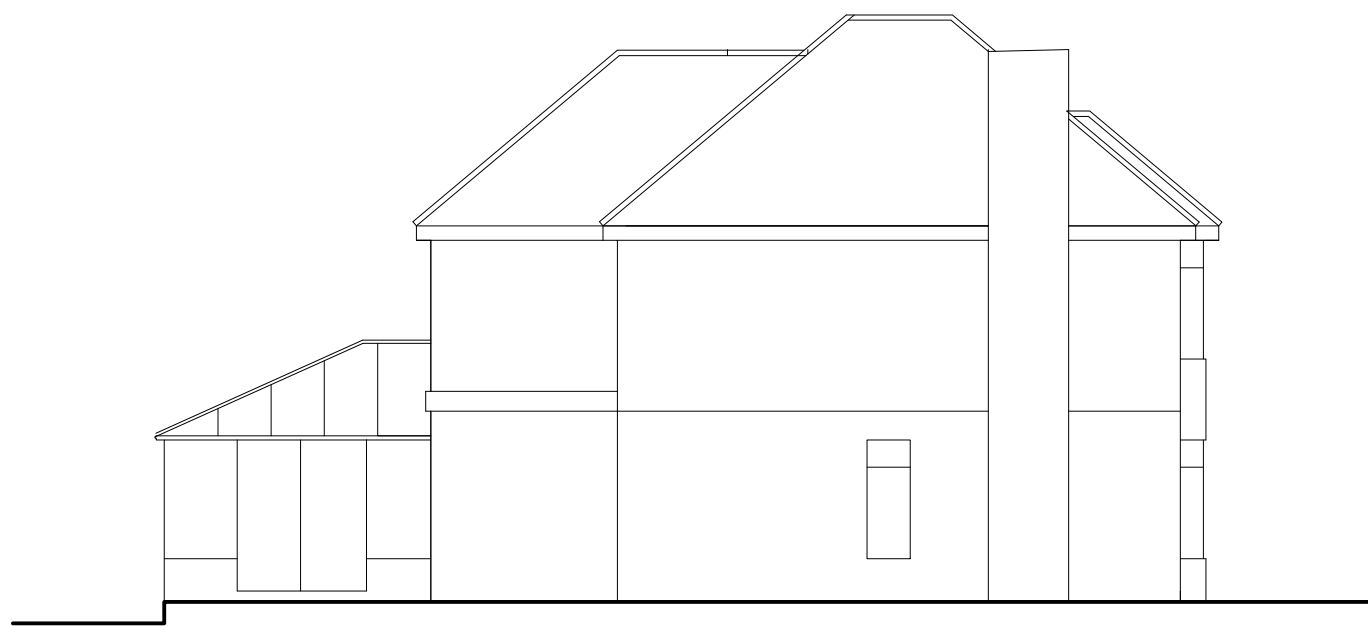

EXISTING SIDE ELEVATION -scale 1-100

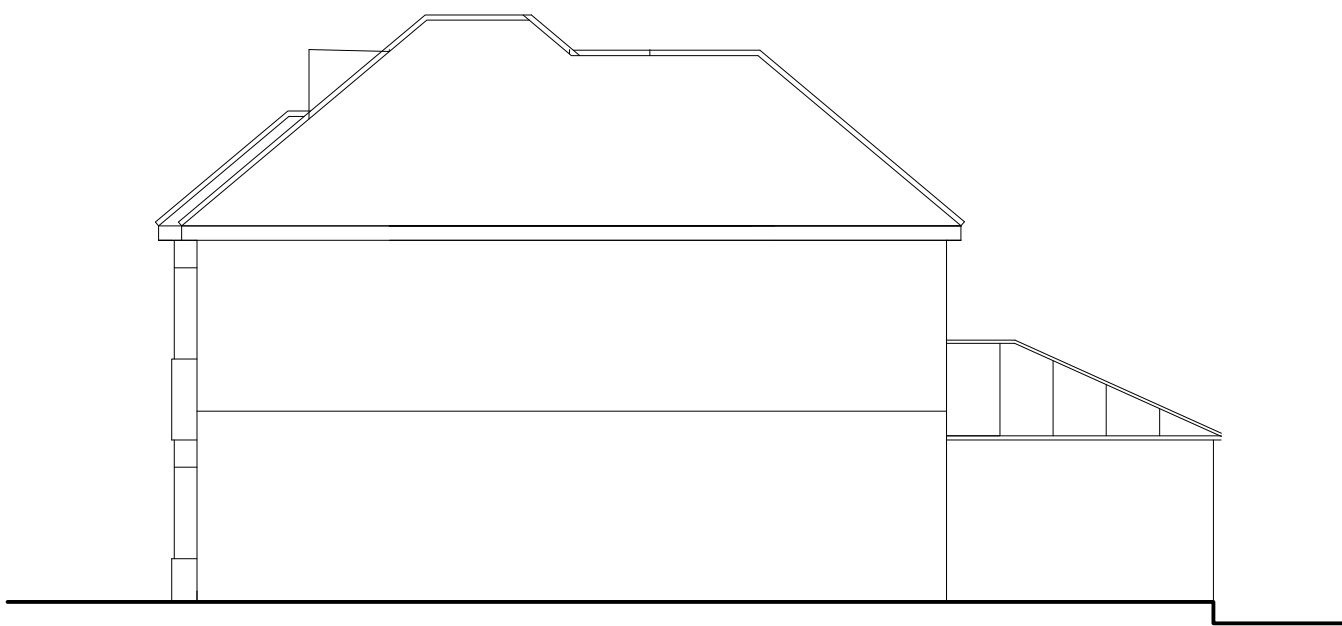


EXISTING SIDE ELEVATION -scale 1-100




PROPOSED REAR ELEVATION -scale 1-100
SK1

Materials
Wall -brick to match
Roof - Tile to match
Windows /doors - White UPVC to match

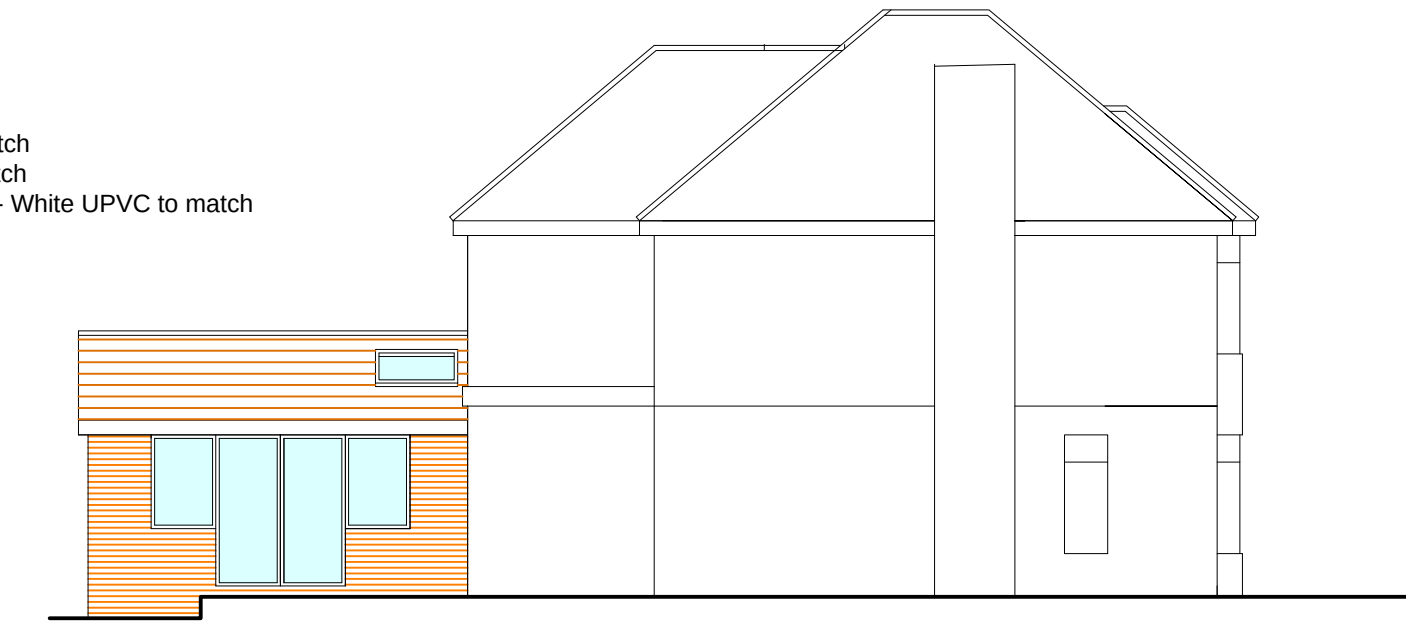

PROPOSED SIDE ELEVATION -scale 1-100

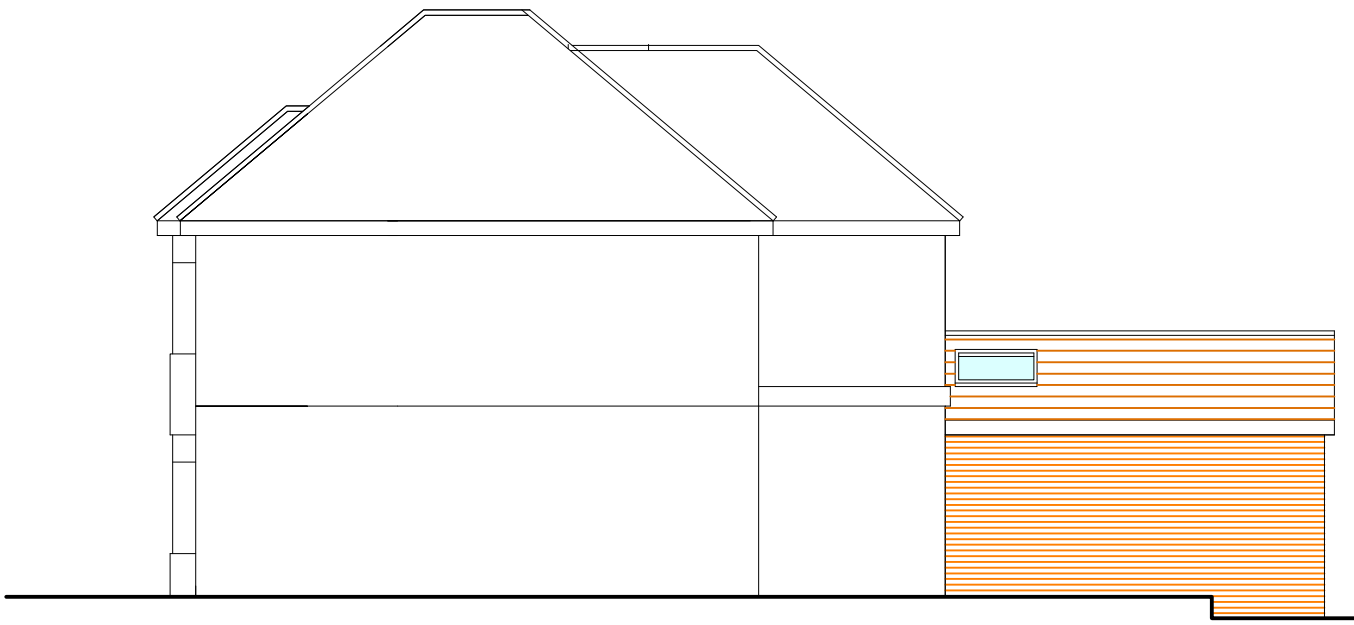


PROPOSED SIDE ELEVATION -scale 1-100




hatched area
indicates additional
foot print area


SITE PLAN 1-200

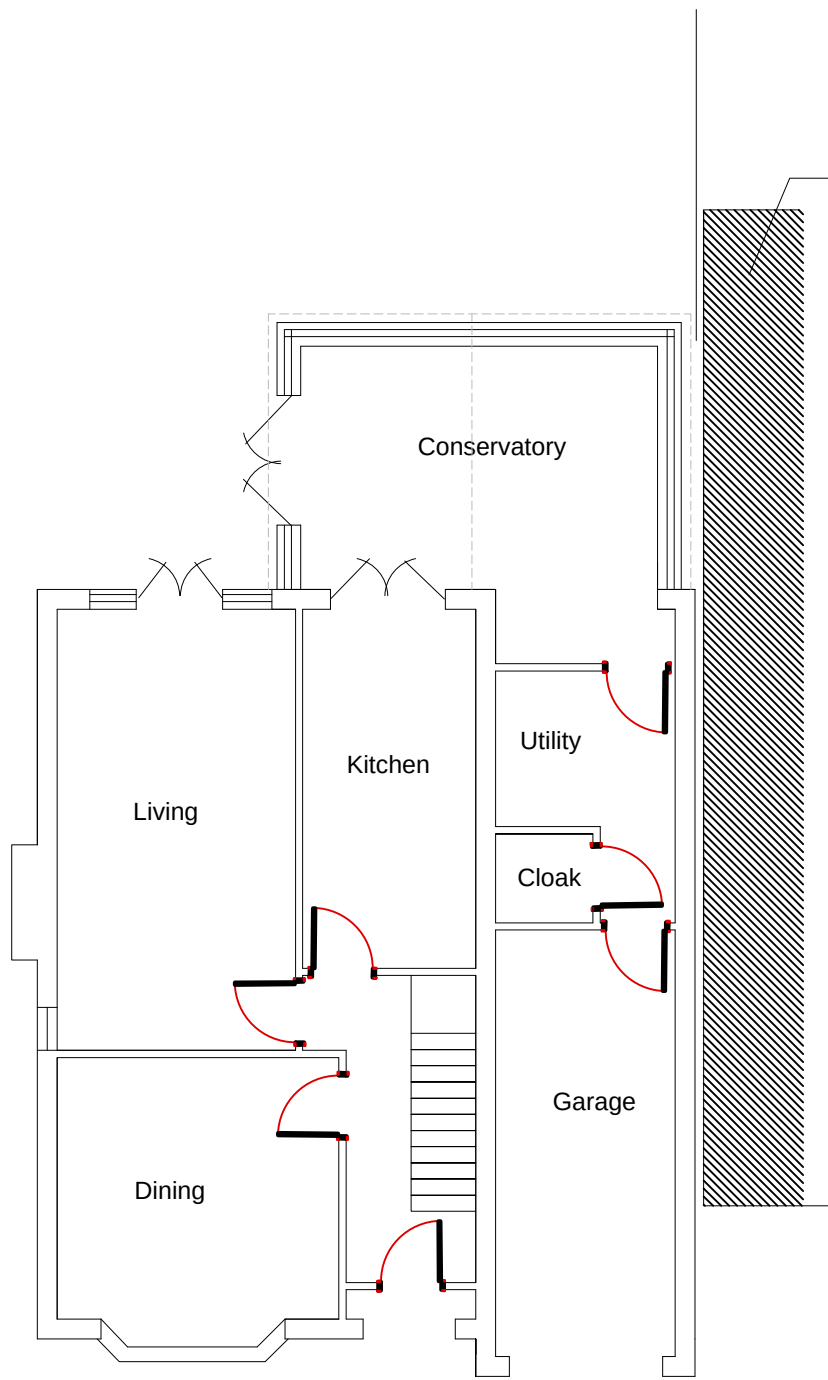


EXISTING GROUND FLOOR PLAN
scale 1-100

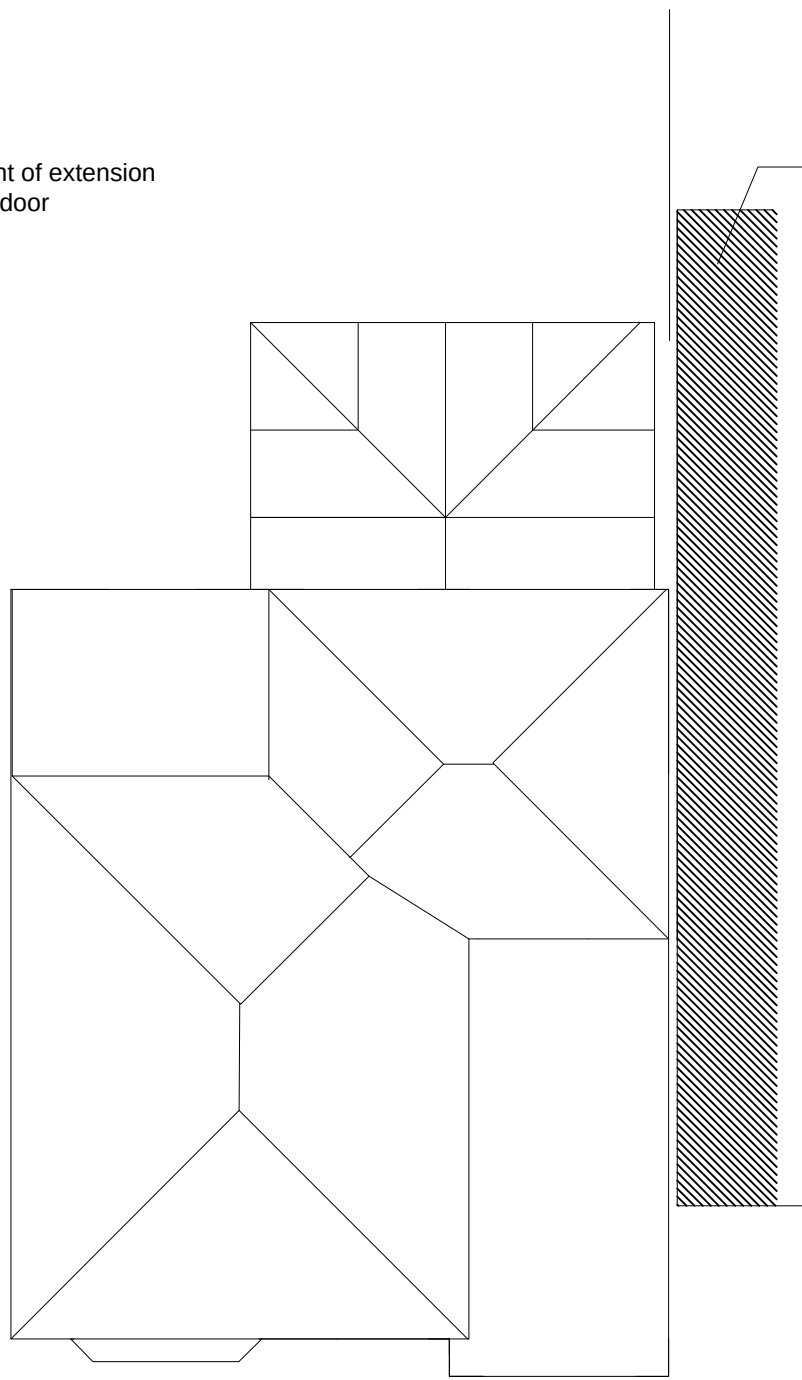


EXISTING ROOF PLAN
scale 1-100

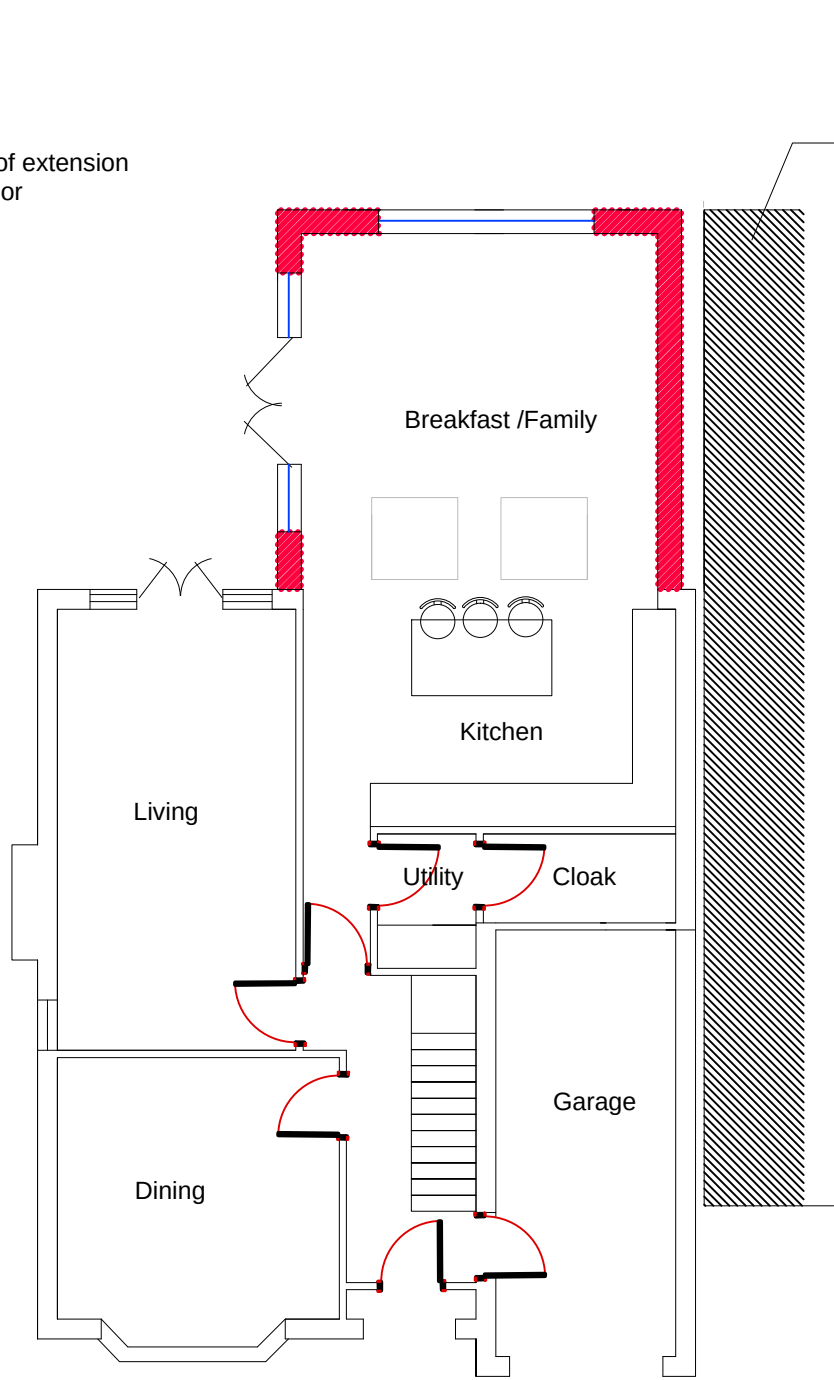

PROPOSED GROUND FLOOR PLAN
scale 1-100
SK1

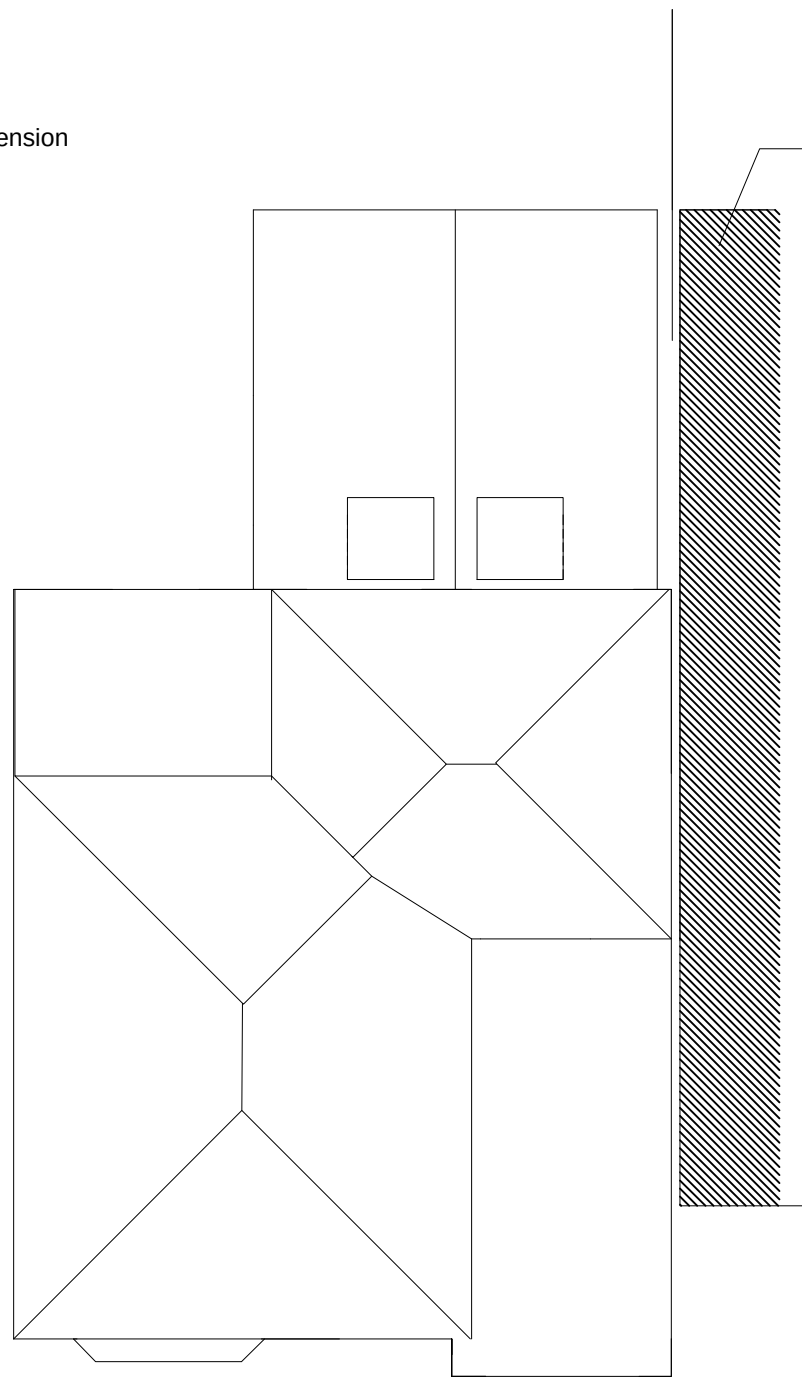

PROPOSED ROOF PLAN
scale 1-100

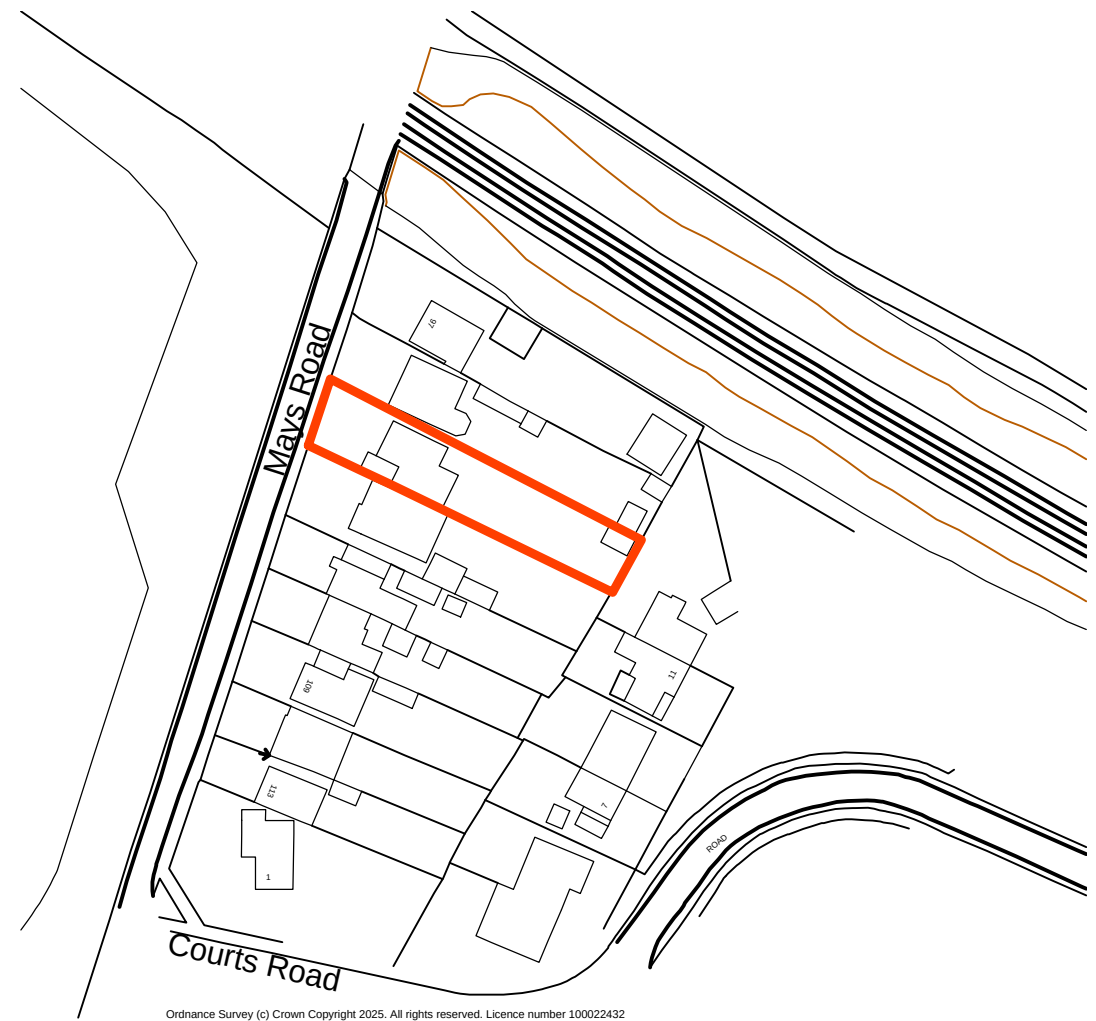

LOCATION PLAN 1-1250

Rev	Comment	By	Date
 GROOM DESIGN LTD			
27 Lambridge Wood Road Henley on Thames RG9 3BP Mobile: 07881952315 Email: mhg@groomdesign.co.uk			
Client: Mrs J Verber			
Job Title: 101 Mays Lane Earley RG6 7DJ			
Drawing Title: Composite Drawing			
Status: PLANNING			
Date Drawn: Sept 25	Drawn By: MHG	Scale: Varies	
Job No: 8039	Drg No: 1	Rev: A	