

TIMBER EFFECT CLADDING



BLACK GUTTER & DOWNPIPE




ANTHRACITE WINDOWS AND DOORS




TIMBER EFFECT CLADDING




ANTHRACITE CLADDING

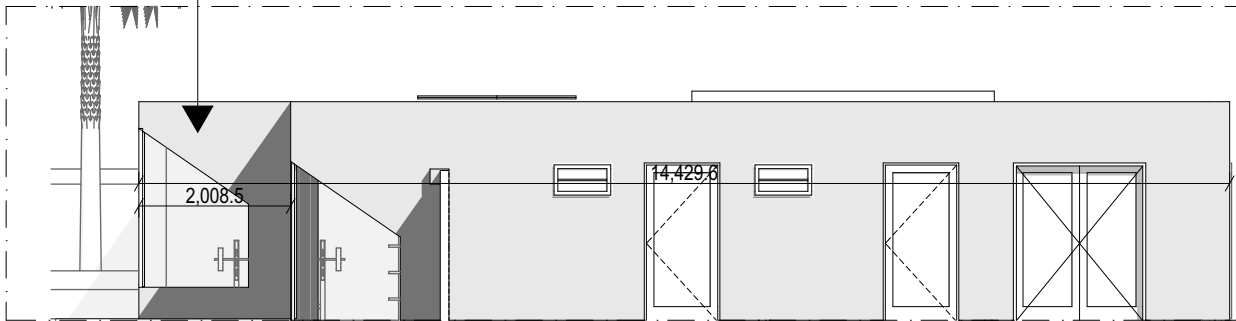


1:100 SIDE ELEVATION

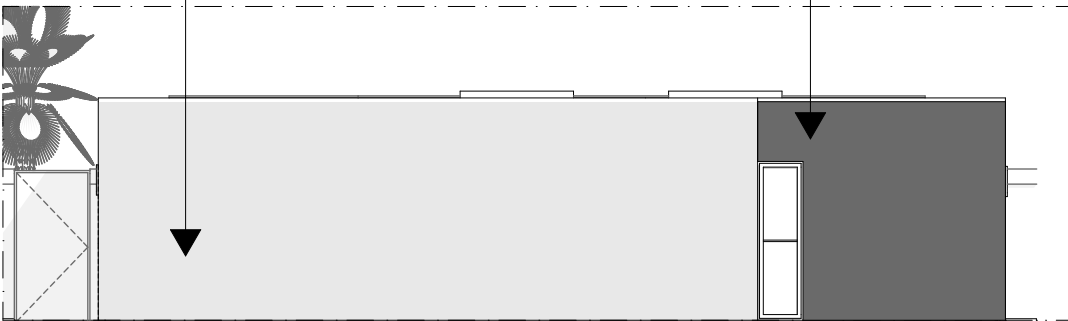

1:100 REAR ELEVATION

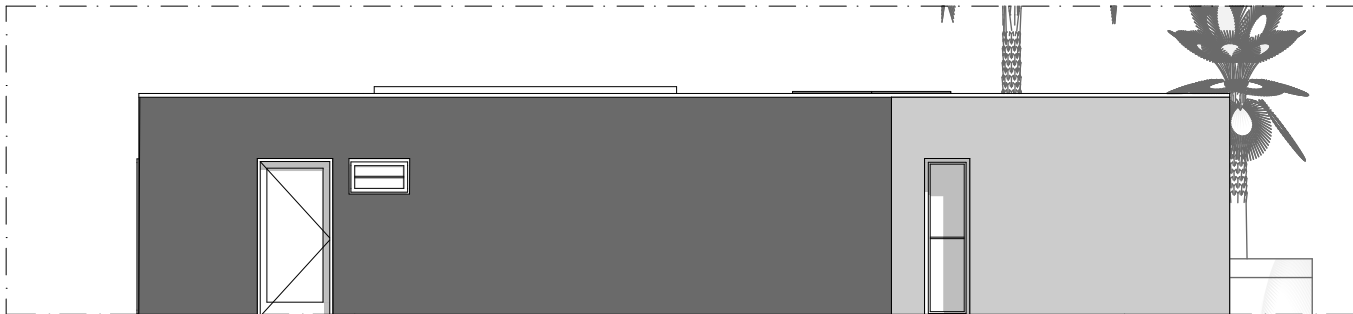

1:100 SIDE ELEVATION

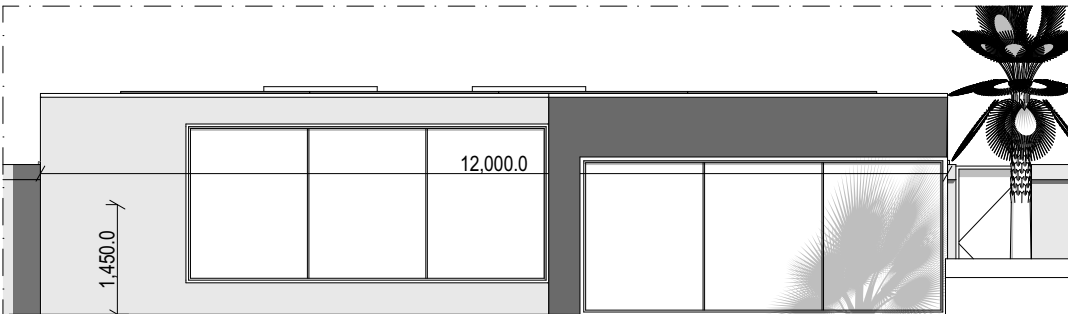

1:100 FRONT ELEVATION

ANTHRACITE CLADDING



TIMBER EFFECT CLADDING



TIMBER EFFECT CLADDING



ANTHRACITE CLADDING



© This drawing remains the property of The Keen Partnership and shall not be copied without prior written consent.

All dimensions to be checked on site and any discrepancies to be reported before work commences.

Notes:



THE KEEN PARTNERSHIP
The Courtyard
Edinburgh Road
Reading RG30 2UA
Tel: 0118 9510 855
Fax: 0118 9510 866
chris@keenpartnership.co.uk
www.keenpartnership.co.uk



Client:
Jinder Singh Rahi

Job Title:
**Silver Birches, Heath Ride,
Sindlesham, Wokingham, RG40 3QJ**

Drawing Title:
**Garden Pool Summer House -
Elevations**

Issue Date: 24/07/2025	Status: Planning Drawings
Drawn By: M.W	Scale: 1:100@A3
Drawing No: 9377-122	Rev: 6