




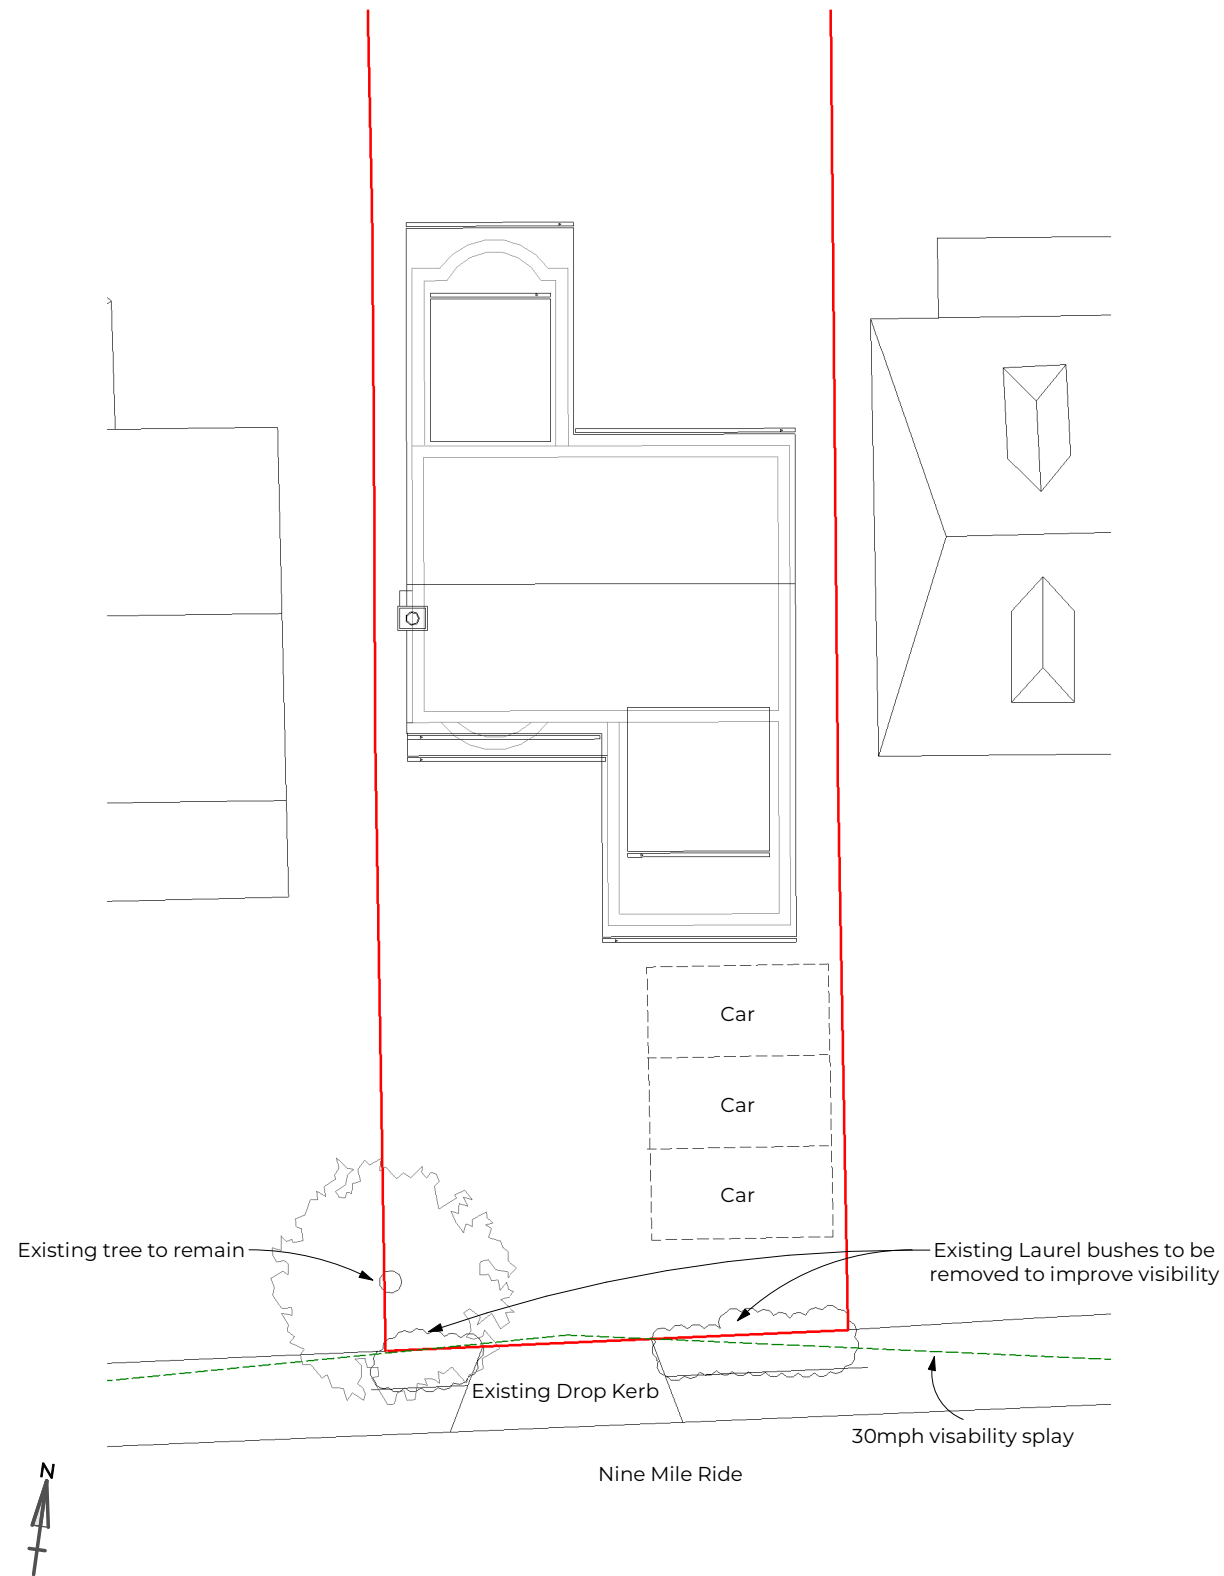

Existing Site Level Plan
General Arrangement | Scale 1 : 200

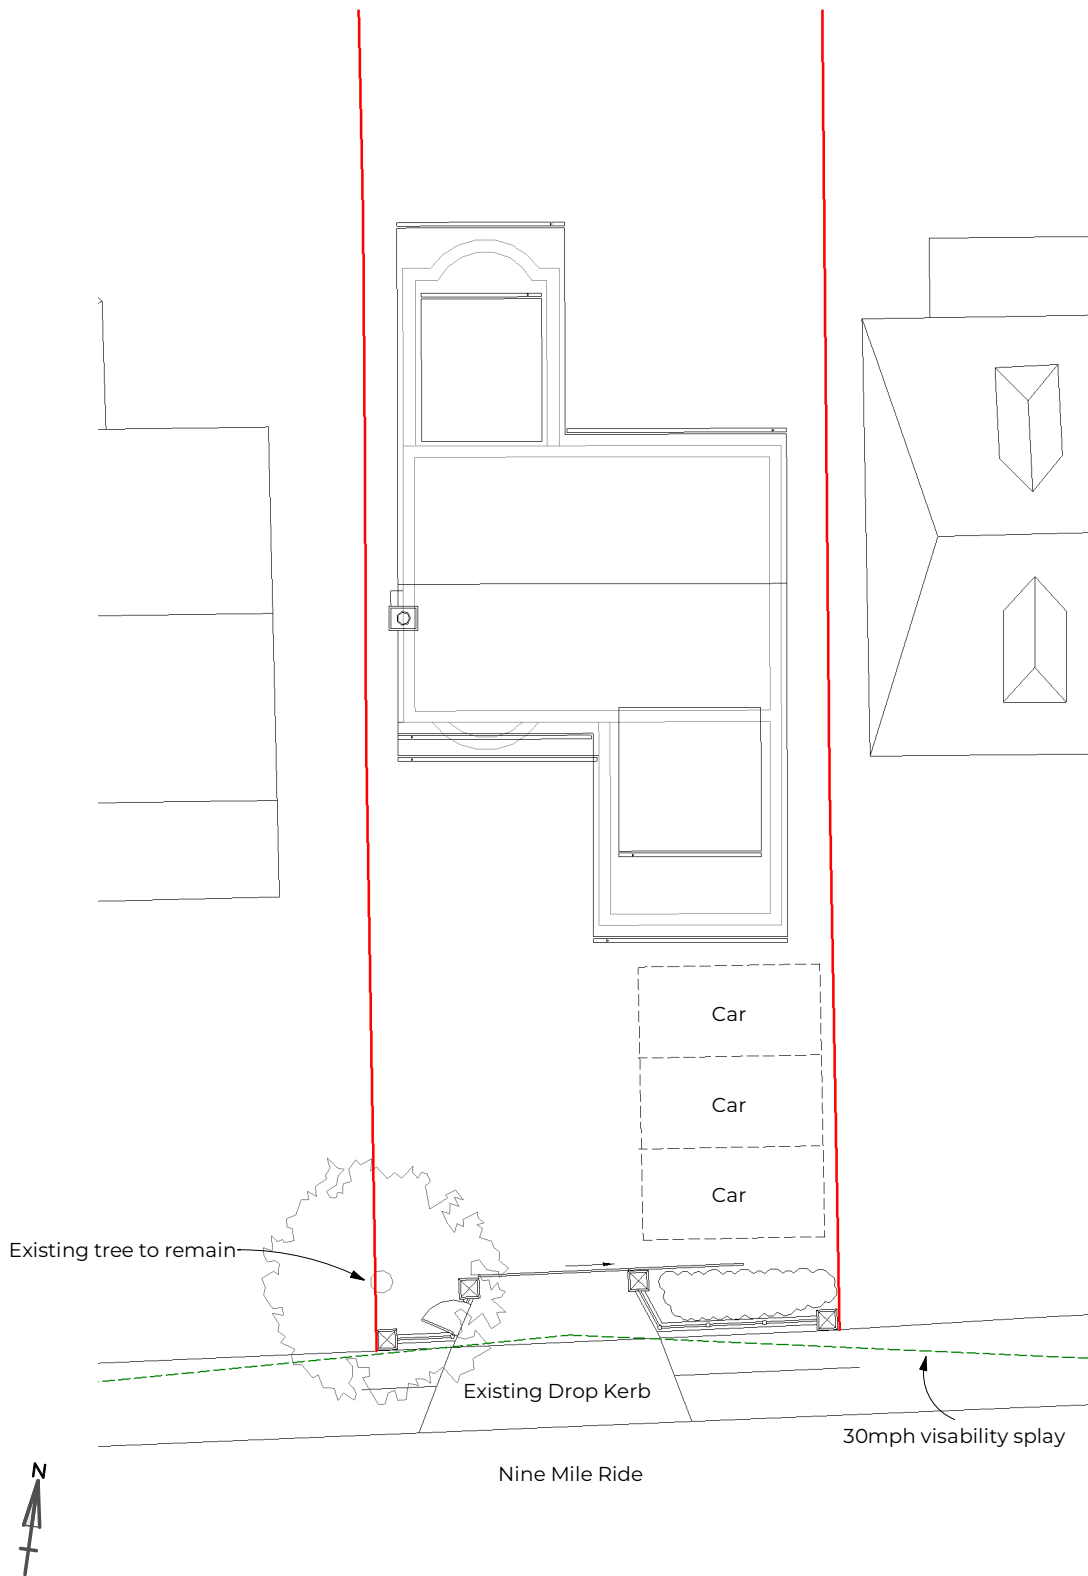

Proposed Site Level Plan
General Arrangement | Scale 1 : 200

 

PROJECT ADDRESS

15A Nine Mile Ride, Finchampstead,
Wokingham, RG40 4QD

PROJECT DESCRIPTION

Proposed automatic gate, pedestrian gate,
low wall and fence to street frontage.

DRAWN

HB

PLANNING

CLIENT

Mr & Mrs Barnard

TITLE

Existing and Proposed Site Plan

SIZE A3 DRAWING NO: 002 REVISION: 0