



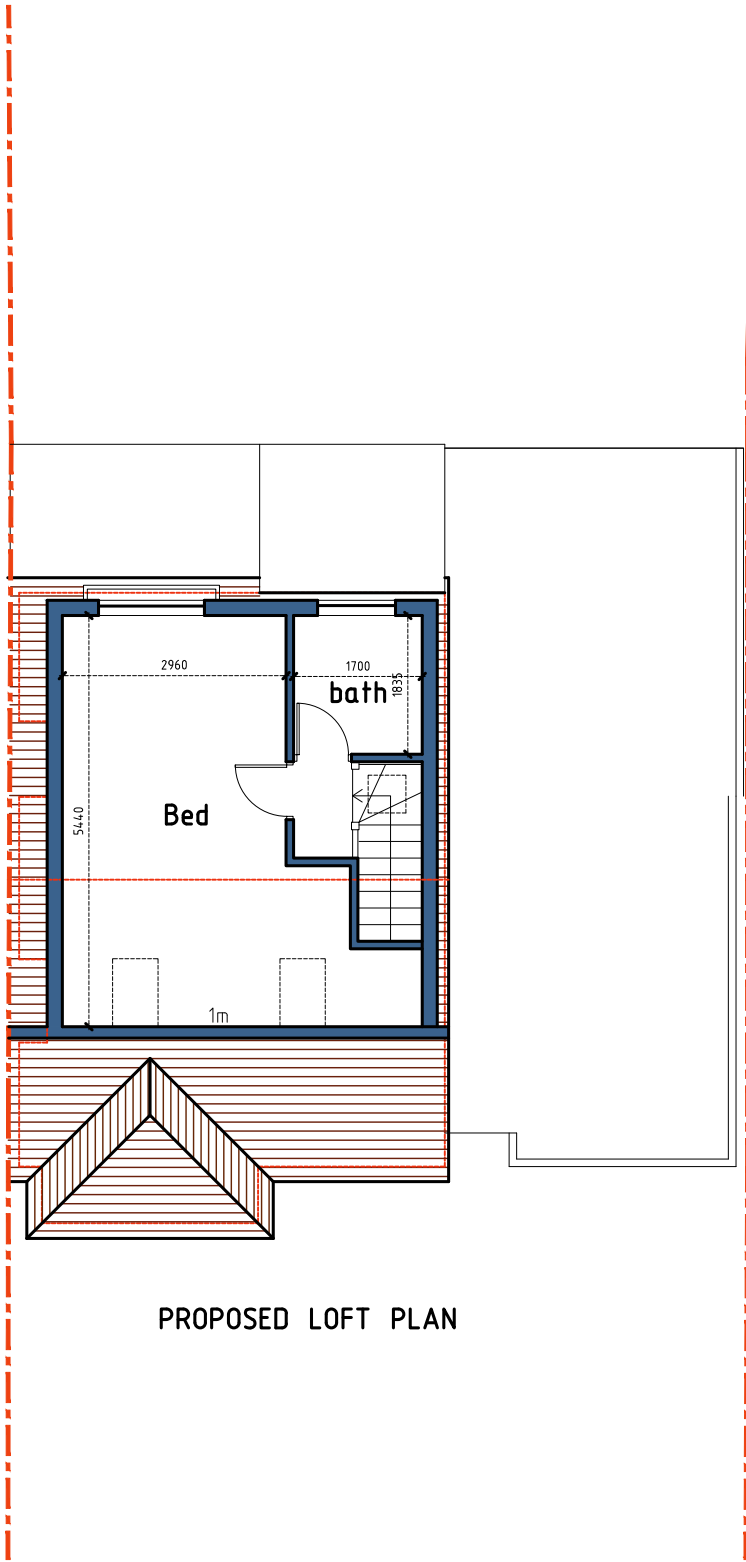


PROPOSED LOFT PLAN

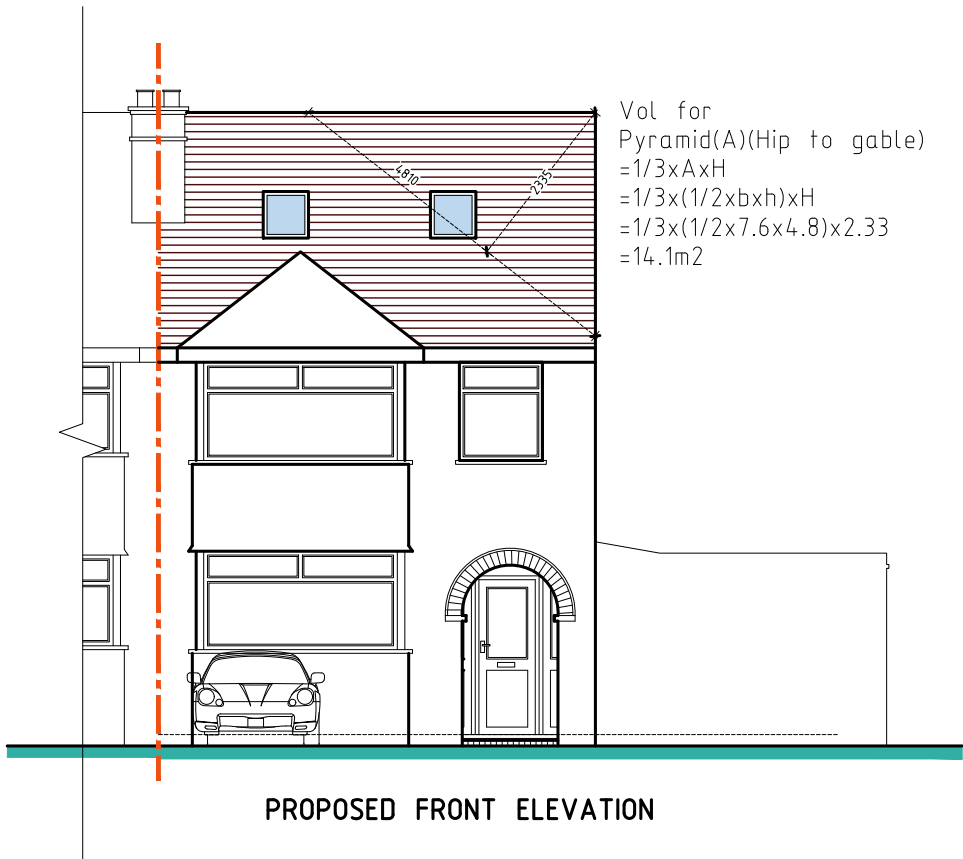


PROPOSED FRONT ELEVATION




PROPOSED REAR ELEVATION

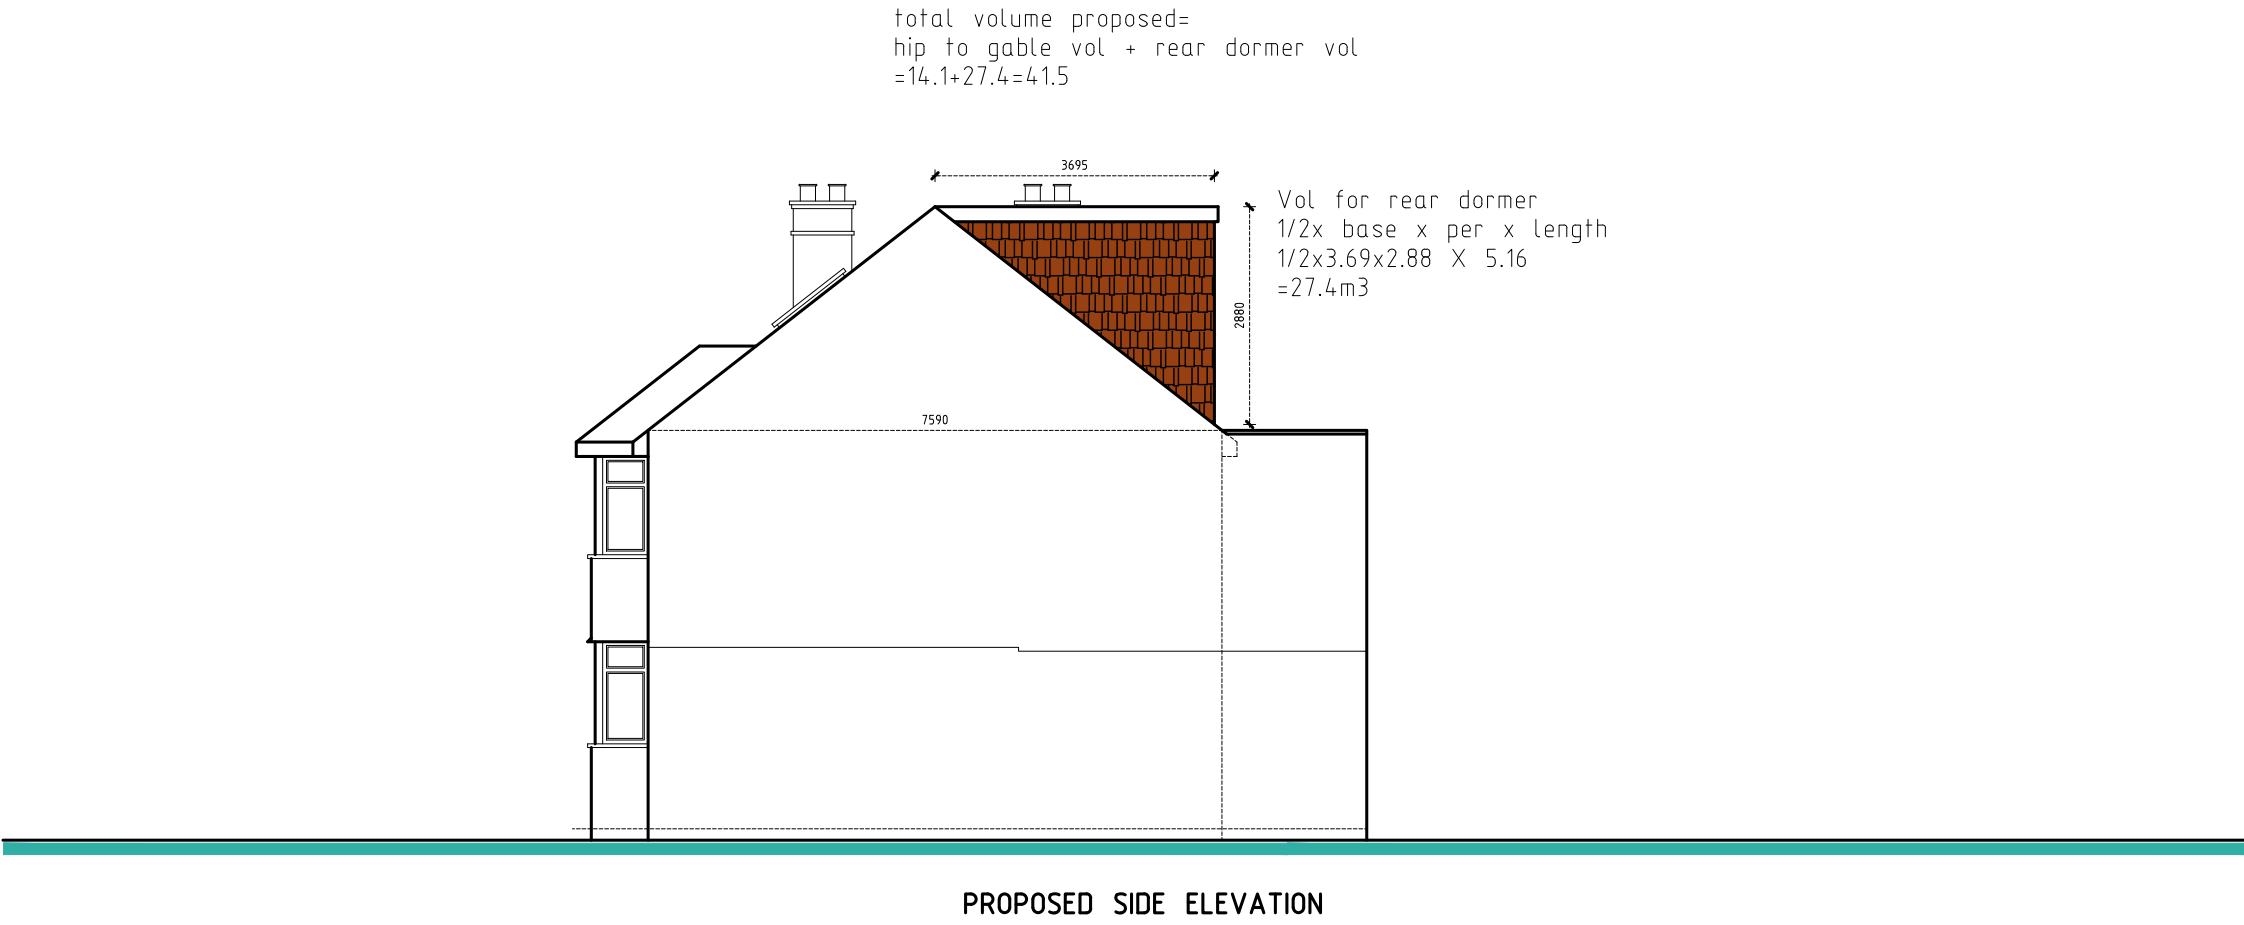


PROPOSED SIDE ELEVATION

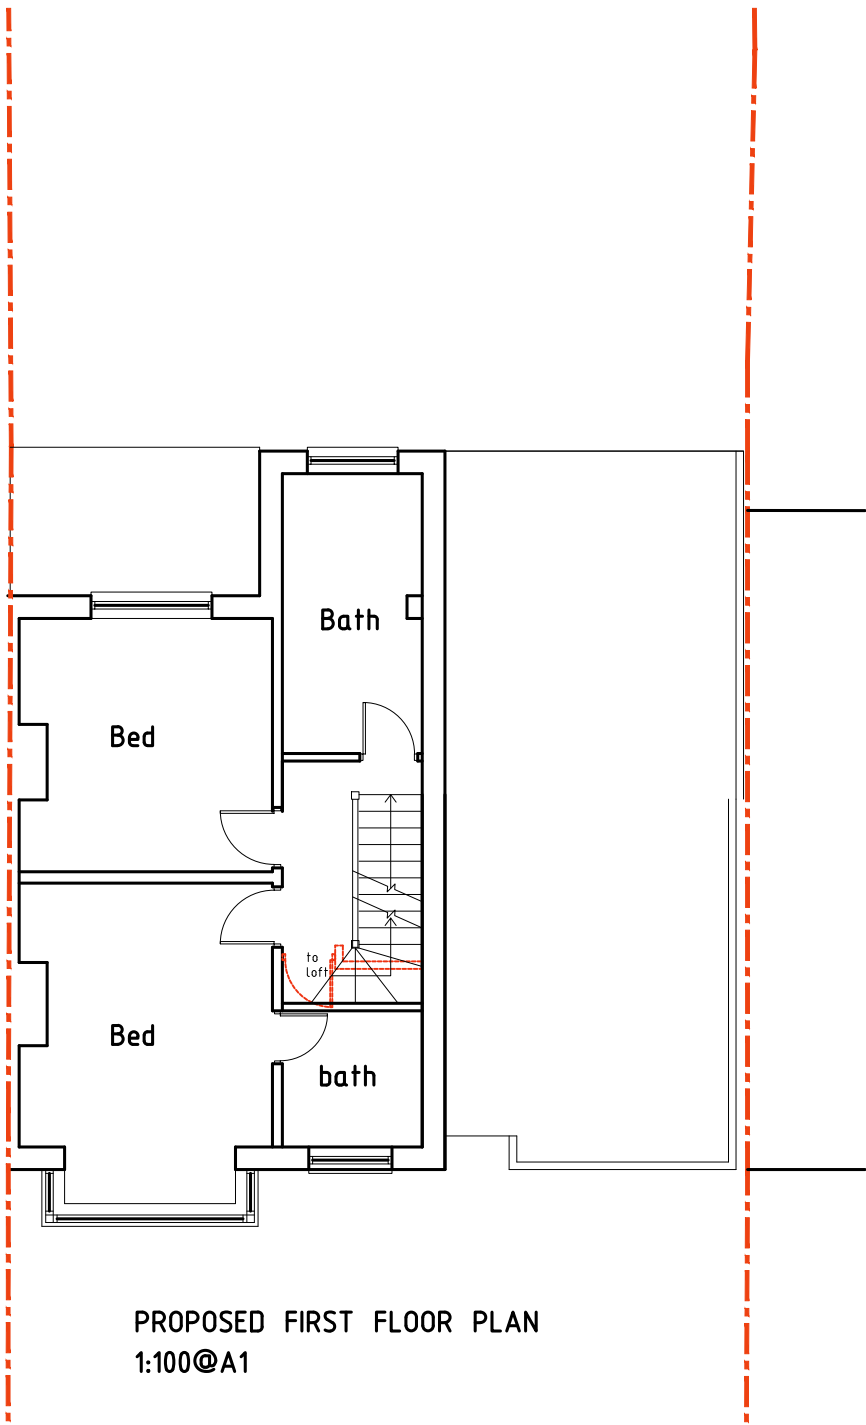

PROPOSED FIRST FLOOR PLAN
1:100@A1

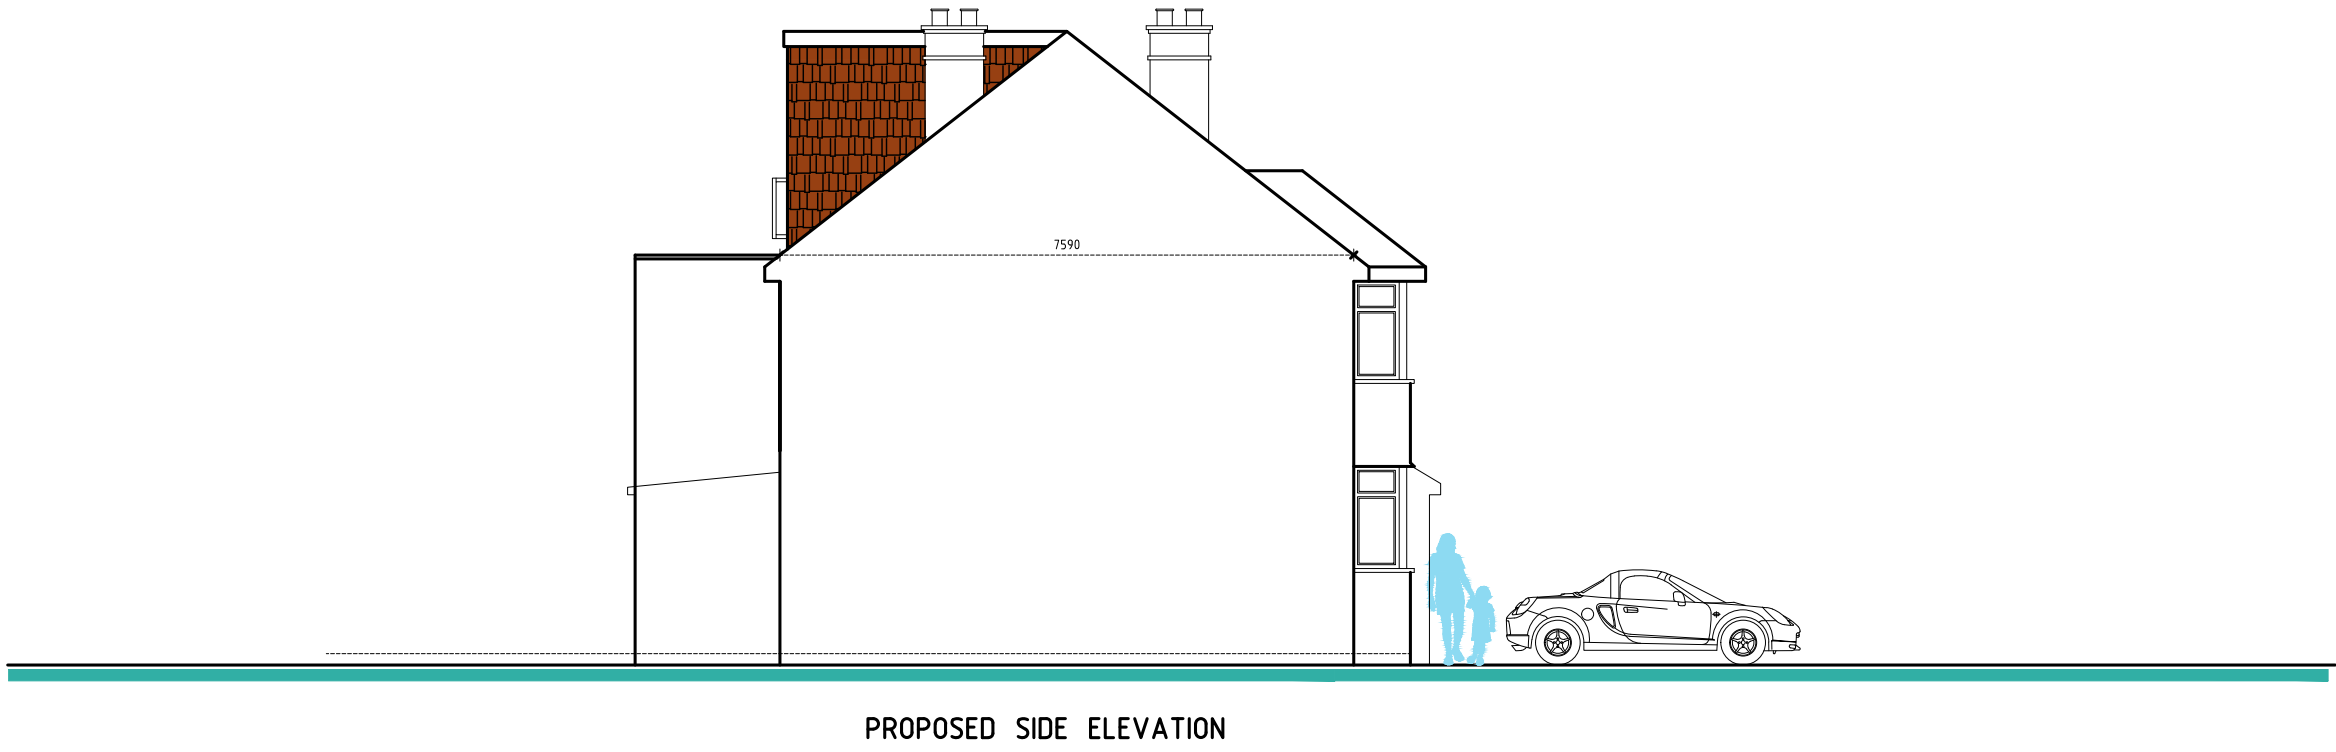

PROPOSED SIDE ELEVATION

 

Proposed hip to gable loft conversion including rear dormer and two front roof lights.

REVISIONS		DESCRIPTION	
1	20/03/2025	Initial design	AW
2	20/03/2025	Revised design	AW
3	20/03/2025	Final design	AW

377 Old Whitley
Wood Lane,
Reading
RG2 8PY

PROJECT NO:
pl/02

SCALE
1:100@A1

DATE
20/03/2025

DEALT
AW

CHECKED
AW

SHEET TITLE
PROPOSED DRAWINGS

Drawing produced by
AWarchitecture
Contact: 07934 906060
ahd@awarchitecture.co.uk