

© This drawing is copyright and is not be reproduced or disclosed to third parties without hparchitectures prior permission.


Do not scale from this drawing, other than for Local Authority Planning purposes.

This drawing is to be read in conjunction with all relevant consultants, specialist manufacturers drawings and specifications.


Any discrepancies in dimensions or details on or between these drawings should be drawn to our attention.

All dimensions are in millimetres unless noted otherwise.


Any surveyed information incorporated within this drawing cannot be guaranteed as accurate unless confirmed by fixed dimension.

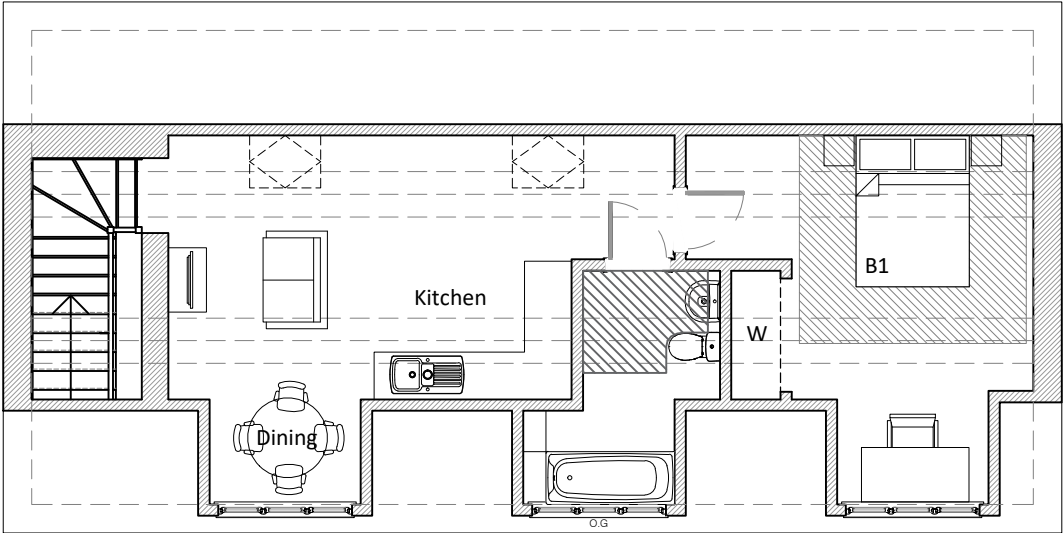


FIRST FLOOR PLAN

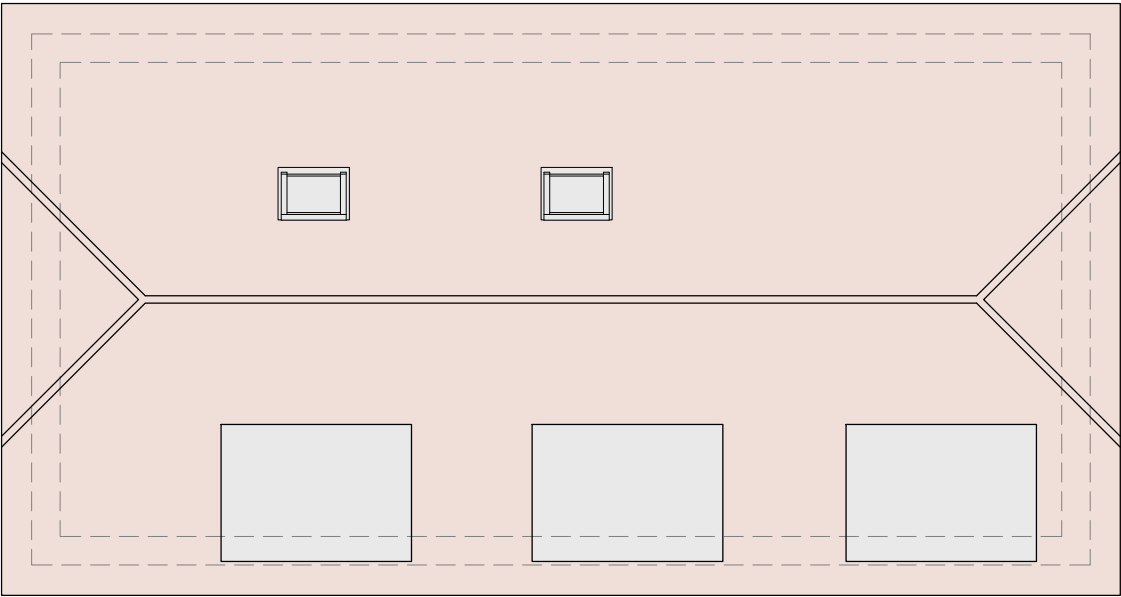

ROOF PLAN

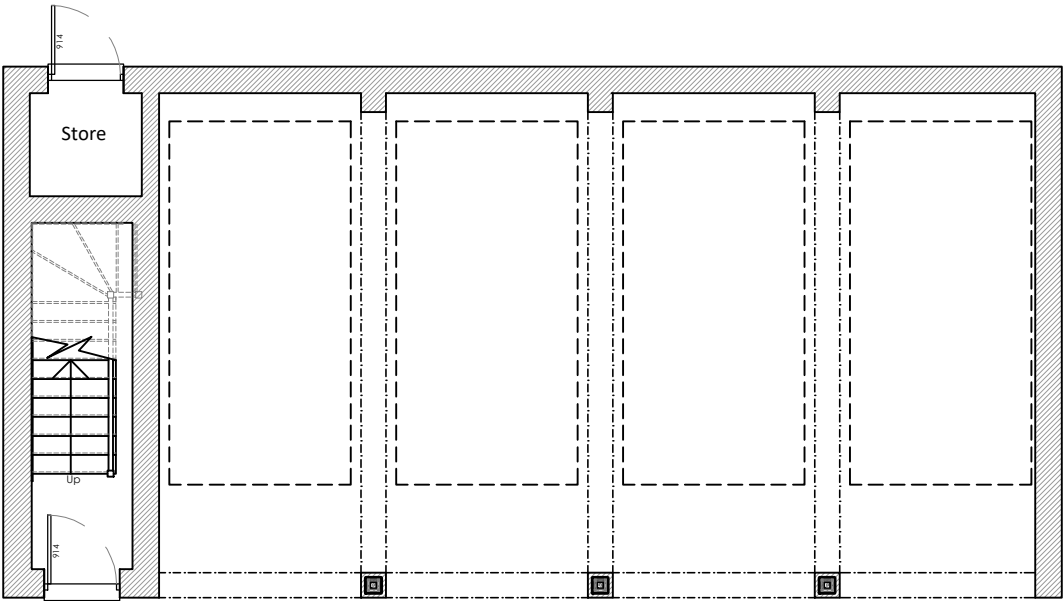


GROUND FLOOR PLAN

 

P1	27/11/24	ISSUED FOR PLANNING	GJD
Rev	Date	Description	By

PLANNING

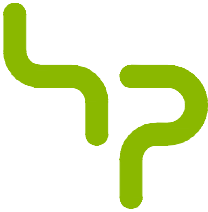

hparchitecture.co.uk / 01344 752 271
Manhattan House, 140 High Street, Crowthorne, Berkshire RG45 7AY

Client PALATINE HOMES			
Project VICTORIA NURSERIES, WARGRAVE RG10 8AG			
Drawing PLOT 08 PROPOSED FLOOR PLANS			
Scale 1:100@A3	Date 21/10/24	Drawn By GJD	Checked By SS
Project No. 24.419	Drawing No. 20	Revision P1	