



PROPOSED: SECOND FLOOR PLAN

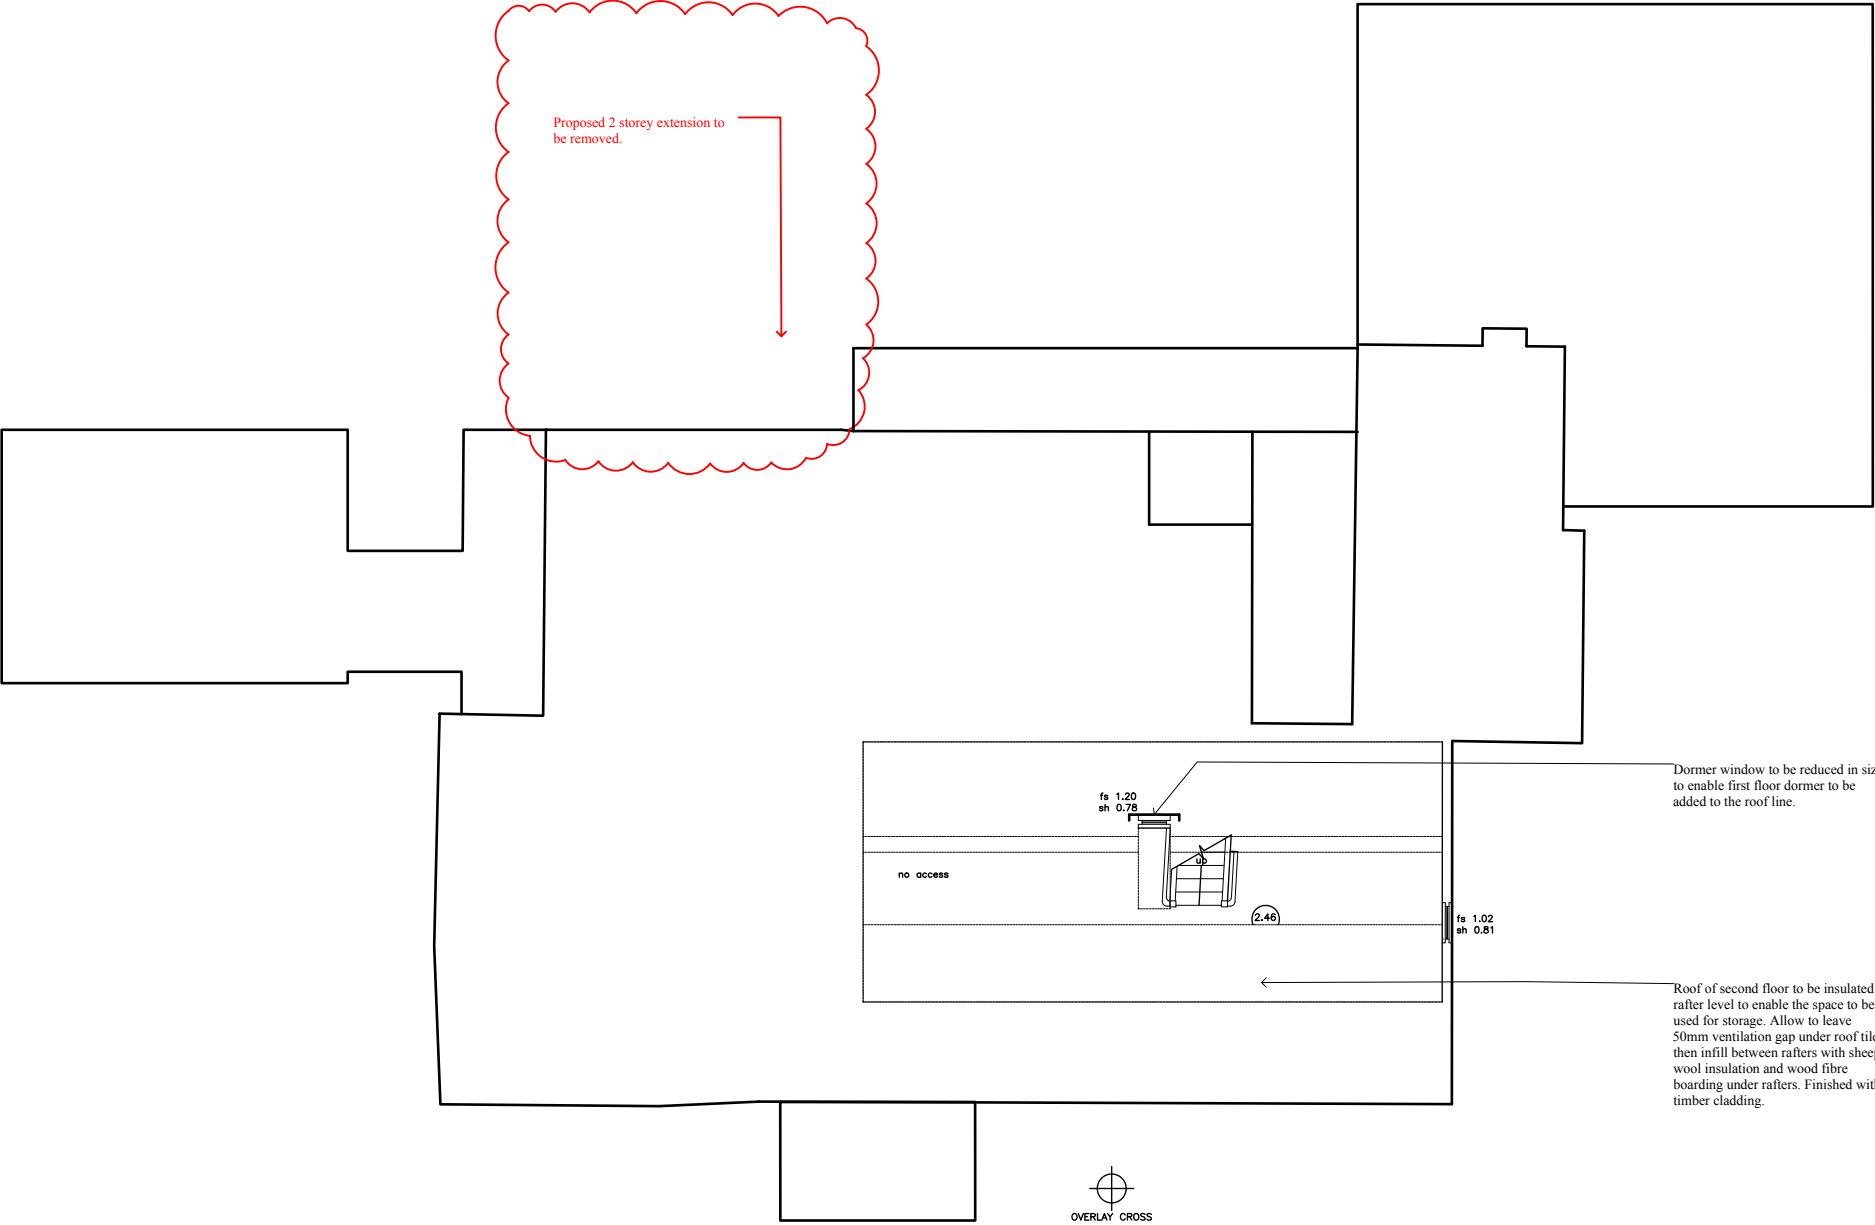

NOTES:

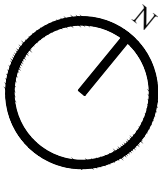

4	Amendments	LW	16.03.26
3	Further amendments	LW	19.12.25
2	post pre-app amendments	LW	30.10.25
1	client amendments	LW	26.03.25
REV.	DESCRIPTION	BY	DATE

This is a CAD Drawing
No responsibility is taken for any dimensions obtained by measuring or scaling from this drawing and no reliance may be placed on such dimensions. If no dimensions are given, it is the responsibility of the recipient to ascertain the dimension. The sizing of all structural and service elements must always be checked against the relevant consultants drawings.
COPYRIGHT RESERVED
Copying or reproduction of this drawing or electronic data without the written consent of Liberty Watts is not permitted.

Liberty Rose Architects 
Chartered Architects | Conservation | Historic Buildings

BELLA VISTA,
CITY ROAD,
RADNAGE,
HIGH WYCOMBE,
BUCKS,
HP14 4DW

T:07837005192
E:libby.watts@gmail.com
W:www.libertyrosedesign.co.uk

DRAWN: LW	CHECKED:
-----------	----------

CLIENT: Rainier and Rosalind

PROJECT: 18 Primrose lane, Wokingham

RG41 5UR

TITLE: Second Floor Plan

Proposed

ISSUE: Planning

SCALE: 1:100 @ A3

DATE: March 2024

DWG NO.: 1060-22	R: 4
------------------	------