
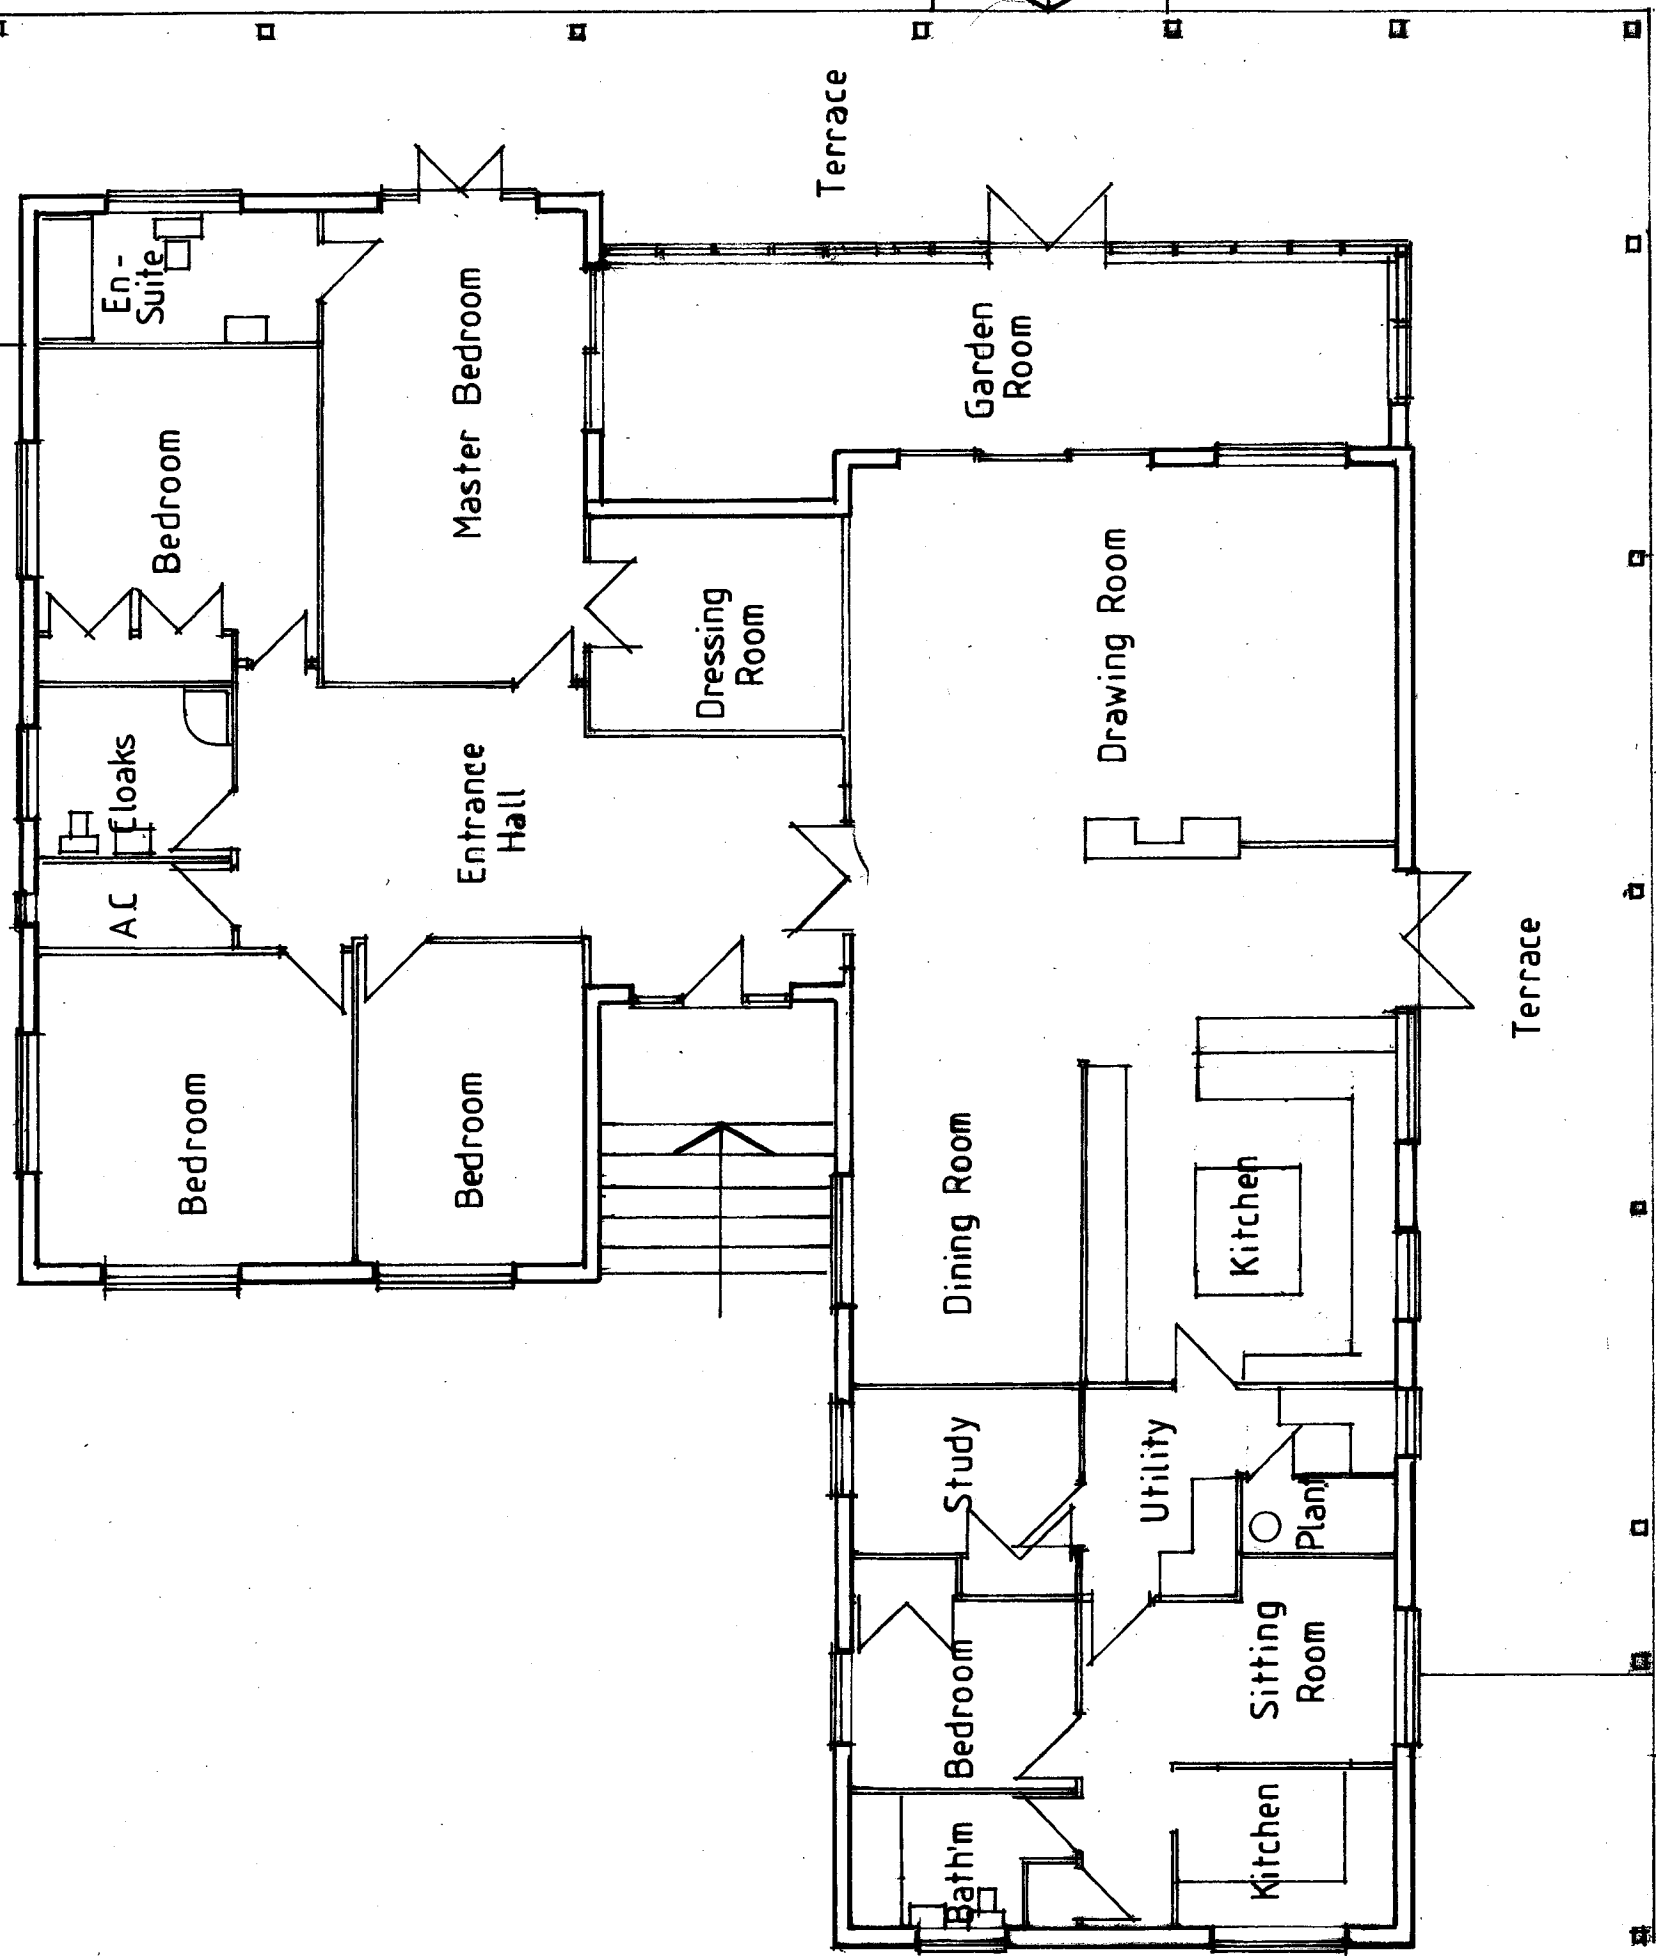


 

Proposed First Floor and Ground Floor Internal
Adjustments to 'Waters Edge', Loddon Drive, Wargrave

Client: Mr and Mrs Elliott
Loddon Drive
Wargrave
Berkshire
RG10 8HL

Description: Existing Ground Floor Plan

MARTIN BUTLER PARTNERSHIP LIMITED

28 Broad Street
Wokingham
Berkshire
RG40 1AB
Tel/Fax: 0118 989 0990

date 28/02/25
drawn MB

Scale 1:100

Project 22503-1

drawing 01

revision

All dimensions to be checked on site. Any discrepancy between this drawing and other information is to be referred to the Planning Consultant. This drawing is copyright.