




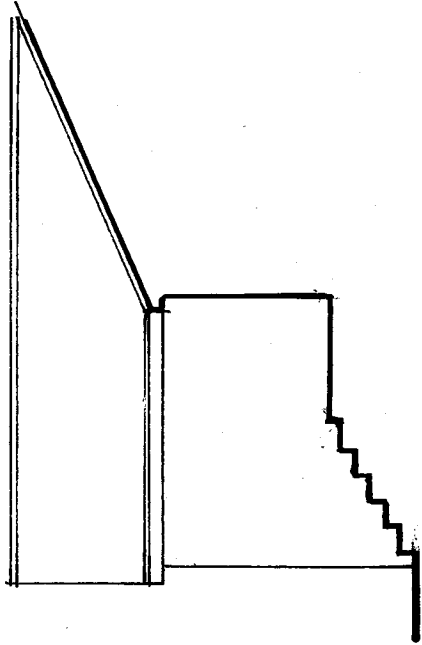


West Elevation

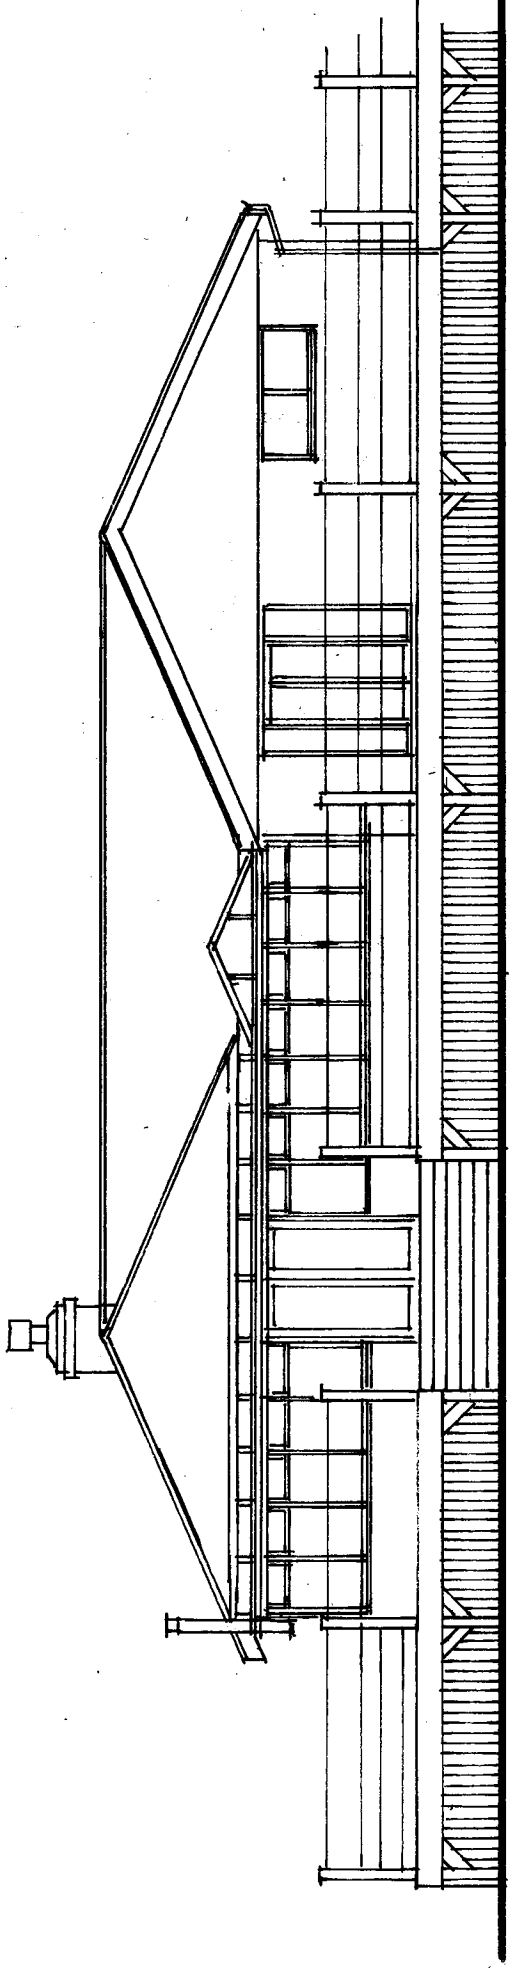

South Elevation

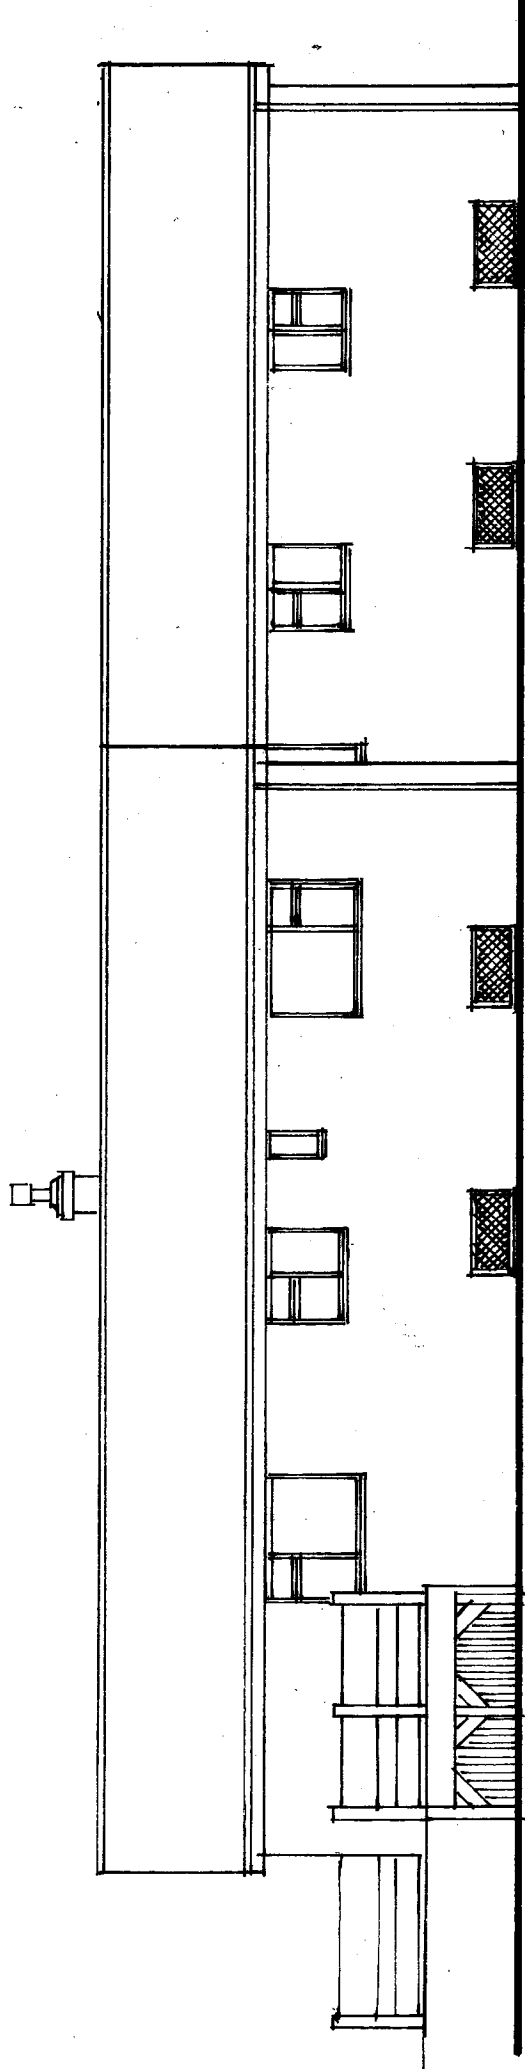

East Elevation

 

Proposed First Floor and Ground Floor Internal
Adjustments to 'Waters Edge', Loddon Drive, Wargrave

Client
Mr and Mrs Elliott
Loddon Drive
Wargrave
Berkshire
RG10 8HL

Description
Existing Elevations

All dimensions to be checked on site. Any discrepancy between this drawing and other information is to be referred to the Planning Consultant. This drawing is copyright.

MARTIN BUTLER PARTNERSHIP LIMITED

28 Broad Street Wokingham Berkshire RG40 1AB Tel/Fax: 0118 989 0990	date 28/02/25	Scale 1:100	Project 22503-1	drawing 02	revision
---	------------------	----------------	--------------------	---------------	----------