


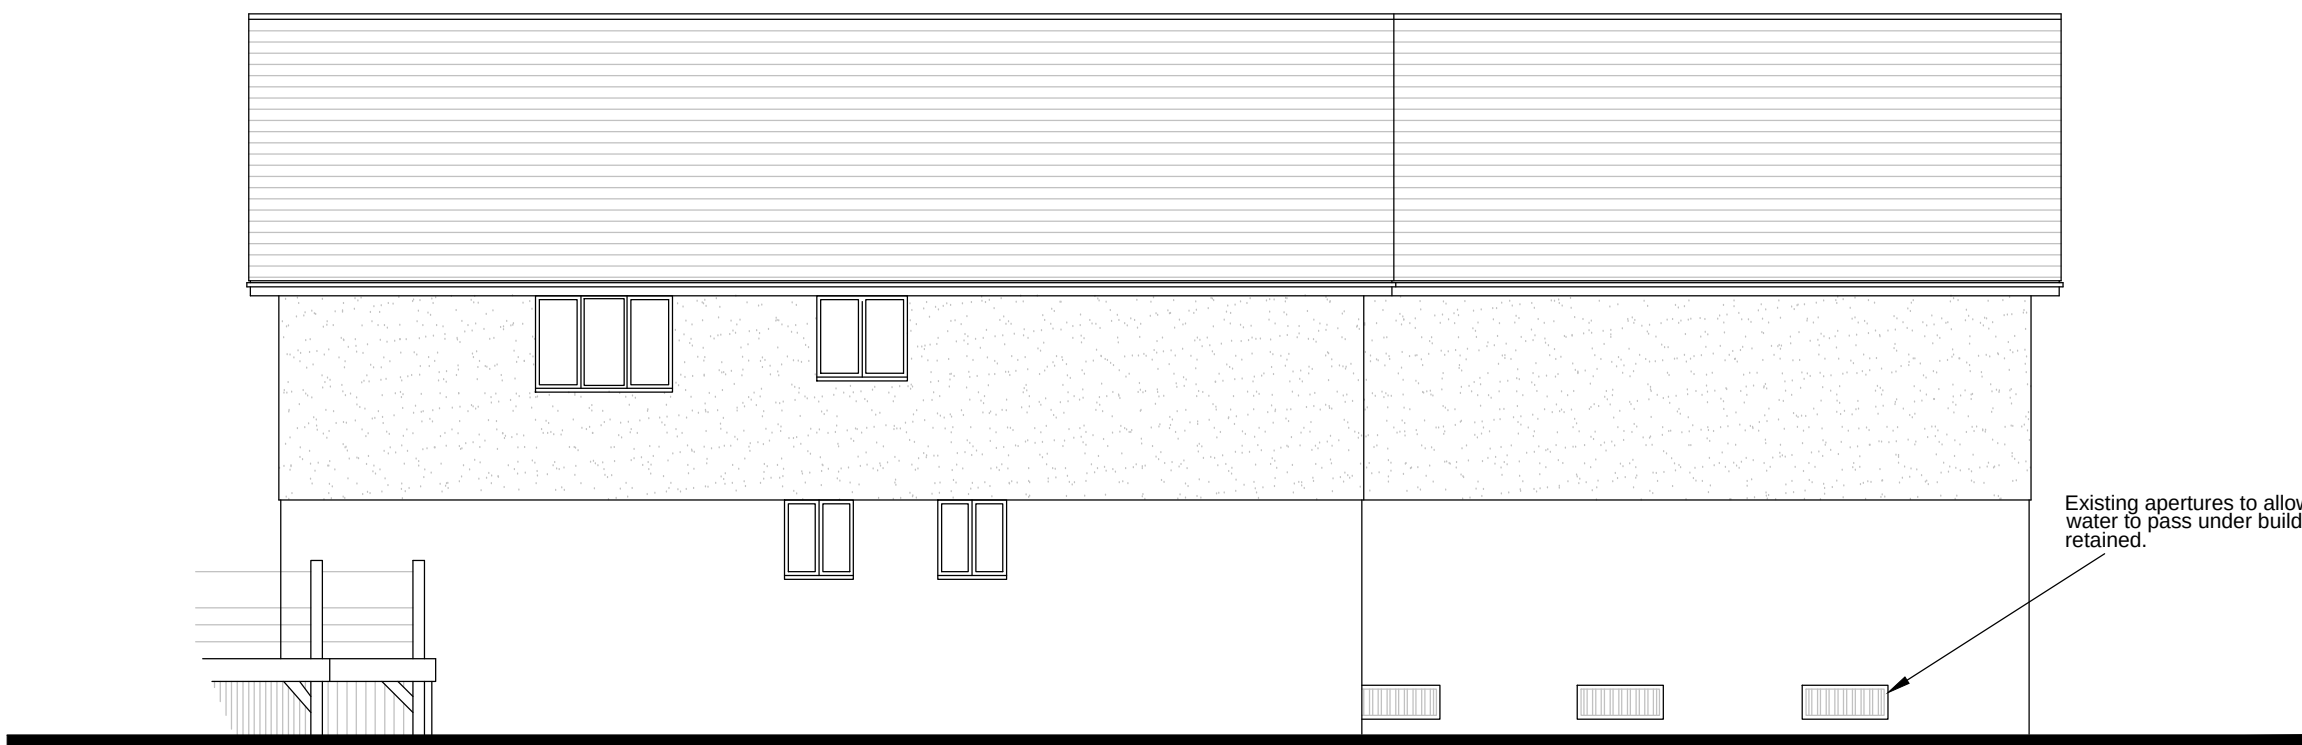


Proposed North Elevation



Proposed South Elevation




Proposed East Elevation

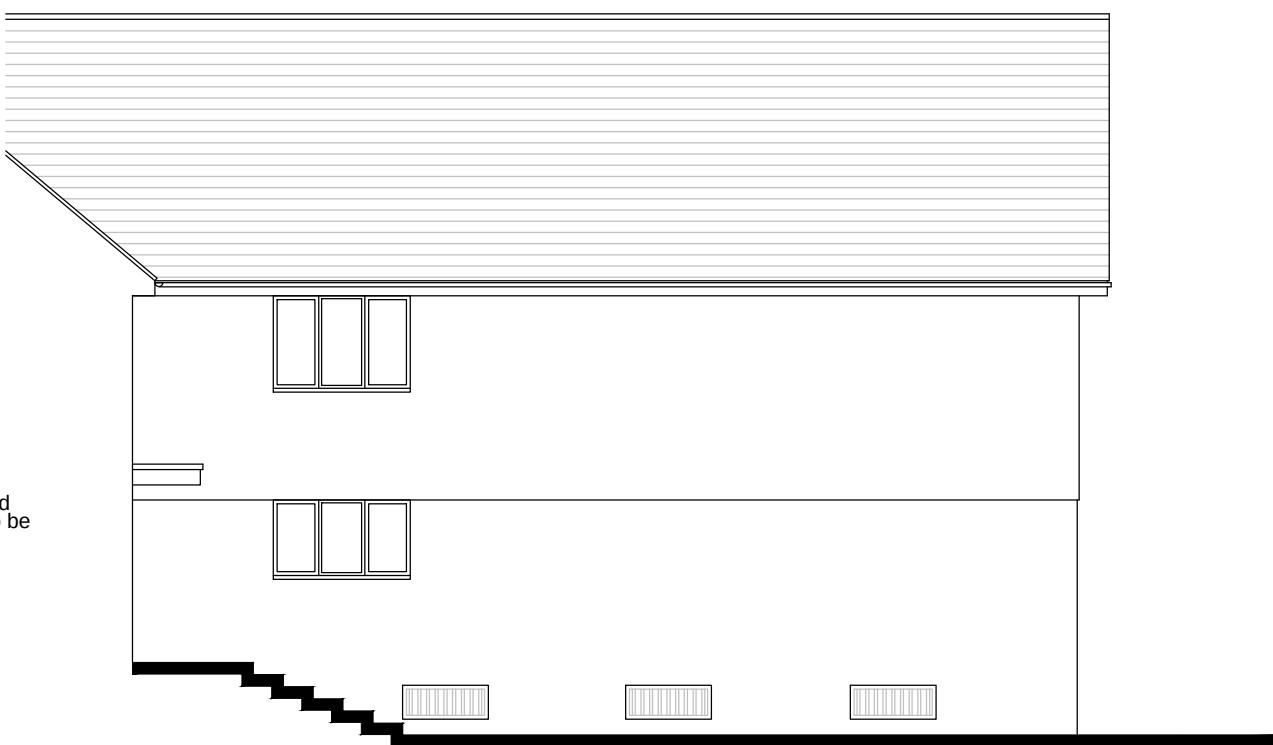


Proposed East Elevation



Proposed West Elevation

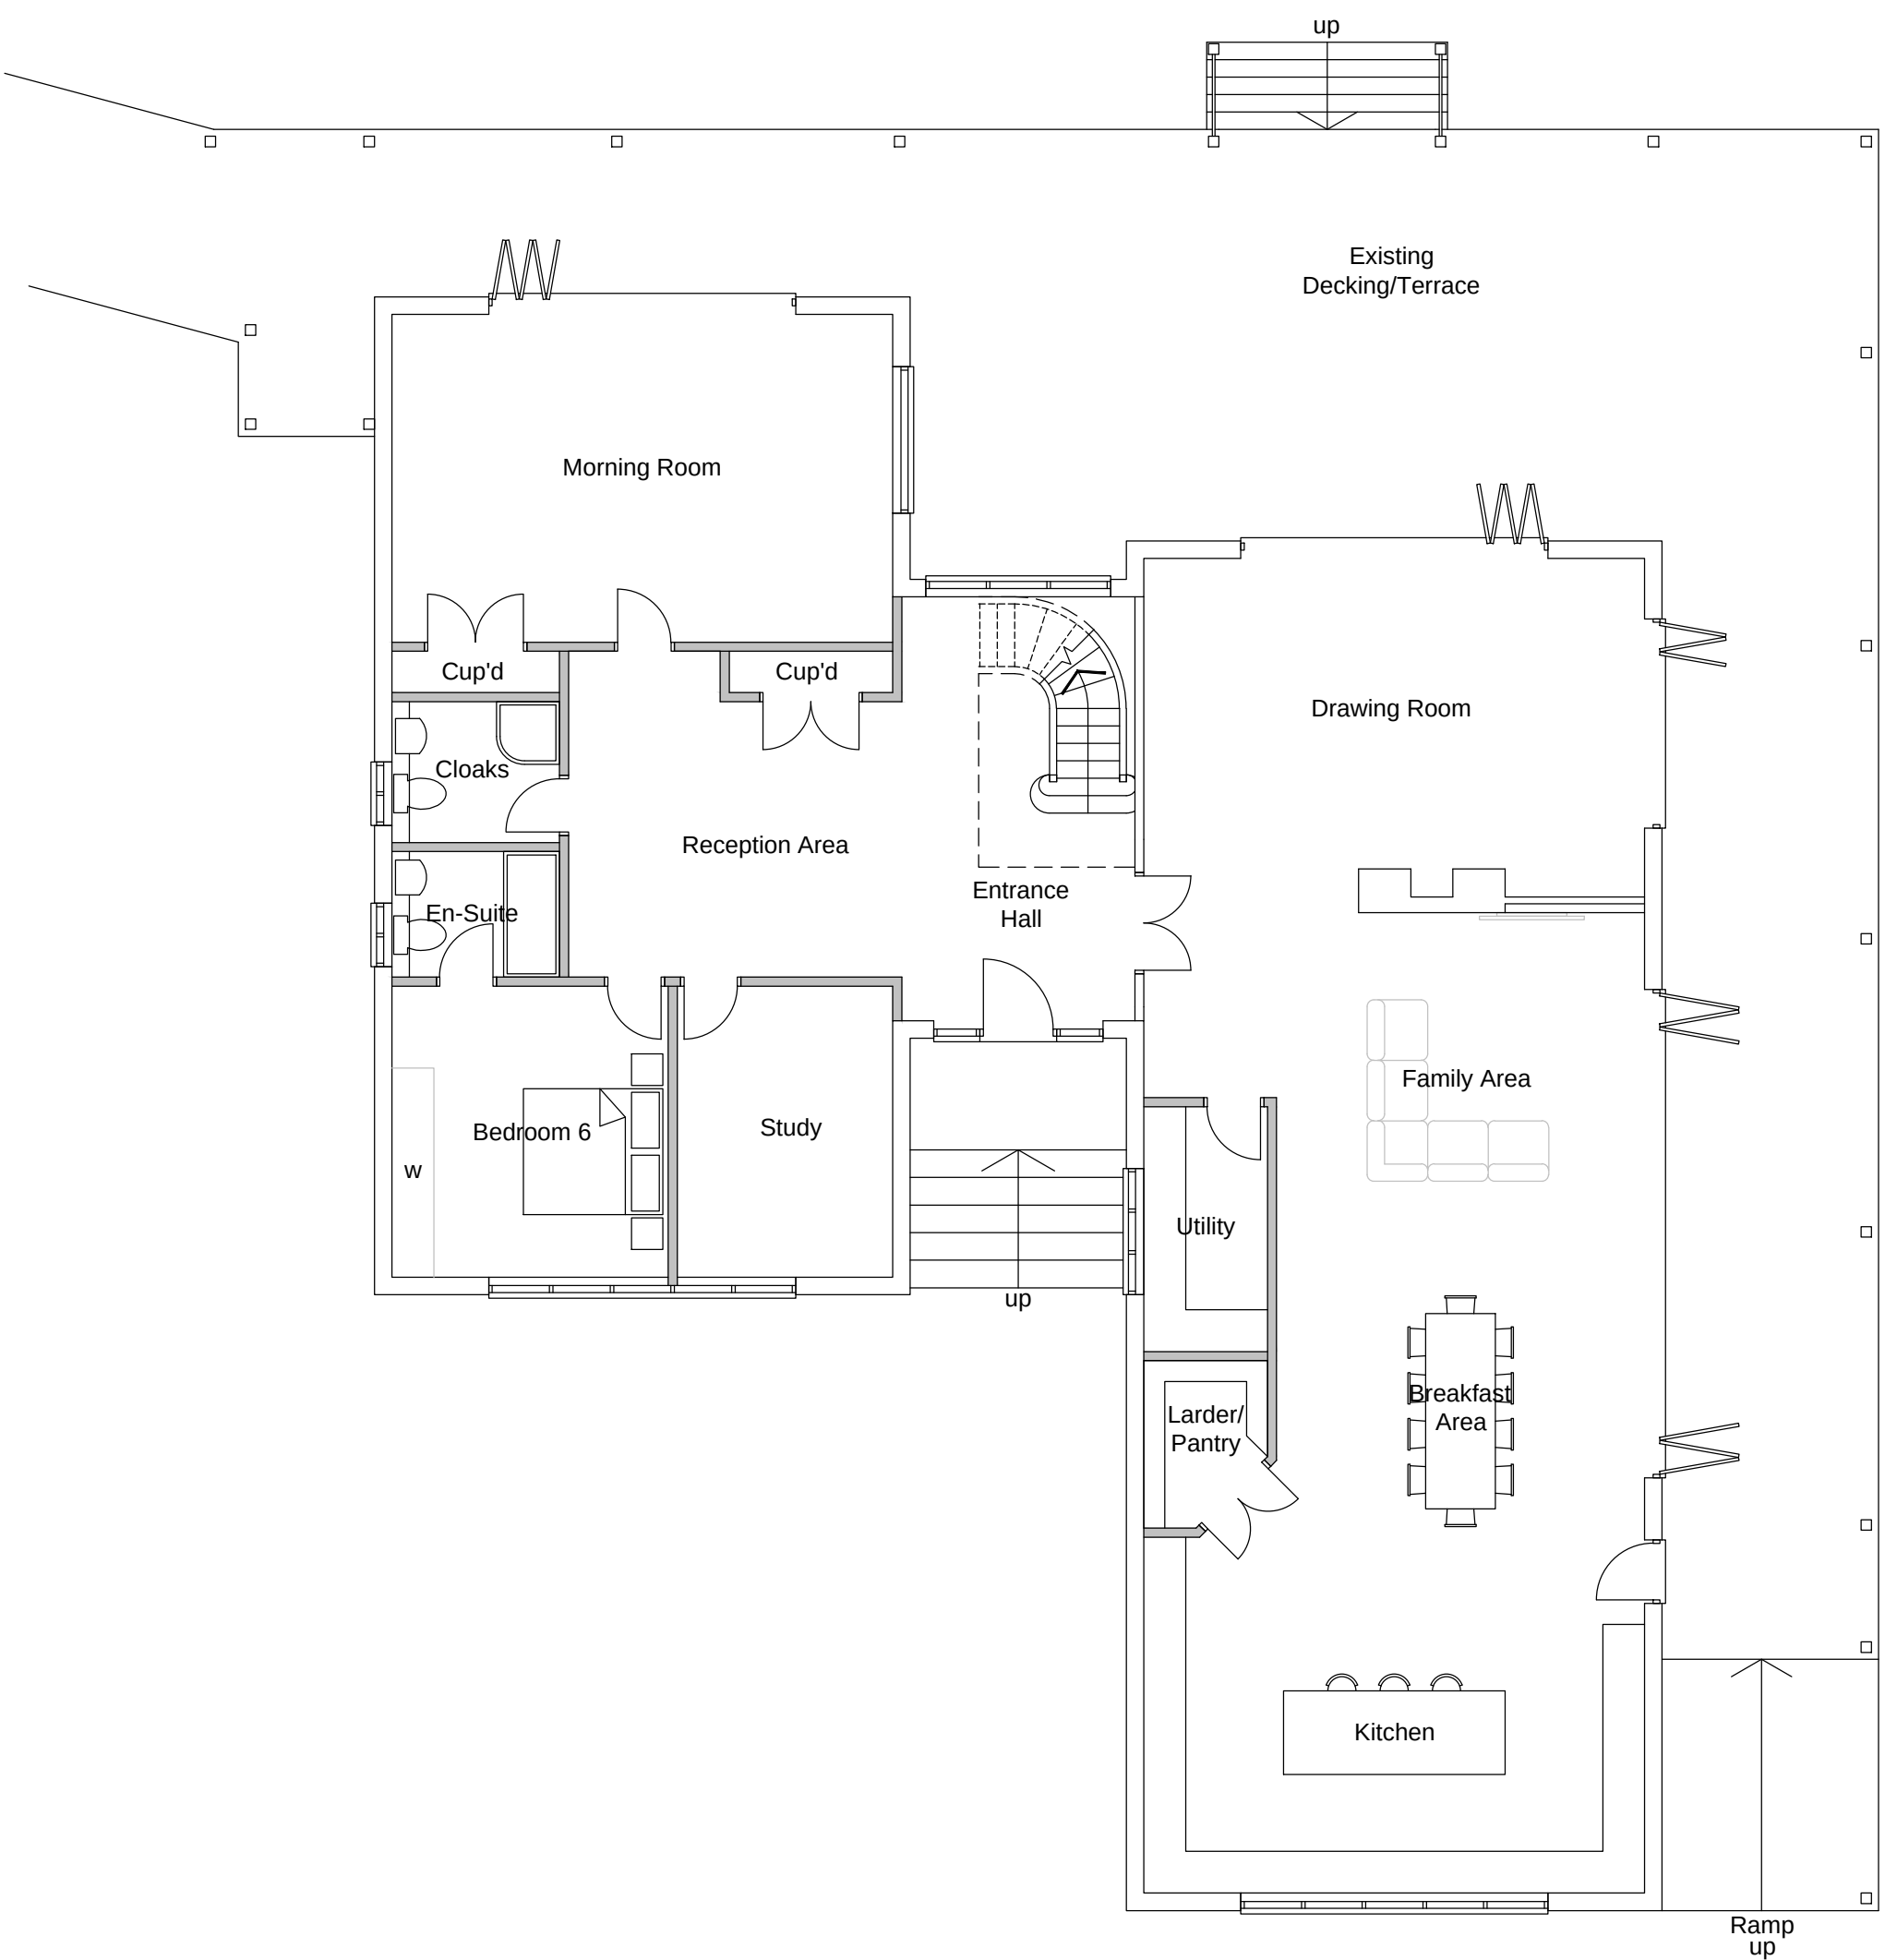


Proposed Ground Floor Plan

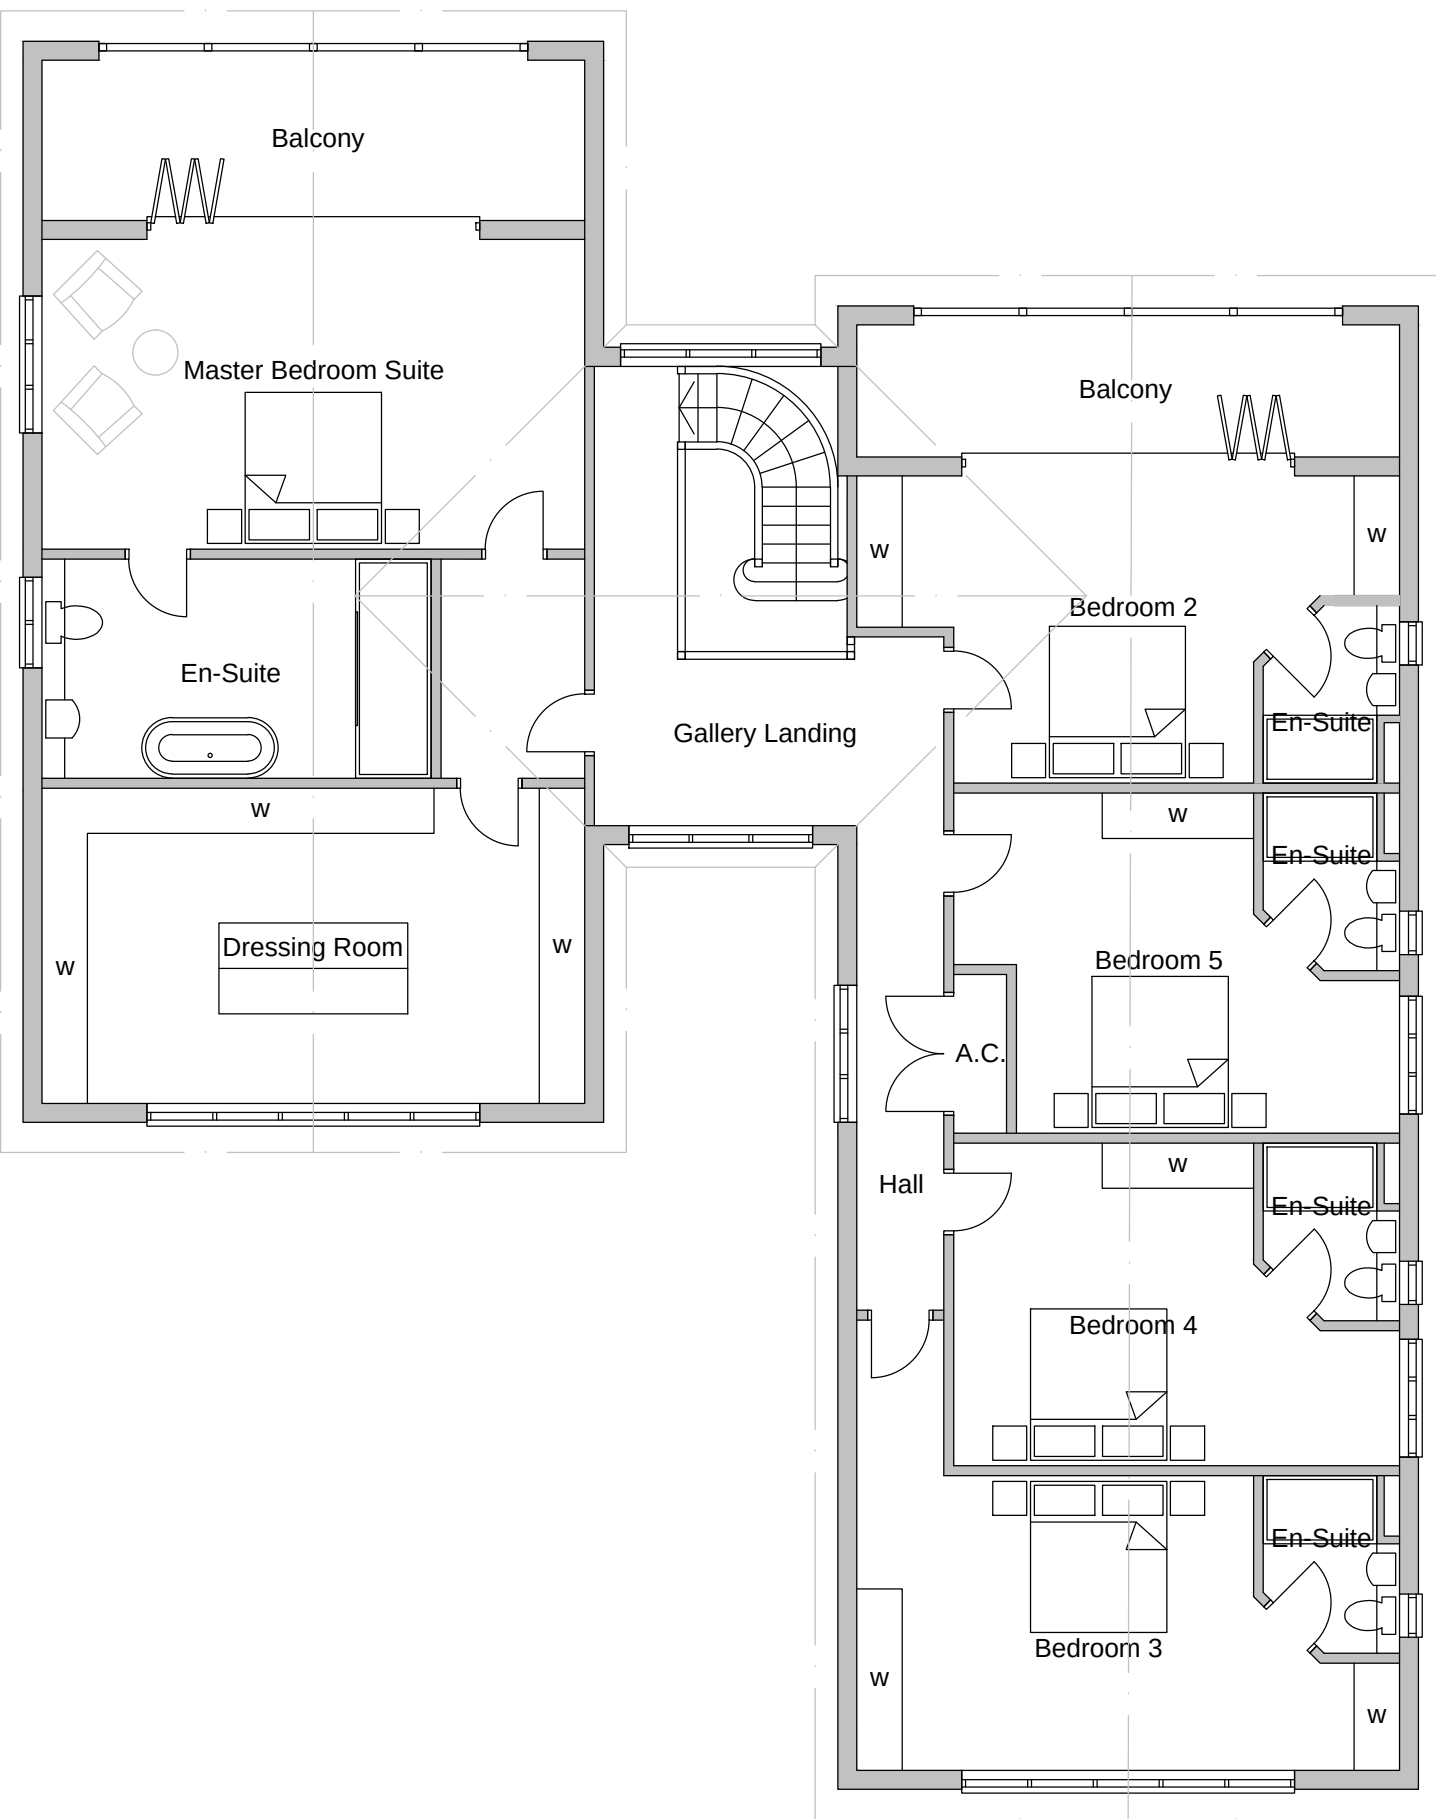

Proposed First Floor Plan

- PROPOSED MATERIALS:-
- Walls - Existing facing brickwork to be retained at ground floor.
First floor to be finished with white monocouche render
 - Roof - Black slate tile.
 - Doors - Anthracite grey composite entrance door and bi-folds.
 - Windows - Anthracite grey windows.

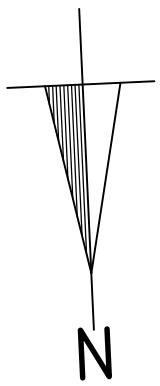

Proposed First Floor Extension and Ground Floor Internal Adjustments to 'Waters Edge', Loddon Drive, Wargrave

Client
**Mr and Mrs Elliott
'Waters Edge'
Loddon Drive
Wargrave
Berkshire RG10 8HL**

Description
Proposed Floor Plans and Elevations

MARTIN BUTLER PARTNERSHIP LIMITED

28 Broad Street Wokingham Berkshire RG40 1AB Tel/Fax: 0118 989 0990	date 09/07/25 drawn MB	Scale 1:100	Project 22503-1	drawing 04	revision
---	---------------------------	----------------	--------------------	---------------	----------