




West

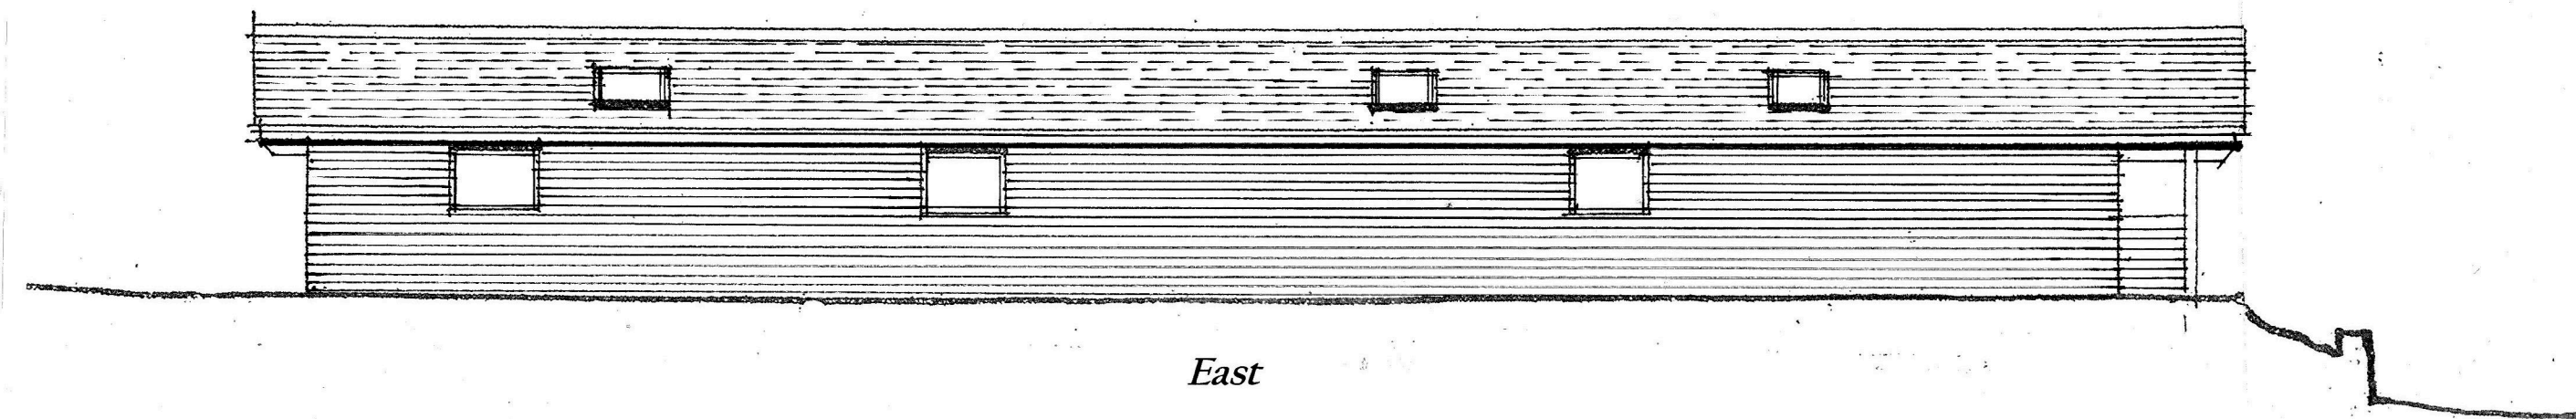

East

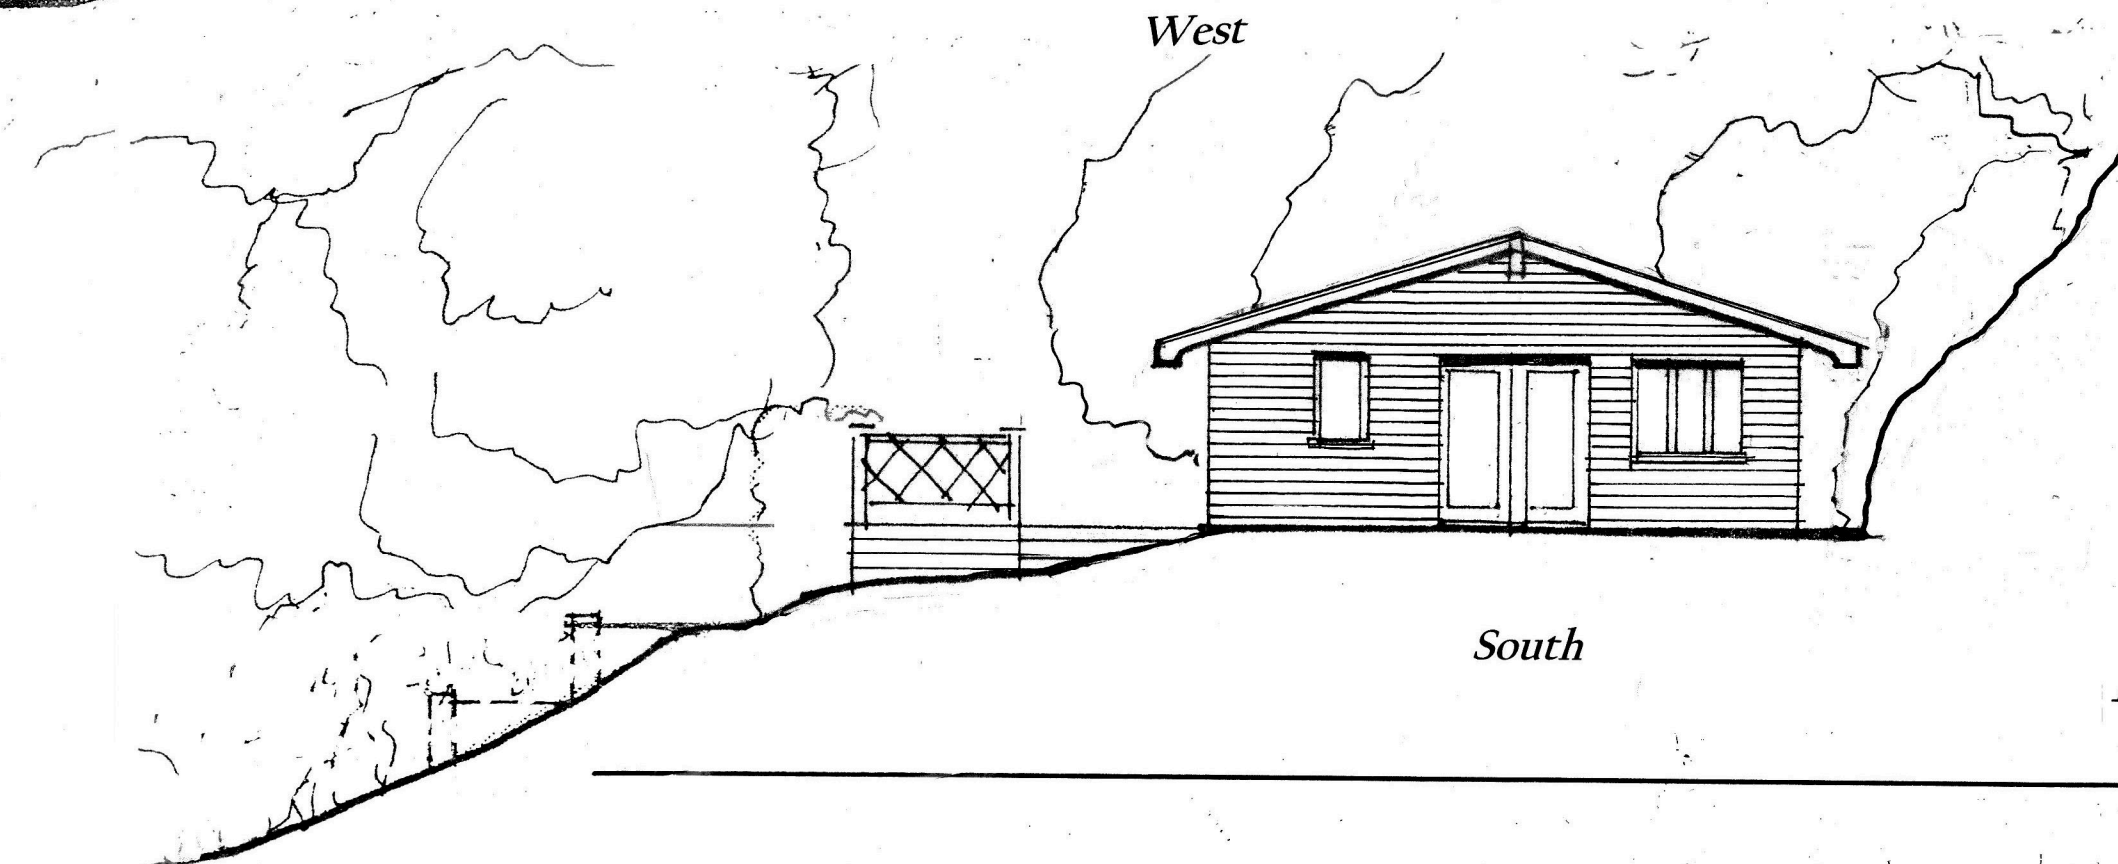


South

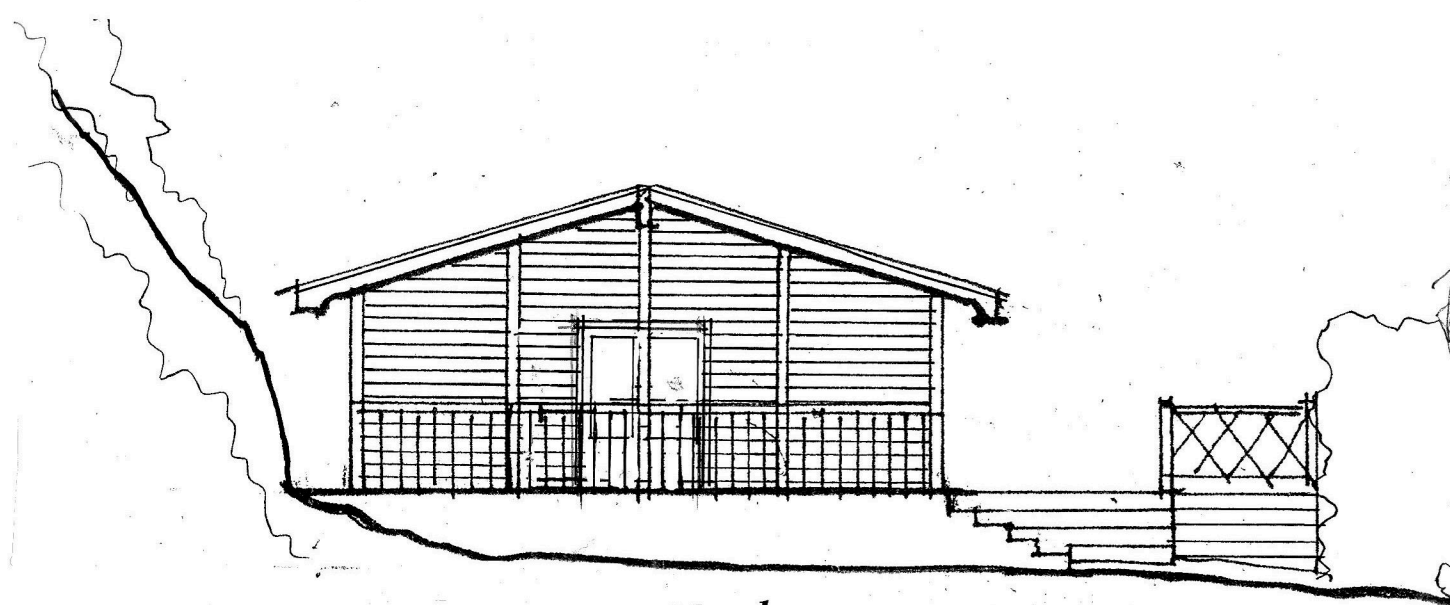

North


Existing Elevations

Outline of the existing House

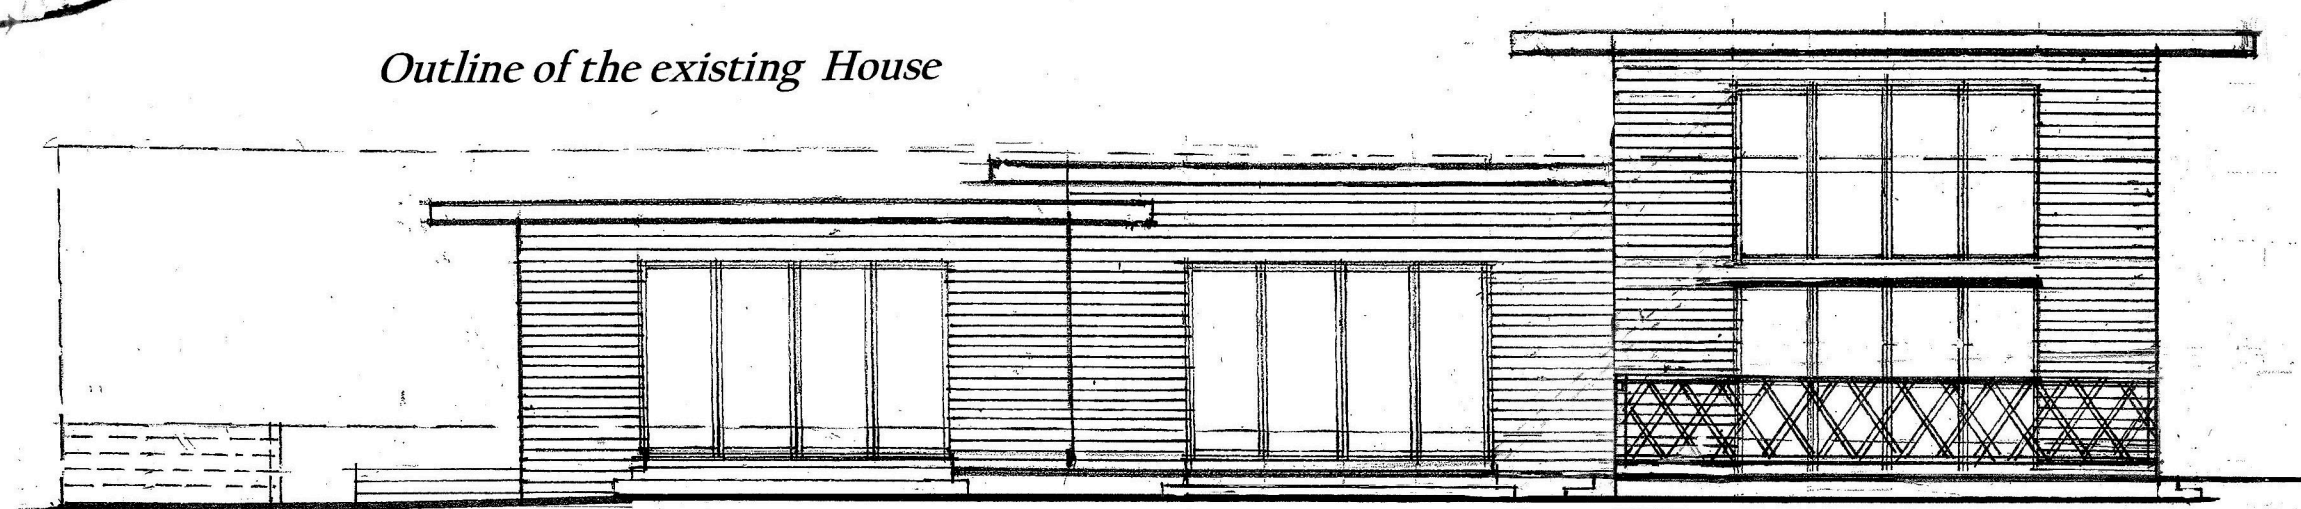


West


Outline of the existing House

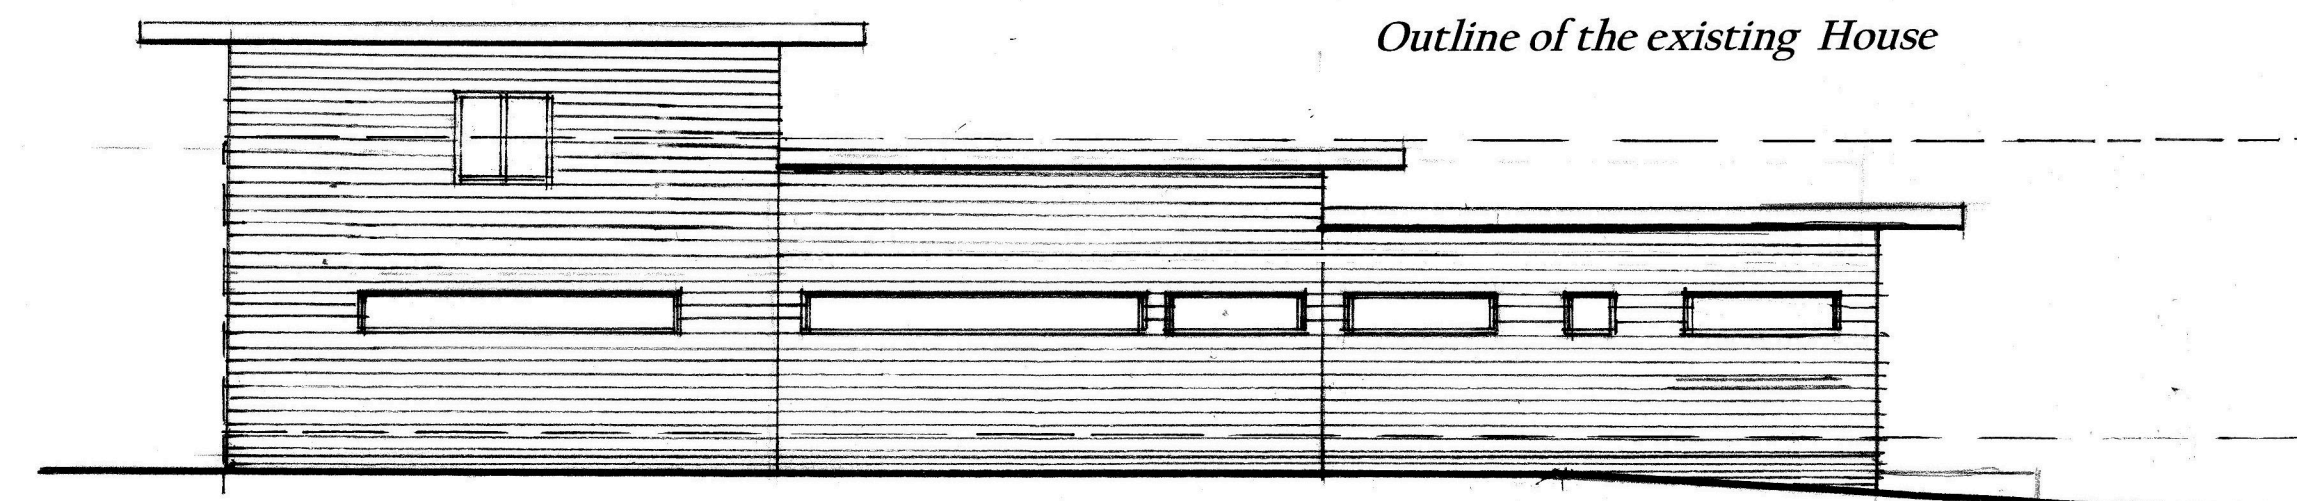

East

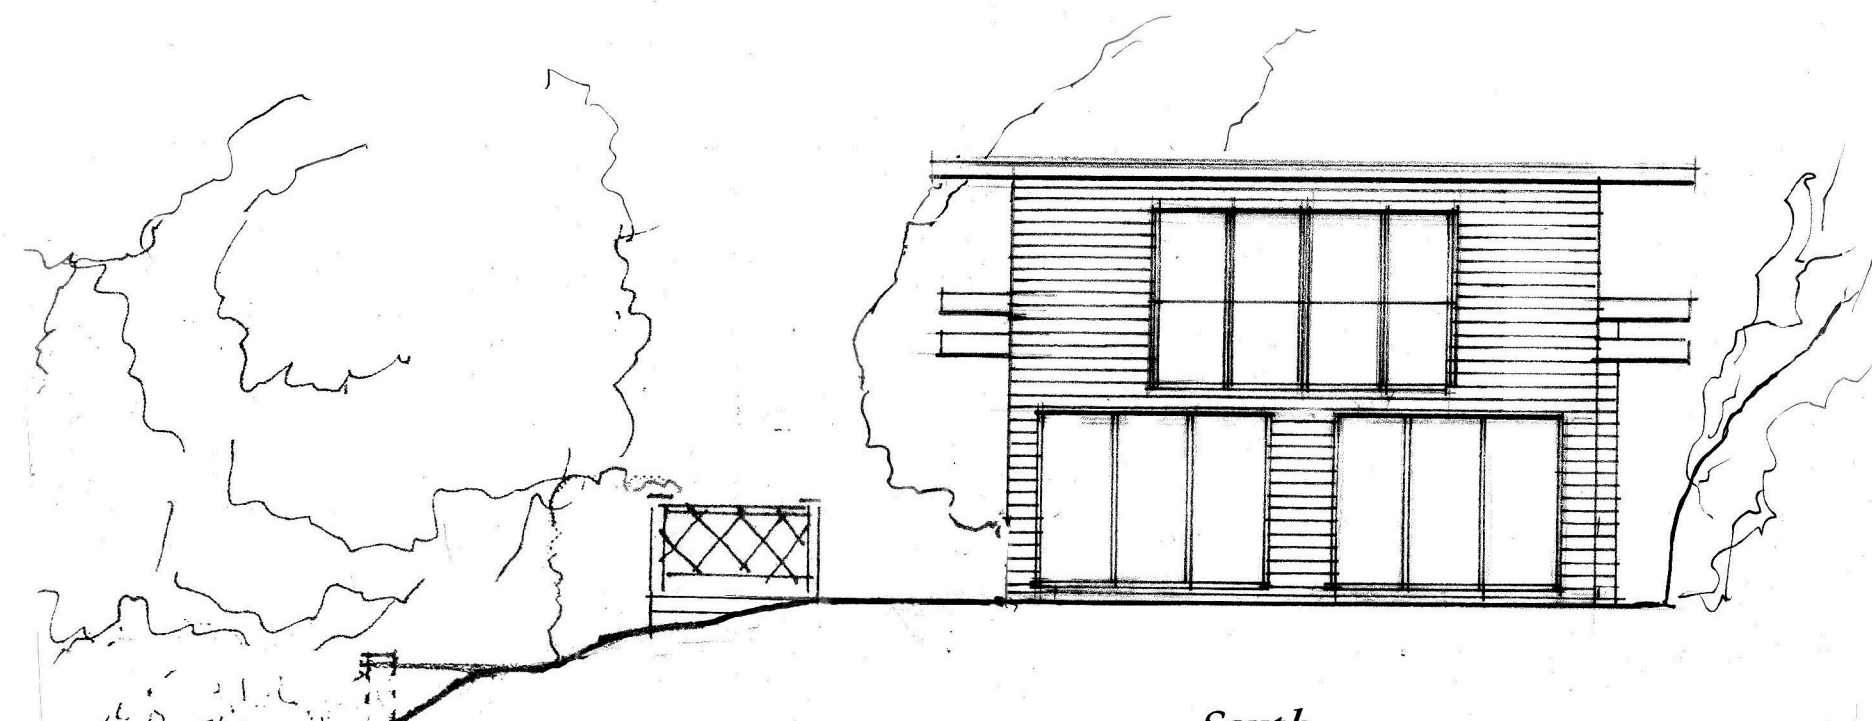


South

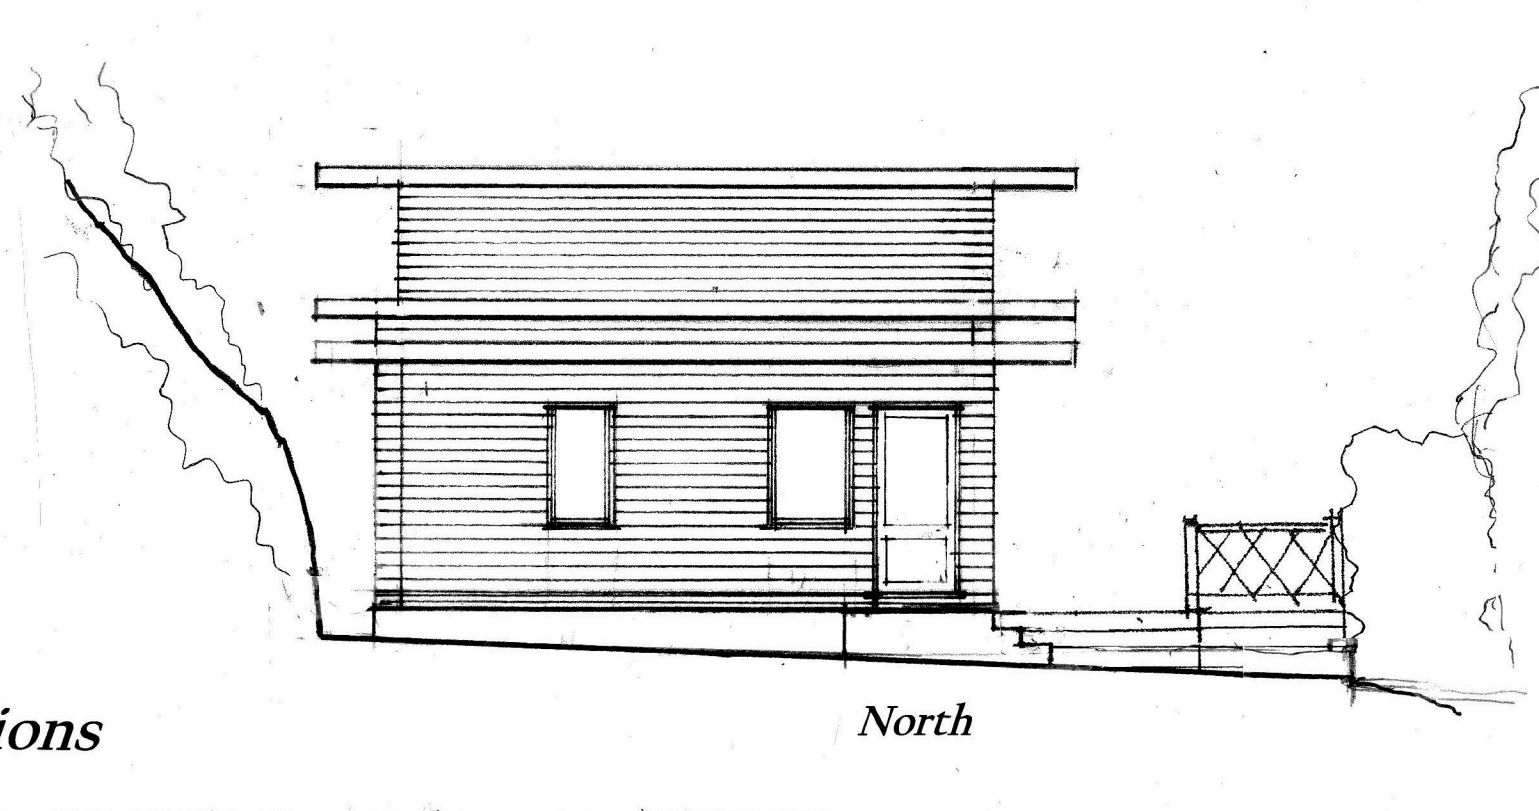


North


Proposed Elevations

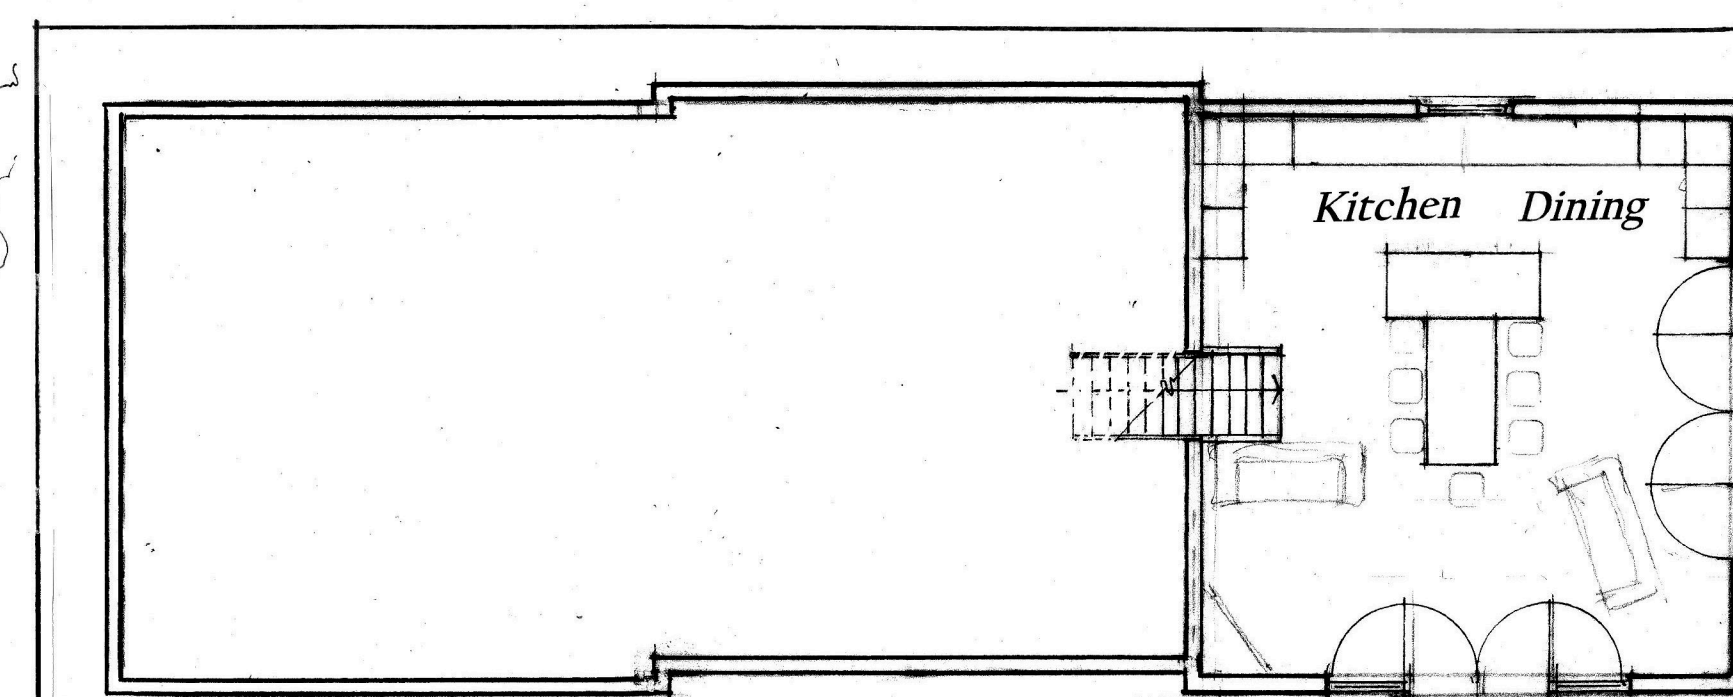

Proposed House First Floor Plan

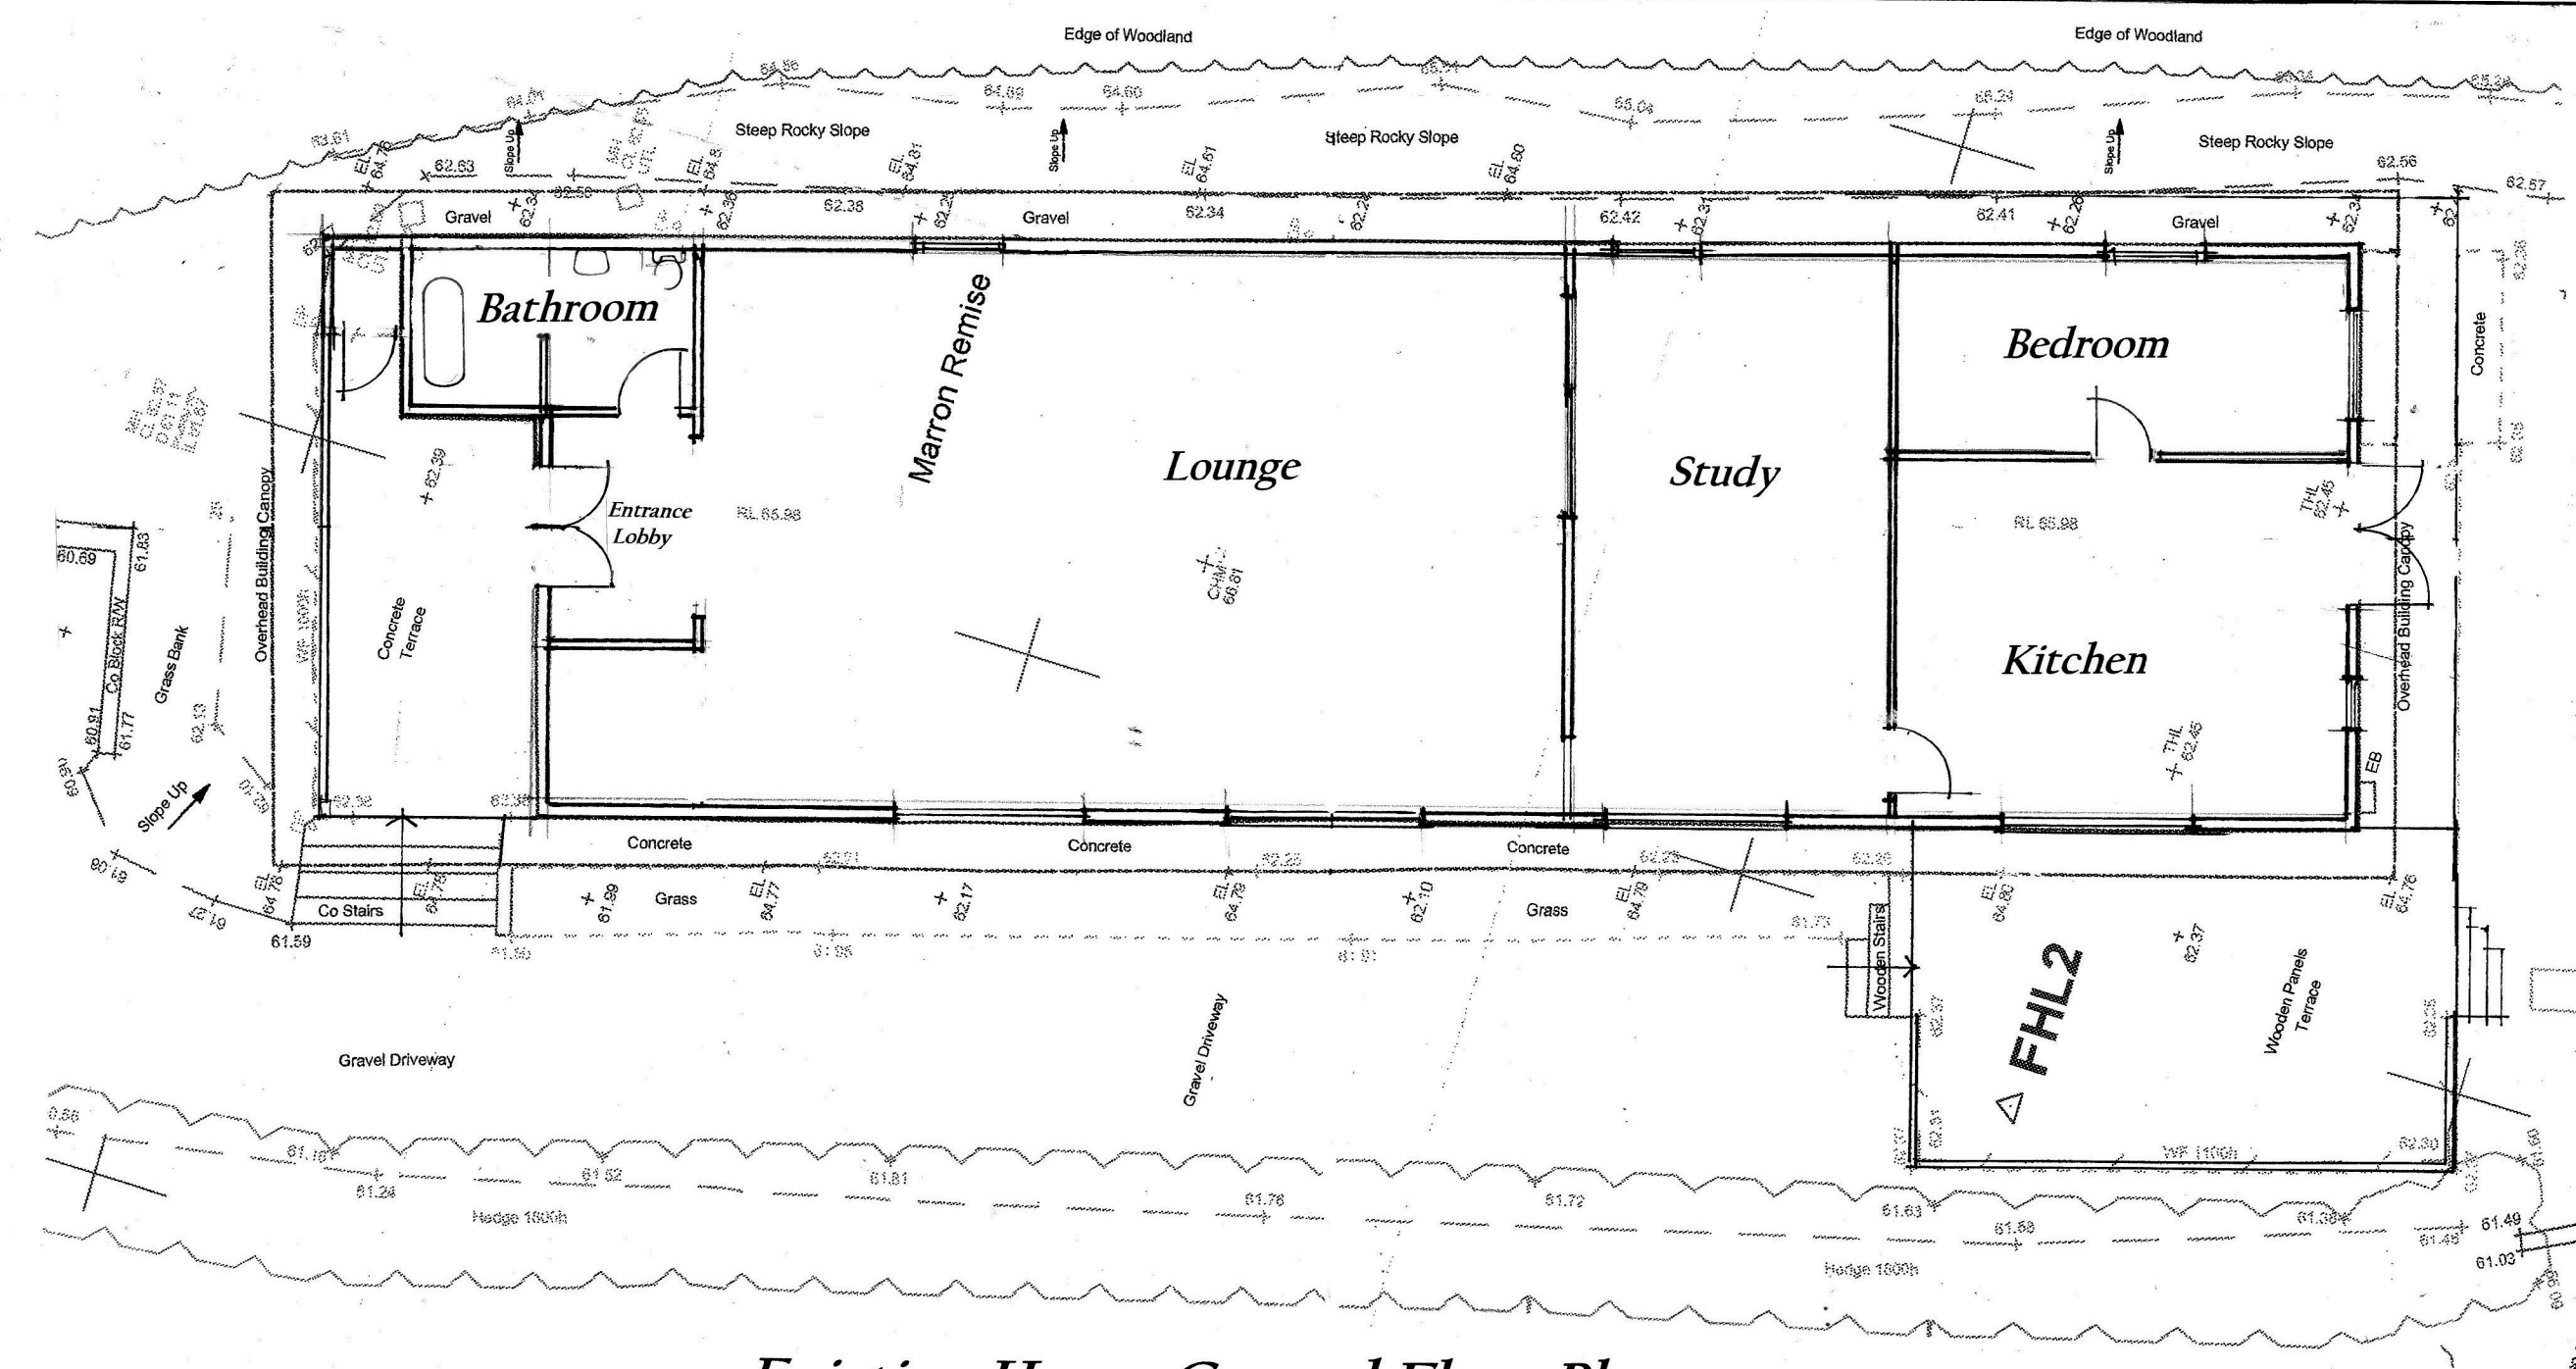

Existing House Ground Floor Plan

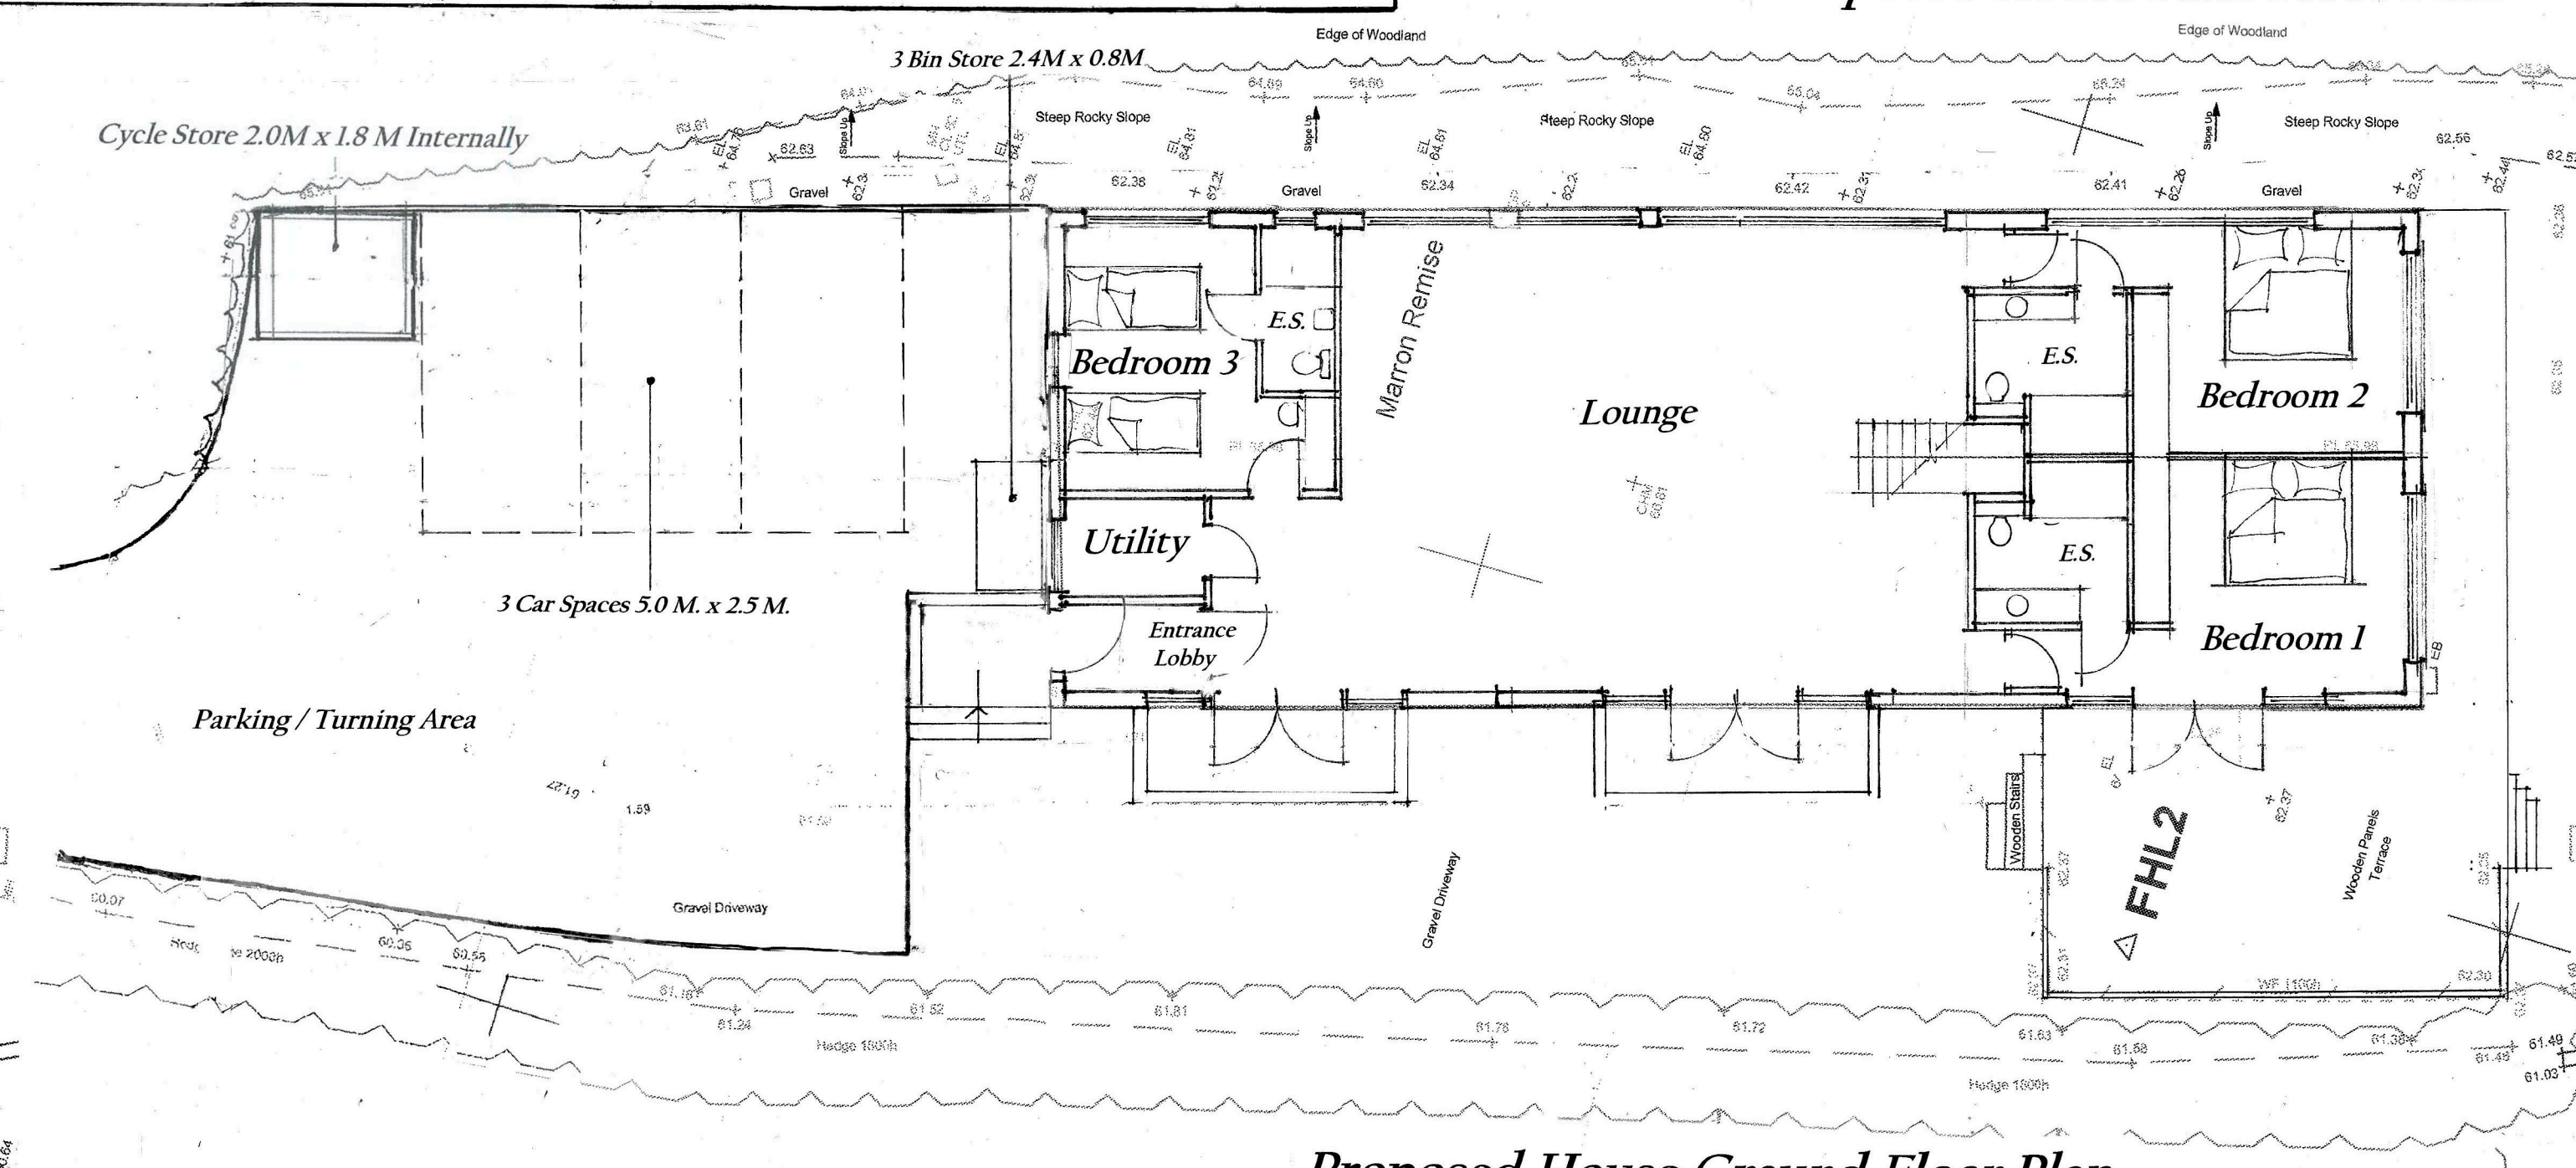

Proposed House Ground Floor Plan

Domus Design Associates

Architecture, Planning & Interior Design Consultants
The Gatehouse, Seaming Lane, Seaming-on-Thames, Berkshire, RG4 6ST.
Phone & Fax: 0189 8697755
david@dpdesign.co.uk

Mr F. Taggart,
Client
**Replacement House at
Marron Remise,
Kentons Lane,
Wargrave,
RG10 8PD.**

Project:
January 2025
Date:
D.P.Rates 0118 969 7376

**Existing & Proposed
Floor Plans & Elevations**

Drawn:
E.H.O.

Scale:
TKL/25/1A

Page No.