

Rev.	Note	Date
/	ORIGINAL ISSUE	13.01.2025
A	PLANNING ISSUE	27.02.2025
B	UPDATED WITH PHOTOGRAPHS AND SCALE BAR	23.03.2025



EXISTING SITE PHOTOGRAPHS

PLANNING ☒

PRELIMINARY ☐

TENDER ☐

CONSTRUCTION ☐

AS BUILT ☐

KEEN
as **mustard**
design studio

The Studio, 22 Darley Park Road, Darley Abbey, Derby, DE22 1DB
T 07496 34 00 50 email: studio@keenasmustarddesign.com

Client
MCMULLENS

Project
THE ROSE INN
30 MARKET PLACE
WOKINGHAM. RG40 1AP


Drawing
WINDOW DETAILS

Drawing No.	Rev
633-09	B


Scale	Size	Drawn	Date
VARIES	A1	DK	MARCH26

ALL DIMENSIONS, SETTING OUT AND LEVELS MUST BE CHECKED ON SITE AND NOT SCALED OFF THIS DRAWING BEFORE ORDERING AND STARTING WORK ON SITE


© KEEN AS MUSTARD DESIGN STUDIO

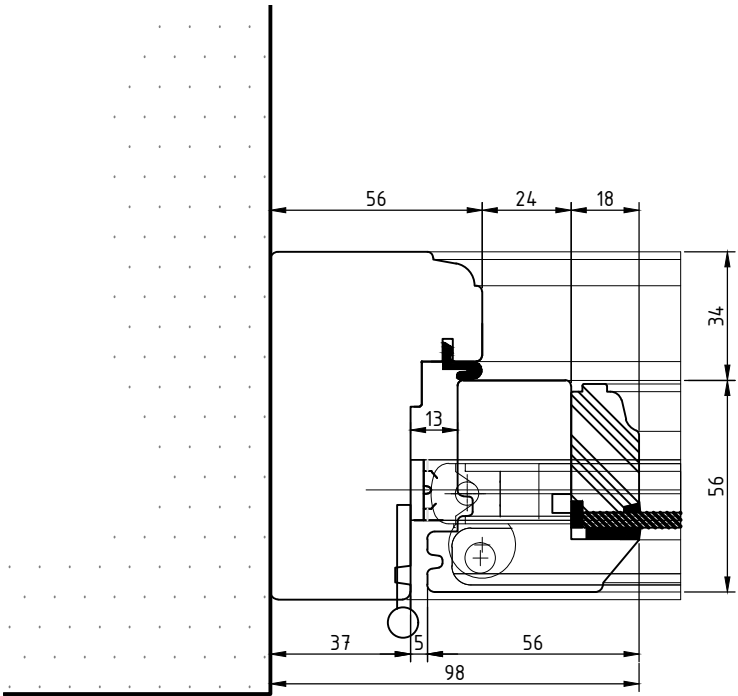


DETAIL 3
scale 1:2

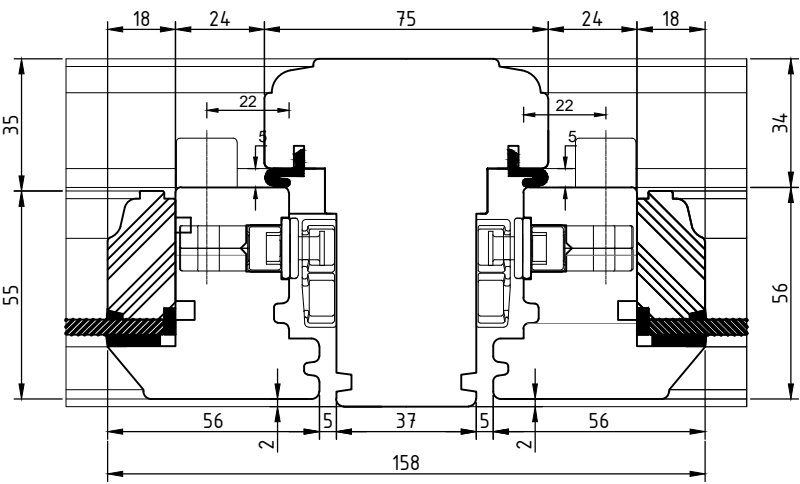


DETAIL 4
scale 1:2

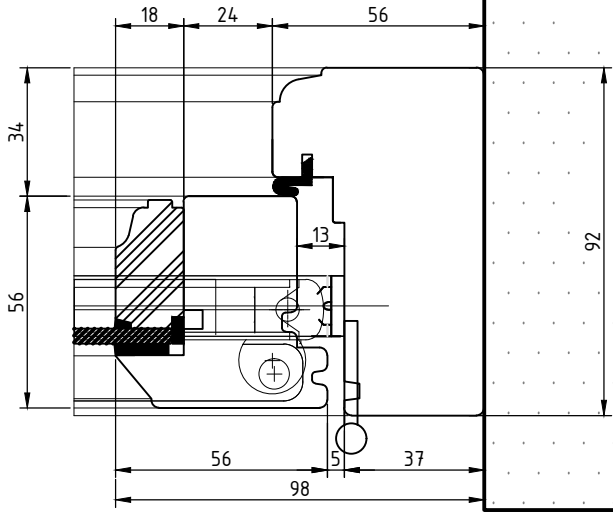

DETAIL 5
scale 1:2

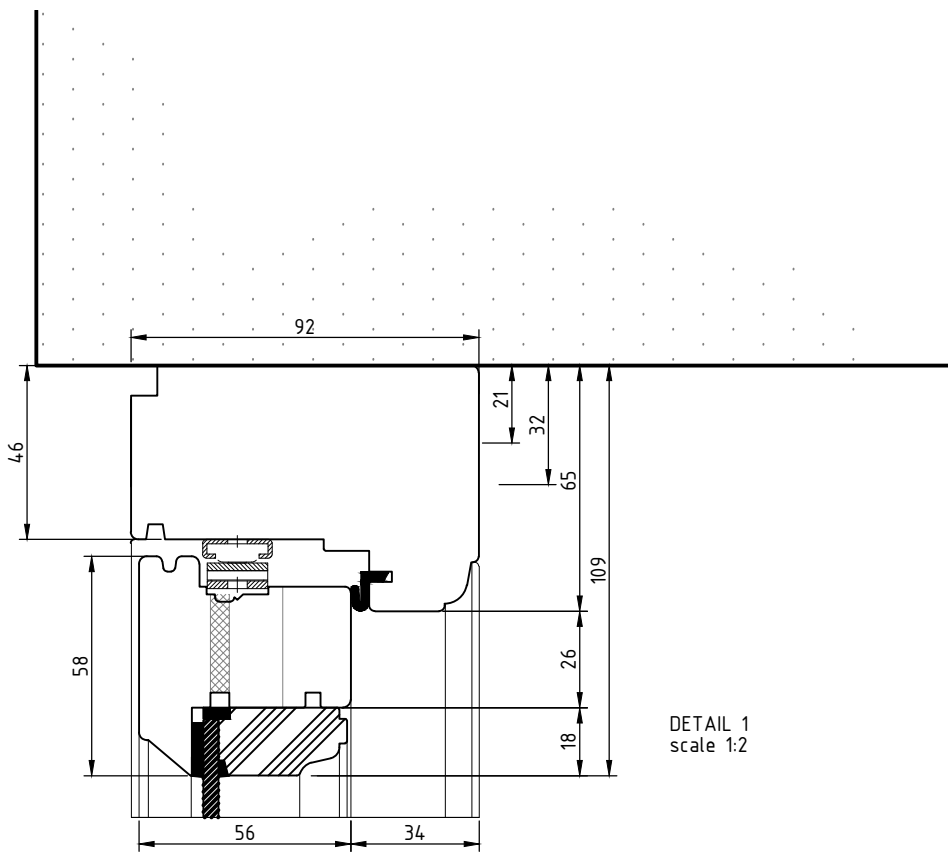


DETAIL 1
scale 1:2

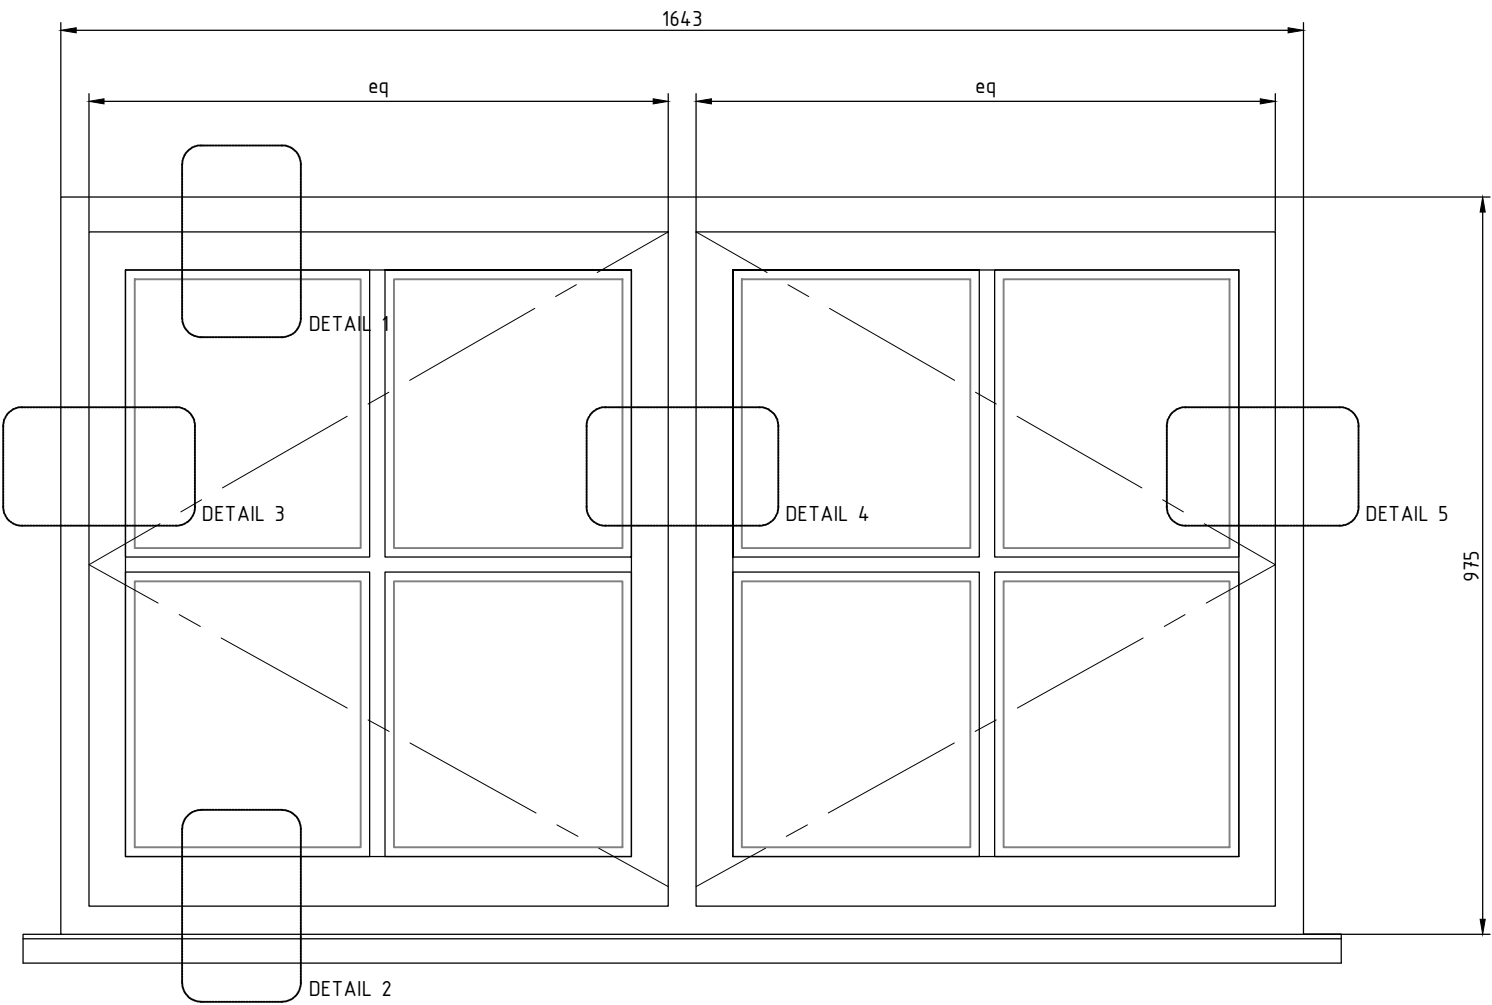

WINDOW DETAIL - SCALE 1:10
SOLID HW WINDOW WITH OPENABLE FLUSH CASEMENTS, AS SHOWN. TO HAVE 6.4MM LAMINATED GLAZED PANELS - TO MATCH ADJACENT NORTH ELEVATION WINDOWS IN PROFILES

FINISH -
TO BE PREP'D, PRIMED AND DECORATED

IRONMONGERY -
TBC BY CLIENT PRIOR TO MANUFACTURE

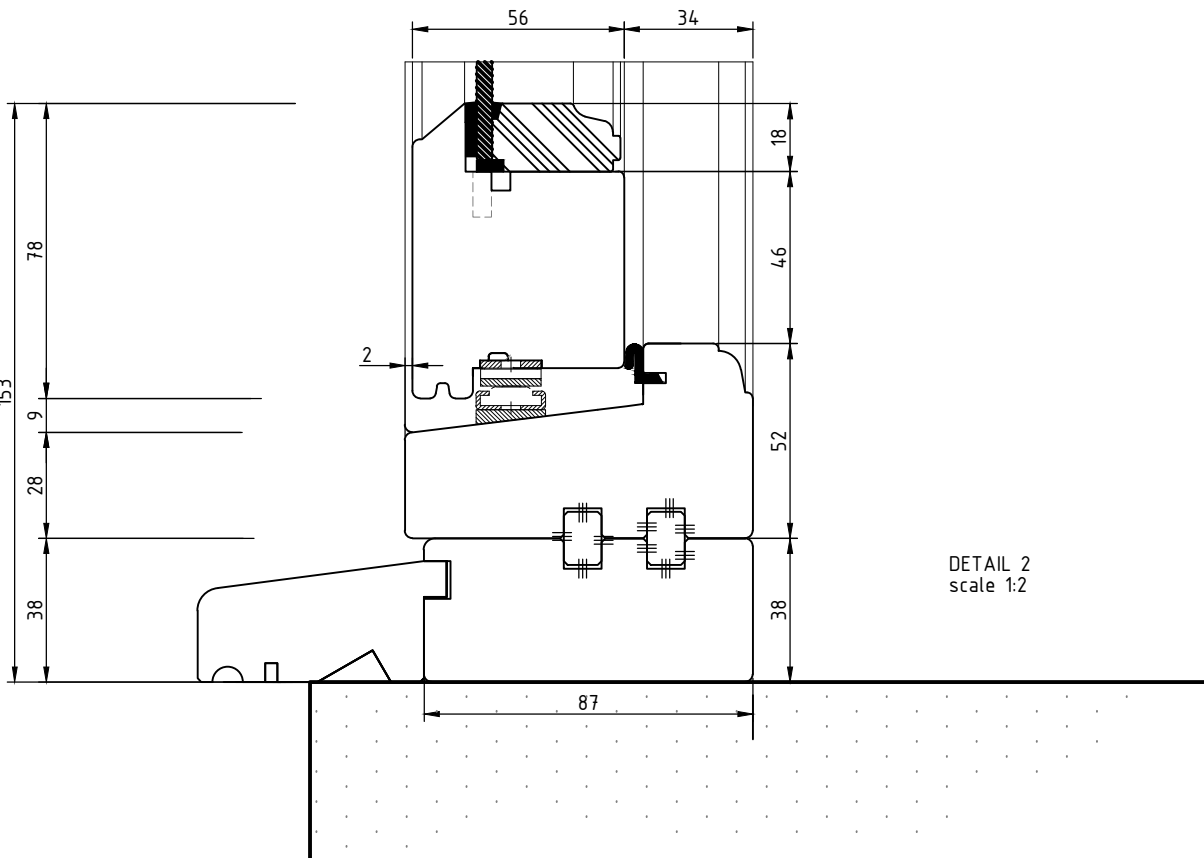

DETAIL 2
scale 1:2

