



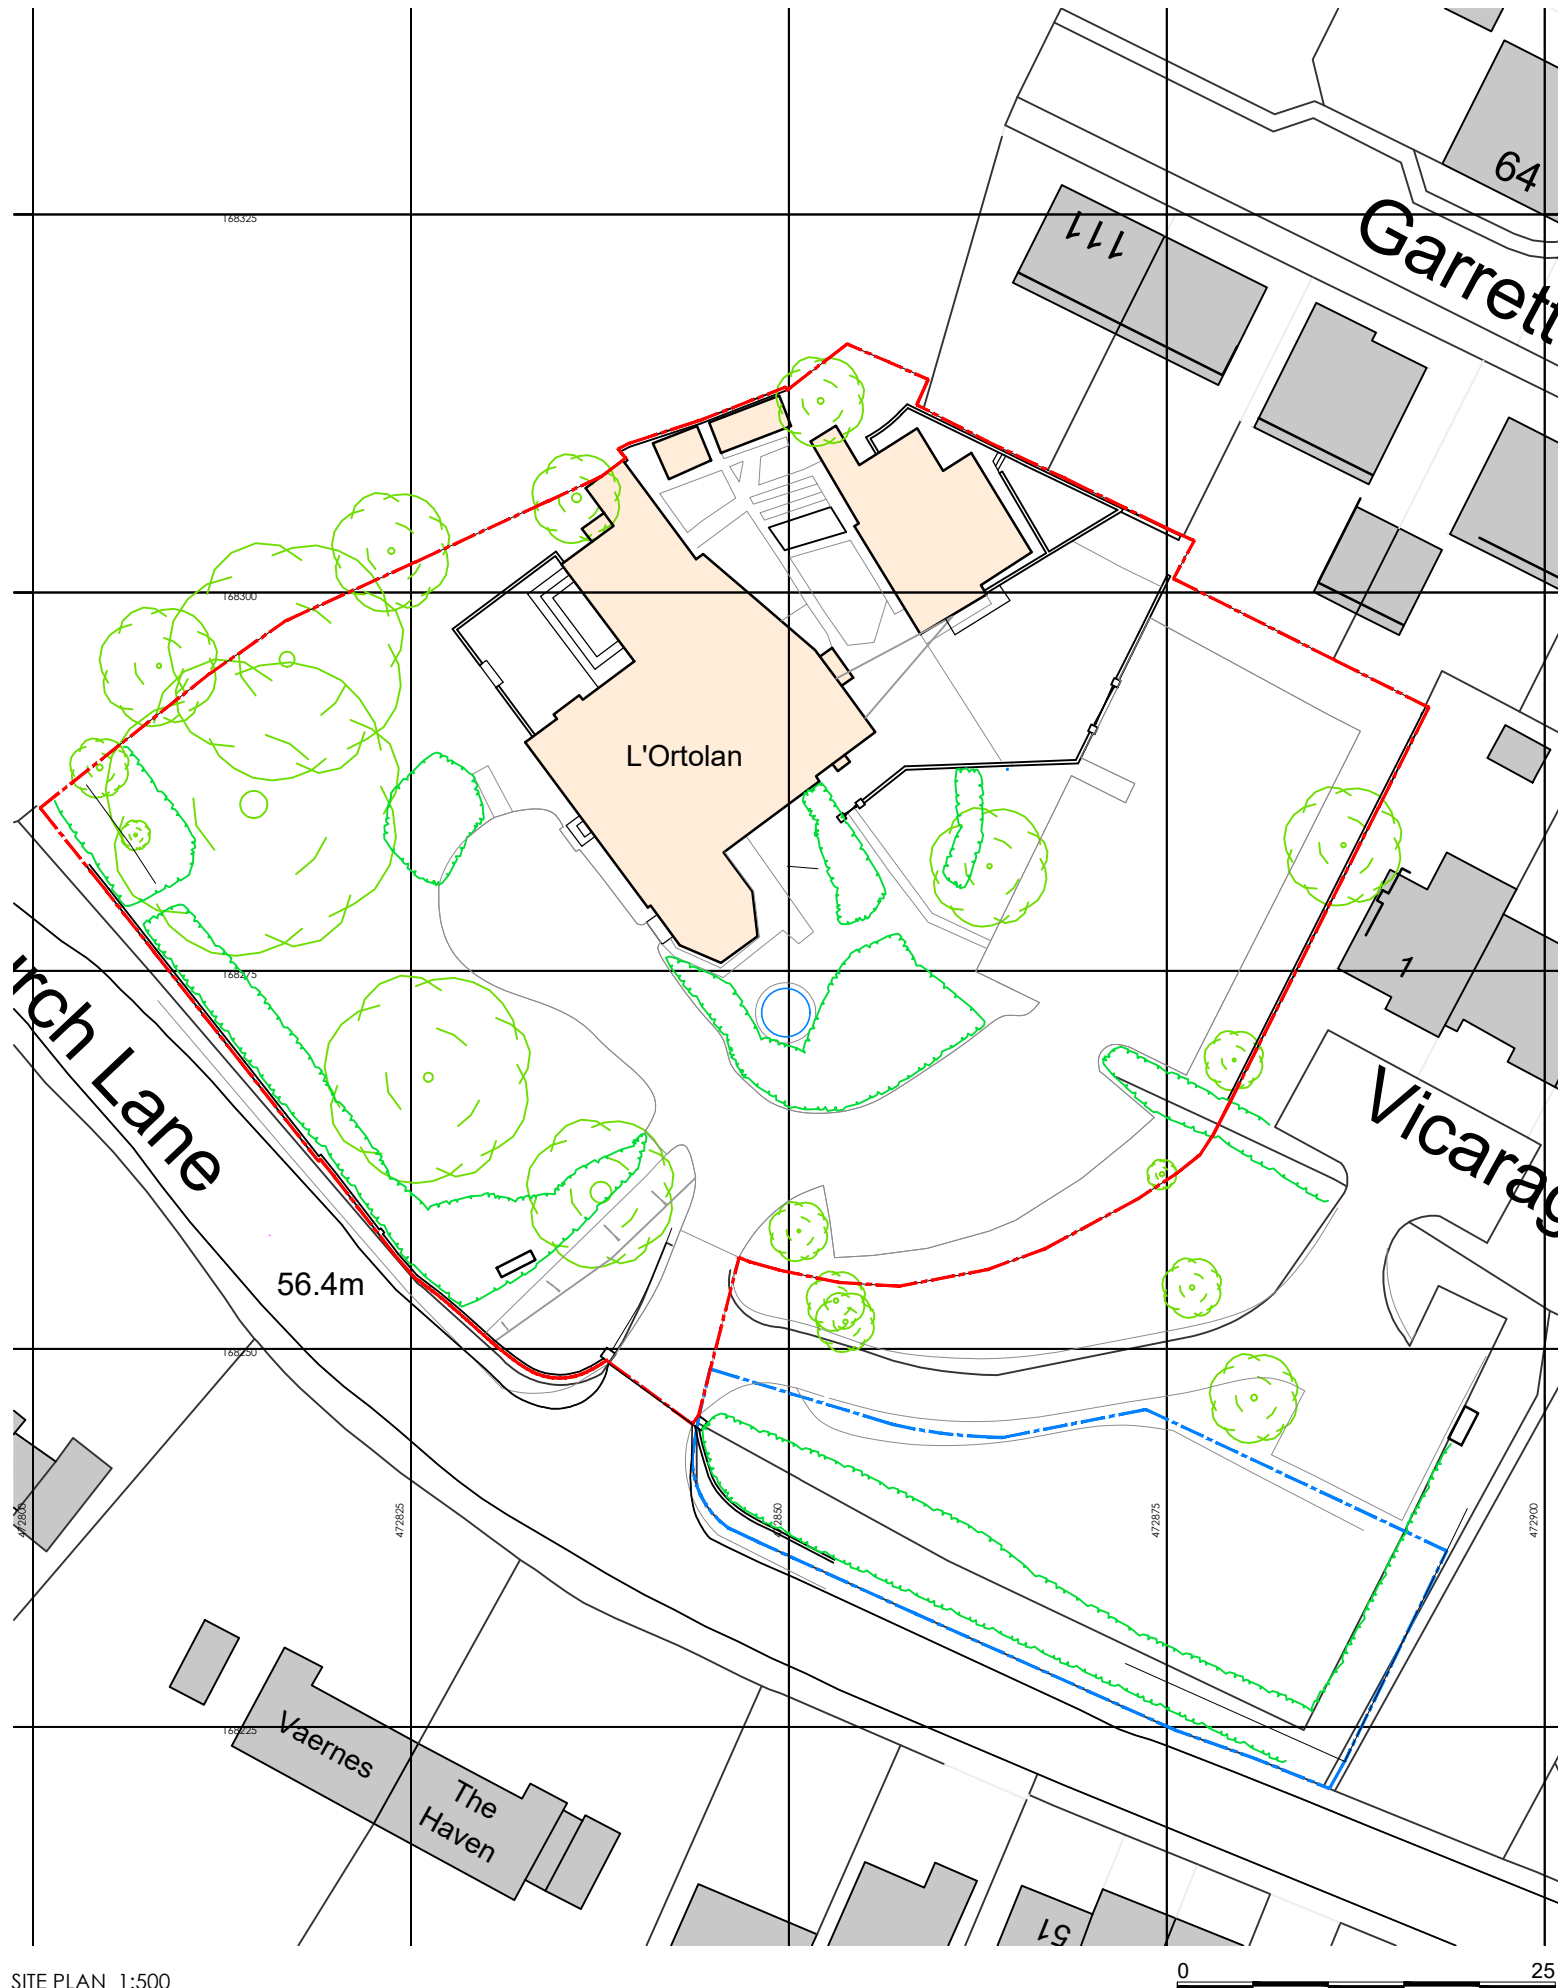

SITE PLAN 1:500

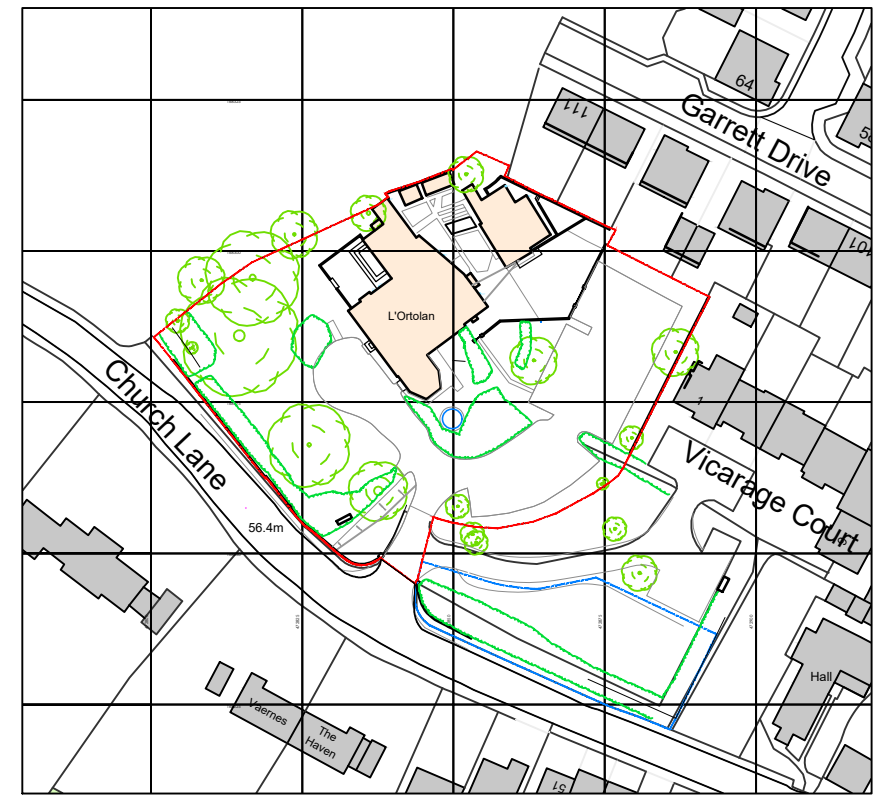

LOCATION PLAN 1:1250

NOTES

THIS DRAWING IS THE COPYRIGHT OF THE ARCHITECTS AND MAY NOT BE REPRODUCED WITHOUT PERMISSION

THE CONTRACTOR IS RESPONSIBLE FOR CHECKING DIMENSIONS, TOLERANCES AND REFERENCE. ANY DISCREPANCIES TO BE CHECKED BEFORE PROCEEDING WITH THE WORKS

WHERE AN ITEM IS COVERED BY DRAWINGS TO DIFFERENT SCALES, THE LARGER SCALE DRAWING IS TO BE WORKED TO

DO NOT SCALE FROM DRAWING, FIGURED DIMENSIONS TO BE WORKED TO AT ALL TIMES

ALL WORK AND MATERIALS TO BE IN ACCORDANCE WITH THE BUILDING REGULATIONS AND TO COMPLY WITH THE RELEVANT CODES OF PRACTICE AND BRITISH STANDARDS

- site boundary
- land in clients ownership



PLANNING

© Copyright TRACE Architects Ltd 2023

trace
ARCHITECTS

Basement Studio
263 The Vale
London
W3 7QA
TEL 0208 611 2946

1A Grange Avenue
Rotherfield Peppard
Henley on Thames
RG9 5JP
TEL 01491 579 544

E-MAIL office@tracearchitects.co.uk
www.tracearchitects.co.uk

DATE	DEC 2025	CLIENT: HUSSAIN FAMILY
DRAWN	RR	
CHECKED	-	
SCALE@A3	As Noted	

EXTENSIONS, ALTERATIONS AND NEW ANCILLARY BUILDING	
EXISTING LOCATION AND SITE PLAN	
ADDRESS: L'ORTOLAN, CHURCH LANE SHINFIELD, READING, RG2 9BY	
JOB No	DRAWING NUMBER
1149	P01
A3 Sheet	