




01 section A-A
HDA6 SCALE: 1:100@A3

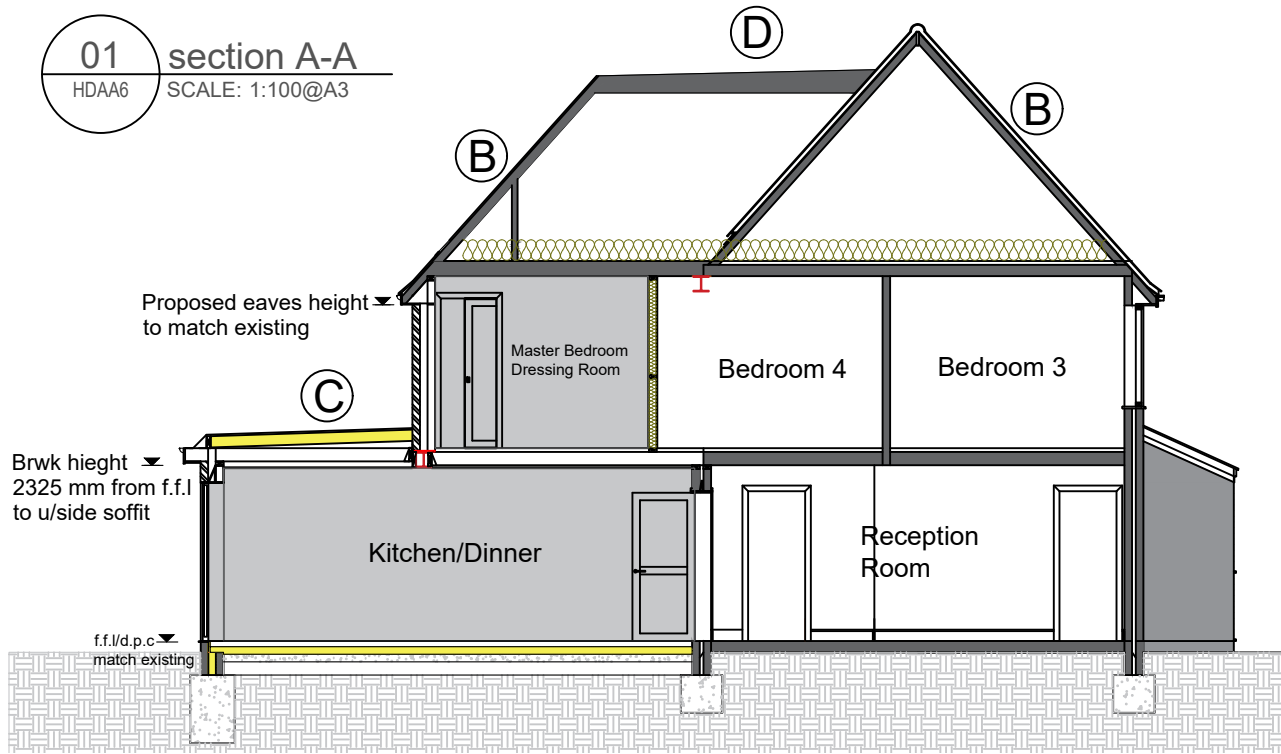

02 Existing Roof Plan
HDA6 SCALE: 1:100@A3

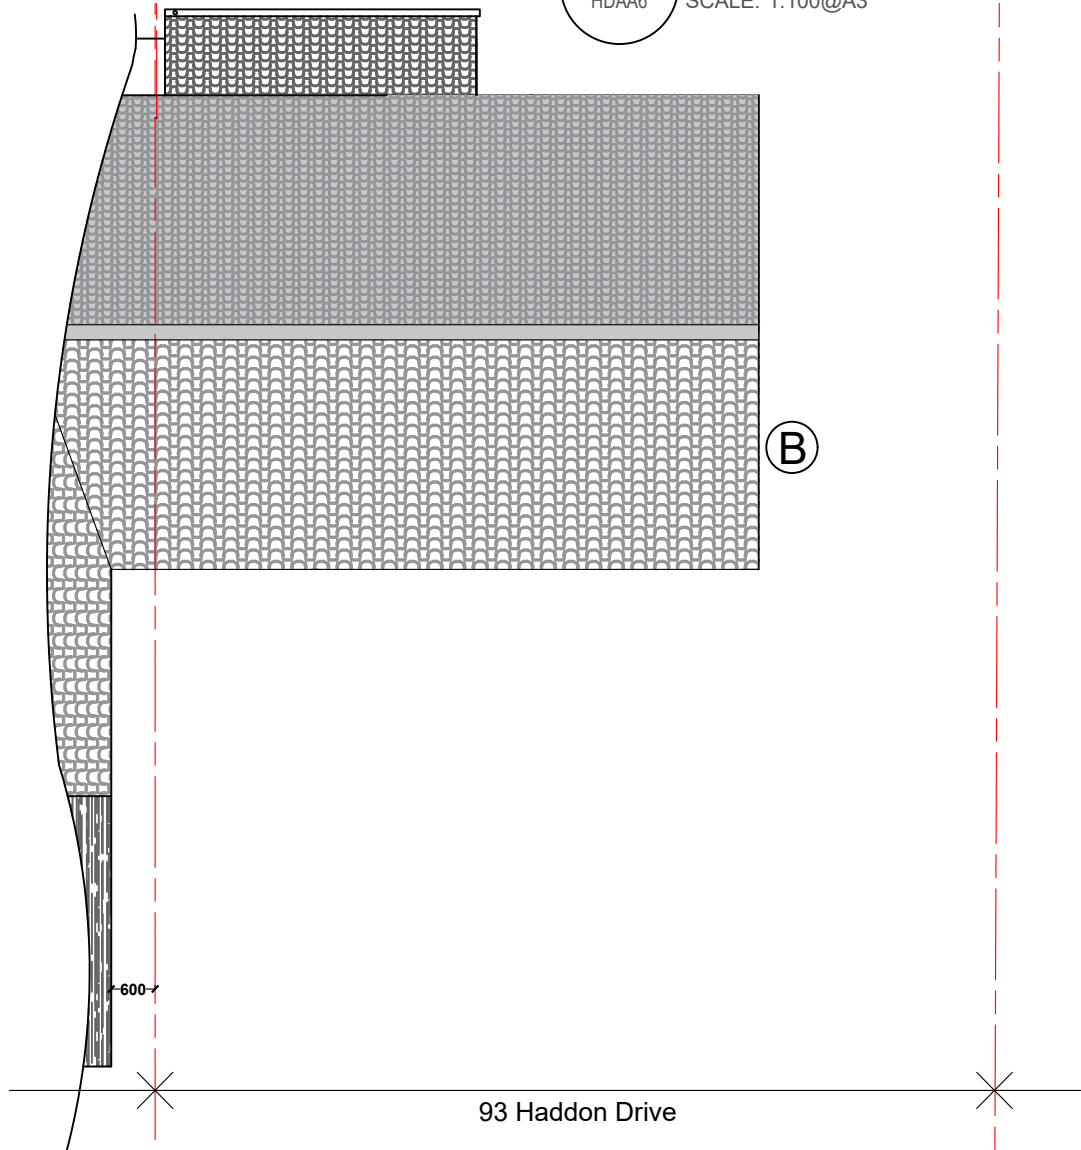

03 Proposed Roof Plan
HDA6 SCALE: 1:100@A3

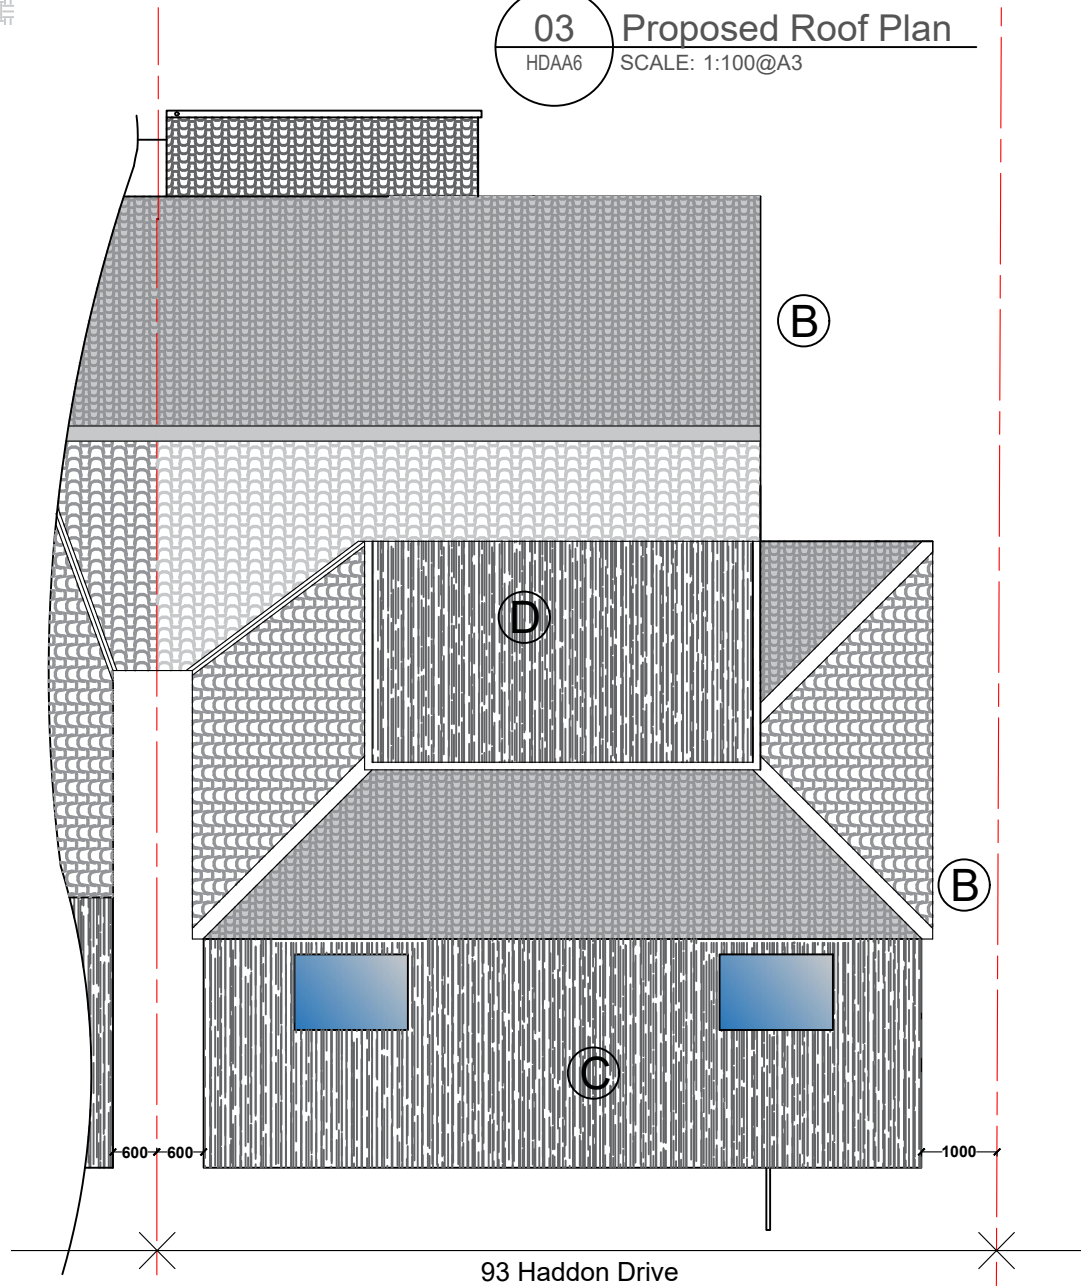

- NOTES:
- (A) Red Face Bricks
 - (B) Concrete Pan Tiles
 - (C) G.R.P Warm Deck Roof in Grey ,facia & soffit to match existing
 - (D) G.R.P Deck Roof in Grey

Rev	Date	Details Of Issue	Initials
-----	------	------------------	----------

Status

Planning

MC Contracting
Tel:01895 811 810
Email: seanococonnellbuild@yahoo.co.uk

This document and all information herein is confidential and the intellectual property of MC. It is disclosed in confidence on terms that it will not be disclosed to any third party, used, sold, loaned, licensed, or reproduced in whole or in any part in any manner or form for manufacturing, tendering or for any other purpose without the written permission of MC. The copyright is retained by MC.
© MC

Client
Ms Amelia Maysun

Project
93 Haddon Drive, Woodley . RG5 4LY

Title
Proposed Section A-A & Roof Plans

Drawn SOC	Date: 10/11/2024	Scale (at A3) 1:100
Dwg no. HDA6	Revision No. REV B	