


All dimensions are to be checked on site before work commences.
Figured dimensions to be taken in preference to scaled dimensions.
If in doubt please ask.
© Copyright reserved.

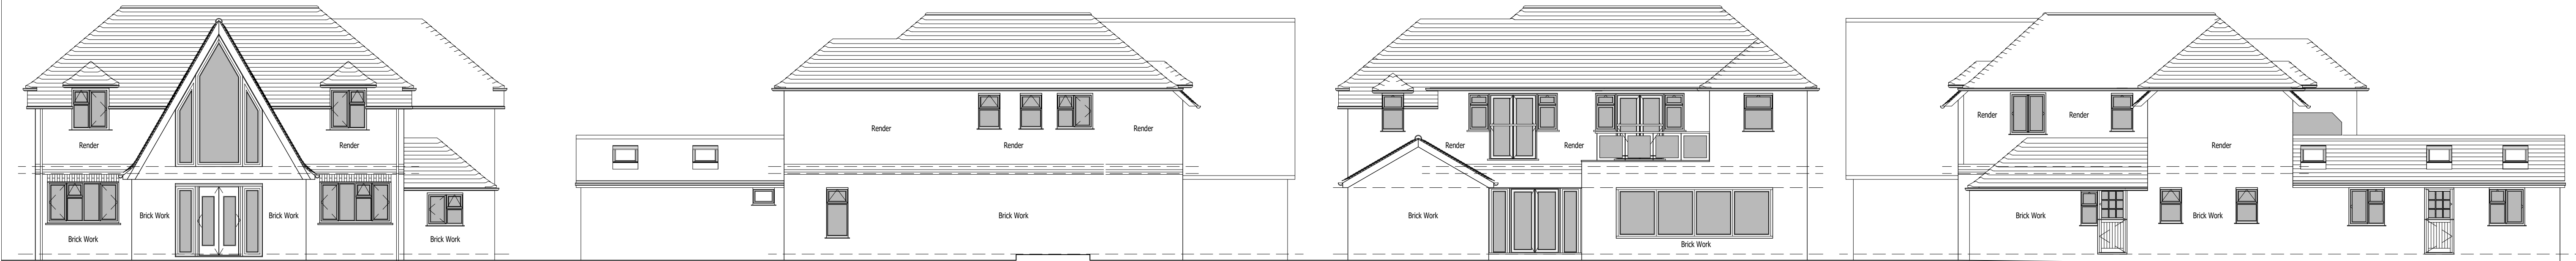


FRONT ELEVATION - As Proposed
Scale 1:100

SIDE ELEVATION - As Proposed

REAR ELEVATION - As Proposed

SIDE ELEVATION - As Proposed

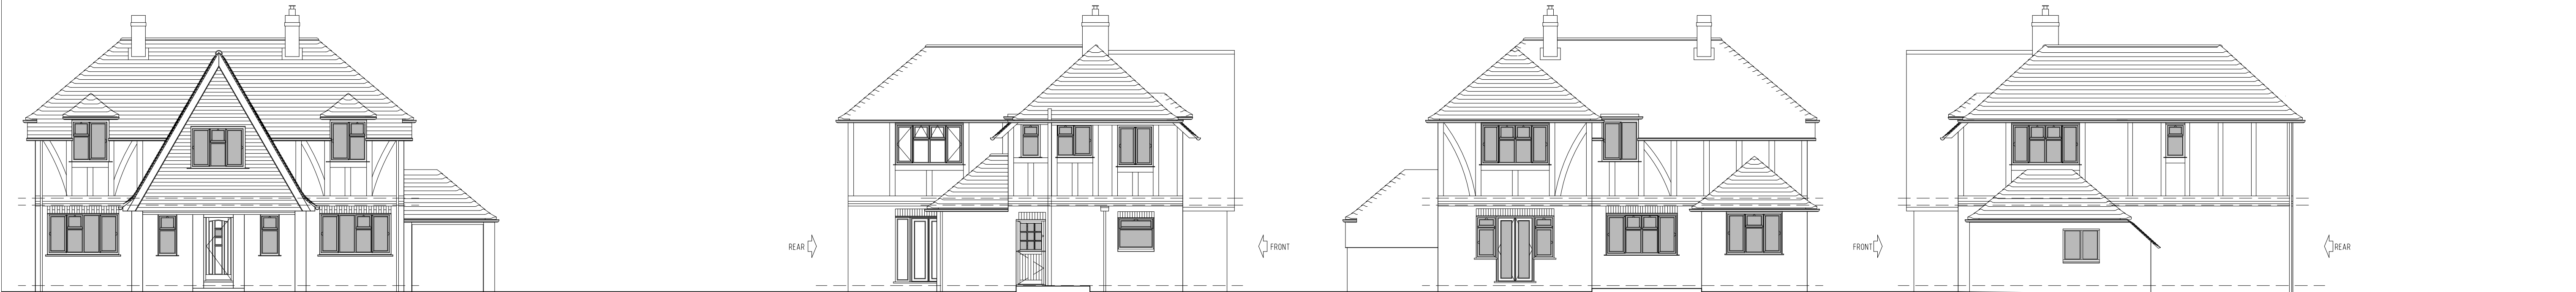


FRONT ELEVATION - As Existing
Scale 1:100

SIDE ELEVATION - As Existing

REAR ELEVATION - As Existing

SIDE ELEVATION - As Existing

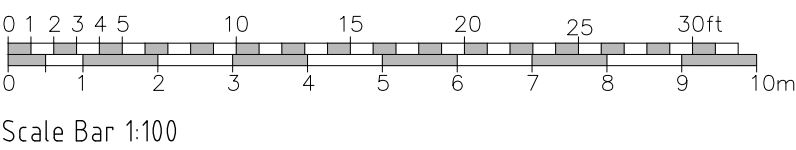

B	First floor terrace privacy screen added.	30-07-2026	DH
A	Front elevation - Boundary changed to Proposed	20-05-2026	DH
Rev	Description	Date	Initials
FOR PLANNING SUBMISSION			
HOLTHAM+NEWMAN ARCHITECTS The Old Dairy 282a Hyde End Road, Spencer's Wood, Reading, Berkshire RG7 1DN T: 07971 316499 E: hello@hnarchitects.co.uk			
Project: 12, South Drive Sonning Reading RG4 6GB			
Client Mr and Mrs. M. Omer			
Drawing Title: External Elevations Front, Rear and Side Views - As Existing and Proposed			
Scale: 1:100 @ A1		Dwg. No.: 2605-P104	
-		B	
Drawn by: DH			
Date: May 2026			
		Rev.: B	