


© This drawing remains the property of The Keen Partnership and shall not be copied without prior written consent.


All dimensions to be checked on site and any discrepancies to be reported before work commences.

Notes:

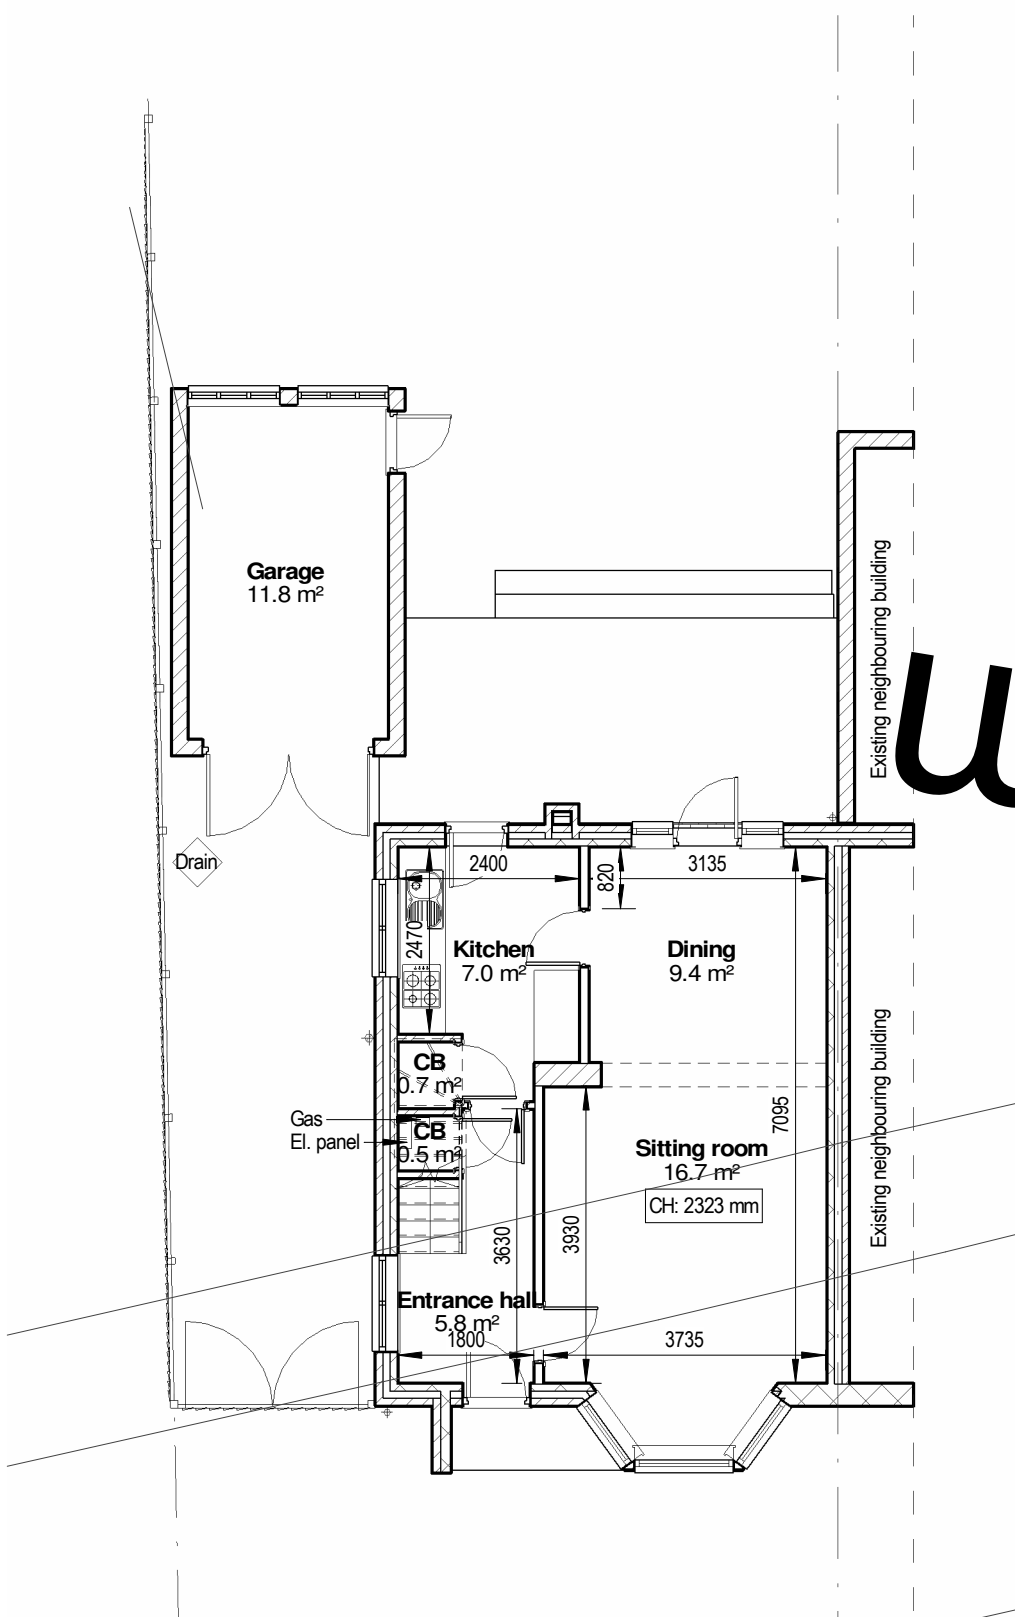


1 01. Ground floor plan
1 : 100

1:100 APPROVED app ref: 190048

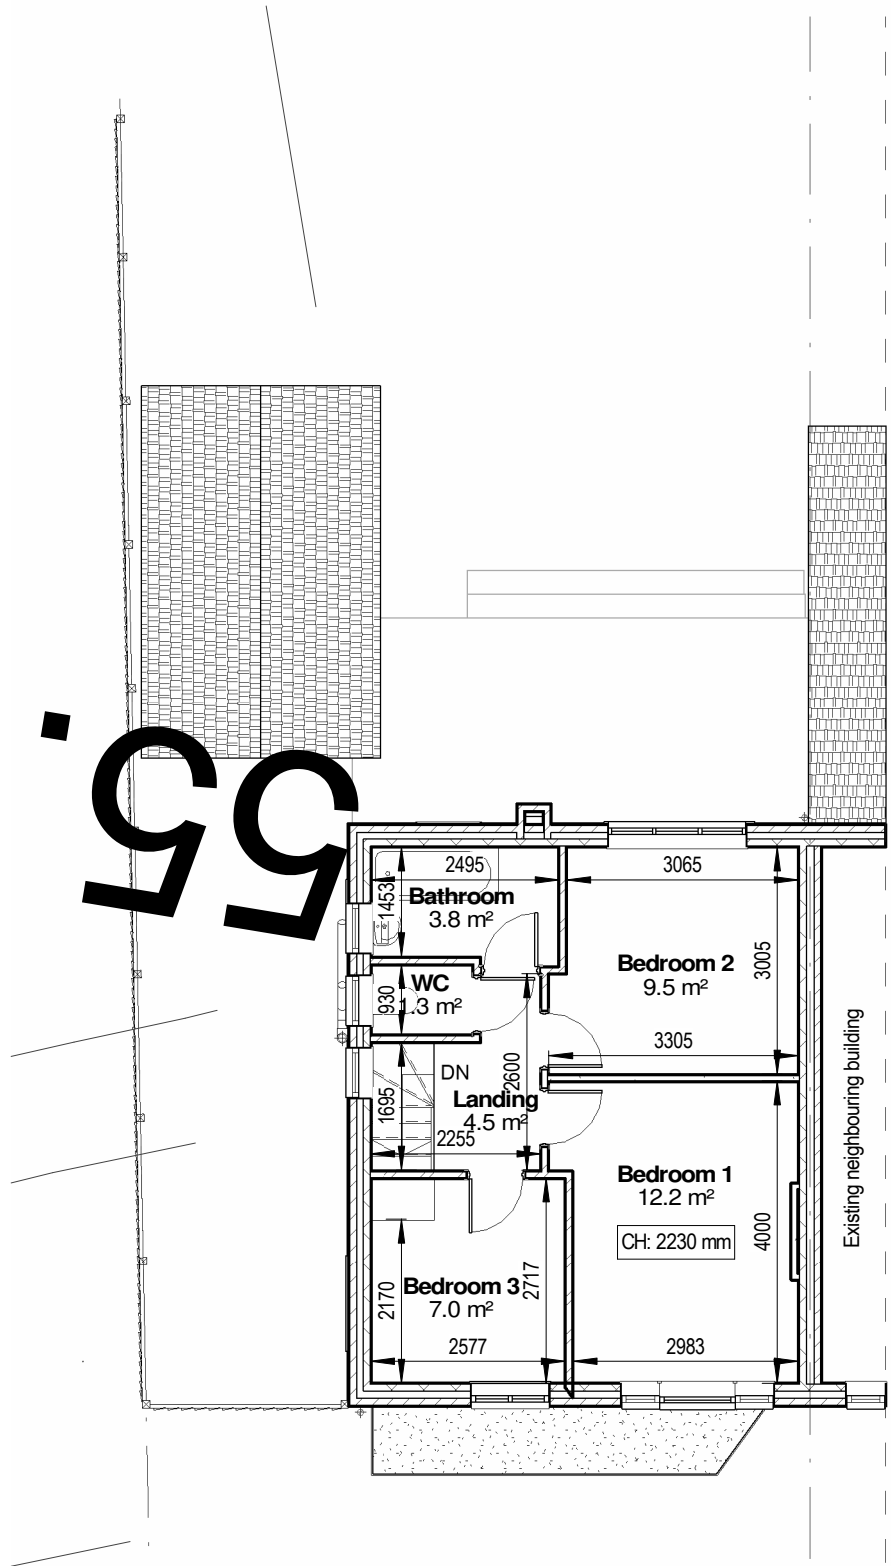

2 02. First floor plan
1 : 100

1:100 APPROVED app ref: 190048

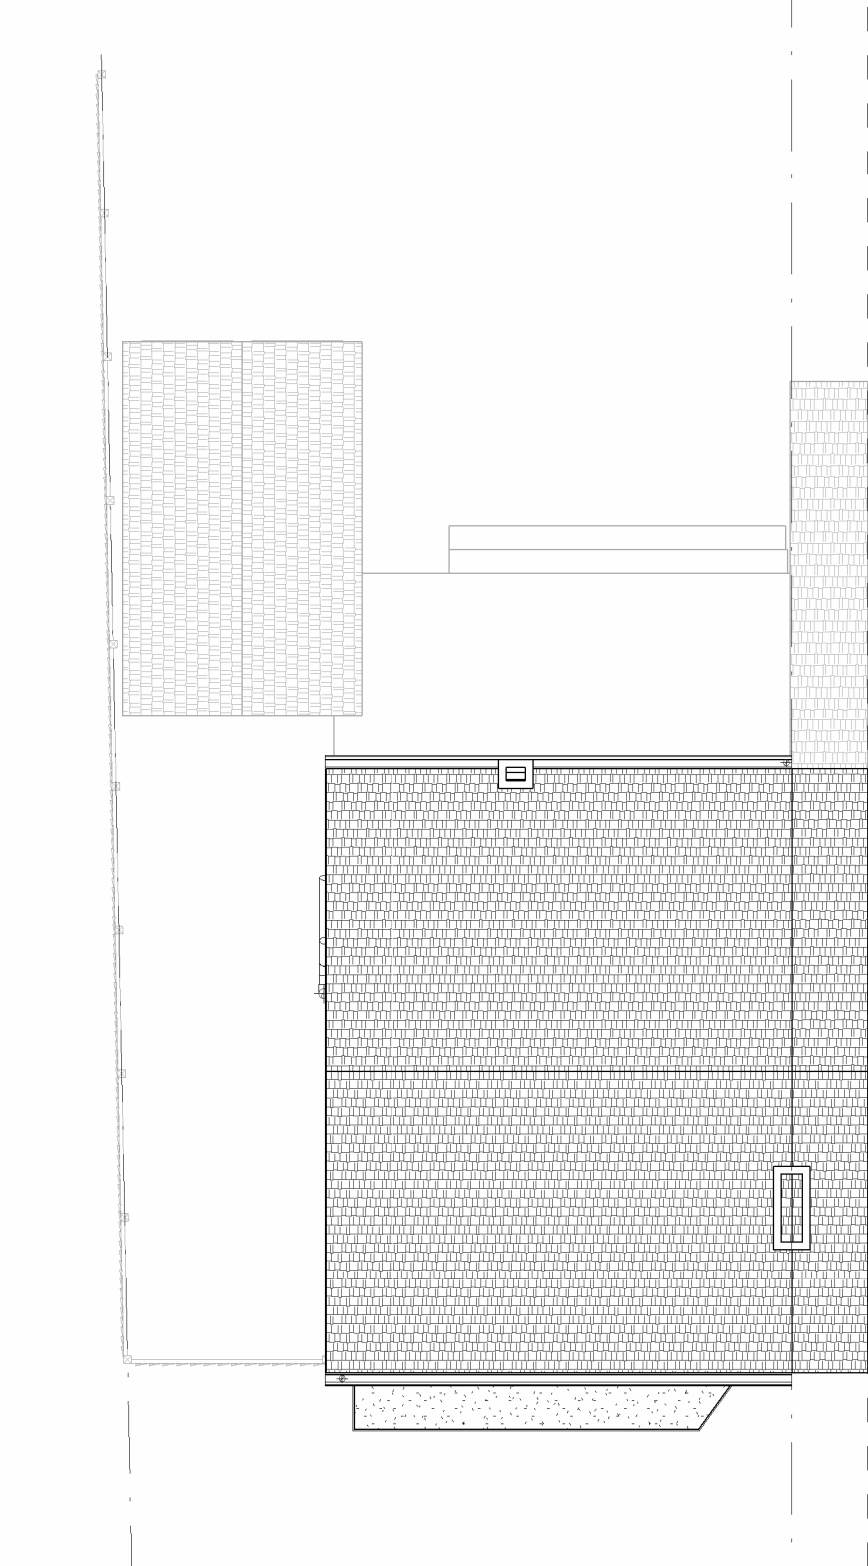


2 03. Roof plan
1 : 100

1:100 APPROVED app ref: 190048



1 01. Front Elevation
1 : 100

1:100

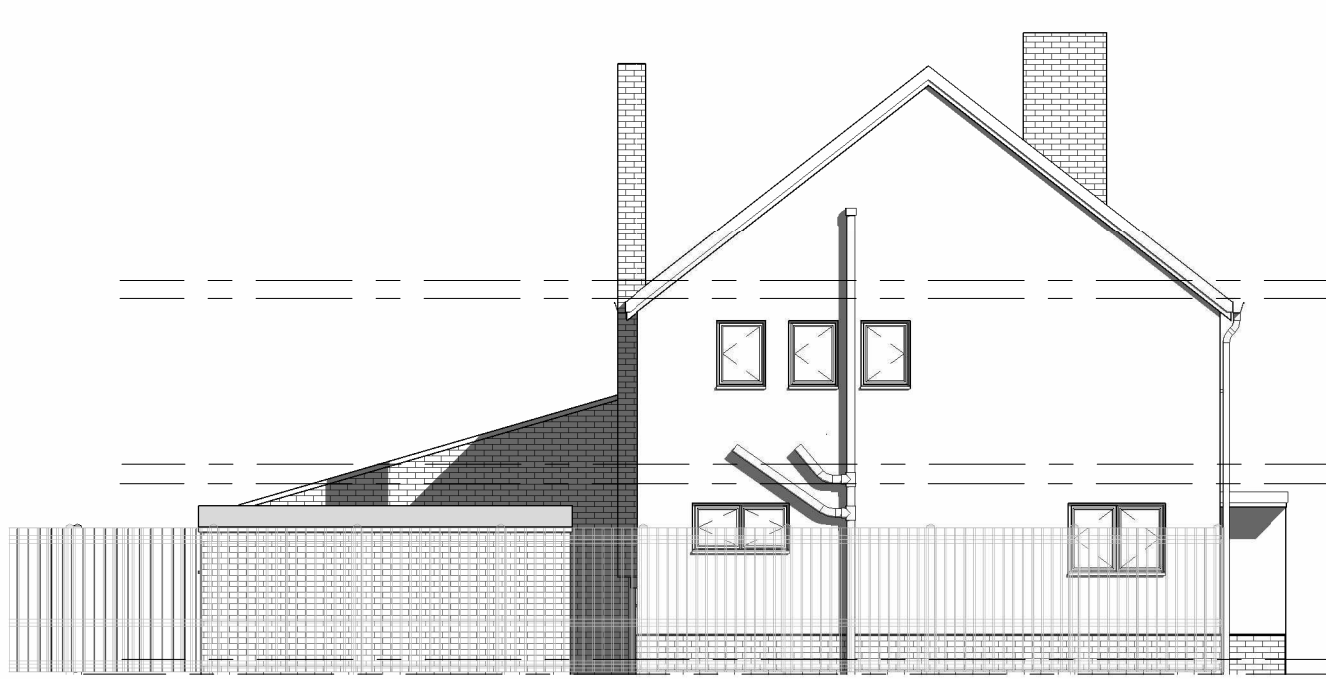

2 03. Side Elevation
1 : 100

APPROVED app ref: 190048

THE KEEN PARTNERSHIP
The Courtyard
Edinburgh Road
Reading RG30 2UA
Tel: 0118 9510 855
Fax: 0118 9510 866
chris@keenpartnership.co.uk
www.keenpartnership.co.uk



Client:

Mr Zahir Butt

Job Title:

112 Silverdale Road, Earley,
READING, Berkshire, RG6 7LU

Drawing Title:

Existing REV 04

Drawing Date:

-

Issue Date:

19/02/2024

Status:

Decking Application

Drawn By:

CM

Scale:

@A2

Drawing No:

- 9126 - 221380
- 108

Rev:

REV 03