

OFFICIAL

BUILDING DESIGN PARTNERSHIP SHALL HAVE NO RESPONSIBILITY FOR ANY USE MADE OF THIS DOCUMENT OTHER THAN FOR THAT WHICH IT WAS PREPARED AND ISSUED.


ALL DIMENSIONS SHOULD BE CHECKED ON SITE.

DO NOT SCALE FROM THIS DRAWING.

ANY DRAWING ERRORS OR DIVERGENCIES SHOULD BE BROUGHT TO THE ATTENTION OF BUILDING DESIGN PARTNERSHIP AT THE ADDRESS SHOWN BELOW.


DRAWINGS SHALL BE READ IN CONJUNCTION WITH THE FOLLOWING BEFORE WORK COMMENCES:

- THE CDM DESIGN ISSUES REGISTER
- THE BDP RISK SERIES OF DRAWINGS
- THE PROJECT CDM RISK REGISTER

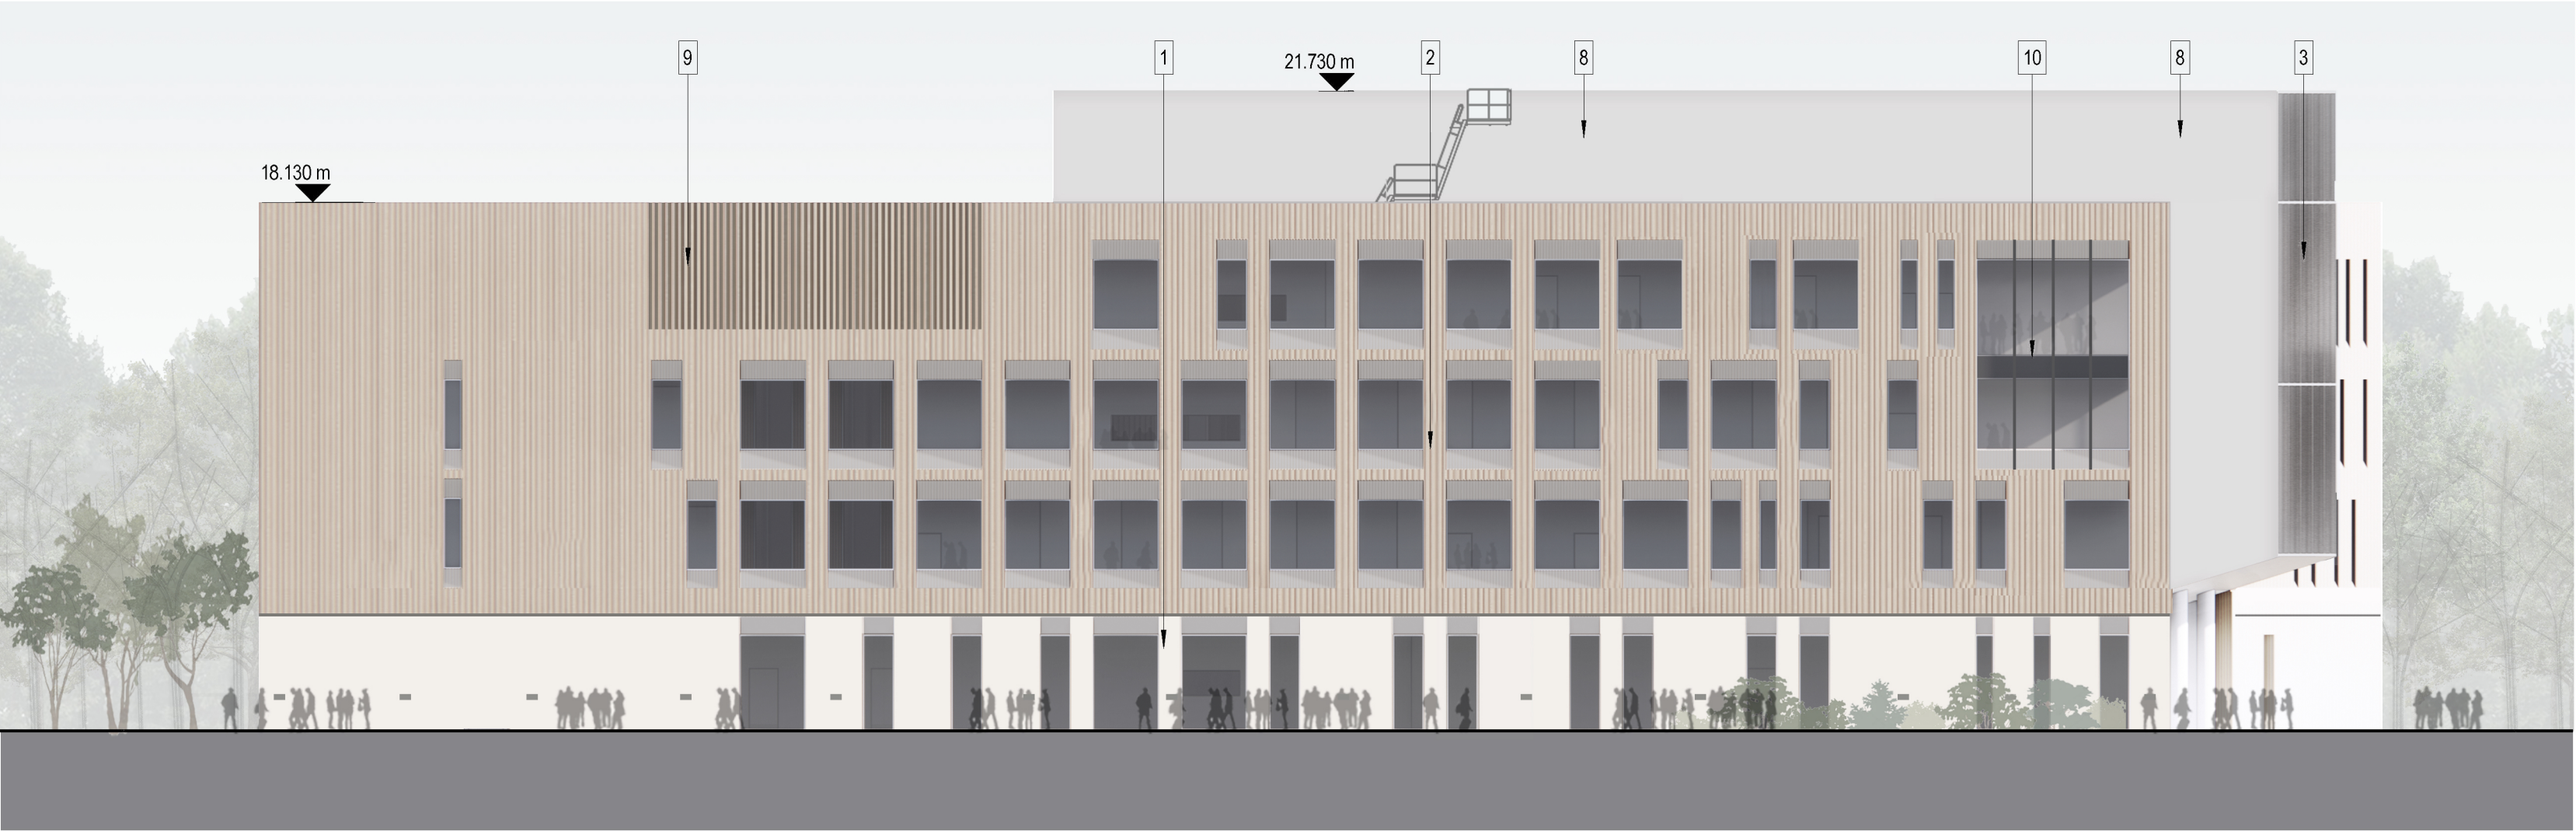


- NOTES
- Material Key**
1. Limestone /reconstituted stone cladding
 2. 50 mm wide hit and miss rainscreen cladding – colour and material TBC
 3. Shading element to curtain walling TBC
 4. 50 mm wide vertical fins from face of glazing to face of cladding – colour and material TBC
 5. Glazed overpanel to doors
 6. High performance window system
 7. Louvred doorset colour TBC
 8. Rainscreen cladding – colour and material TBC
 9. 50 mm wide vertical fins to screen plant zone (to match 2.) – colour and material TBC
 10. PPC aluminium curtain walling system
 11. Exposed concrete column

1 Planning GA North Elevation
1 : 200

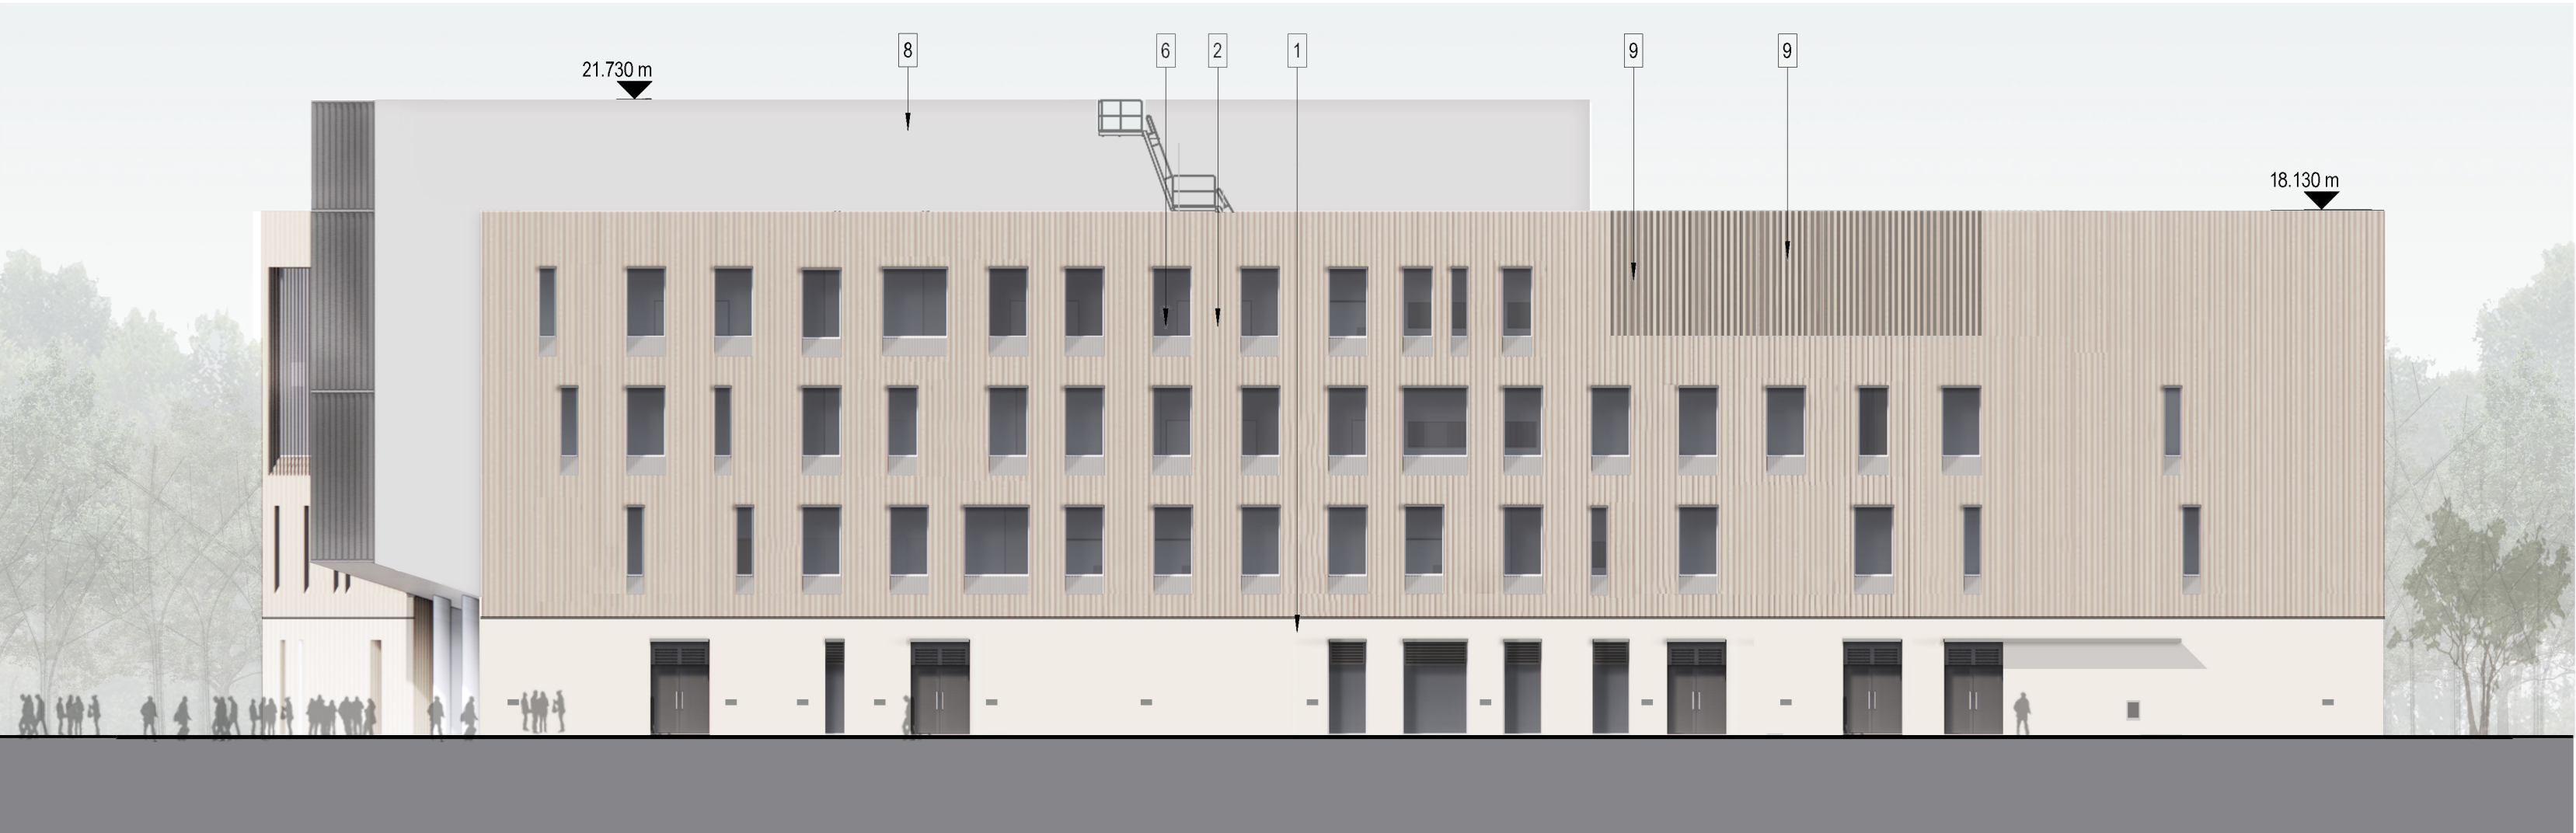

2 Planning GA South Elevation
1 : 200

P04	Town Planning Issue	MC	SS	05/07/24
P03	Town Planning Issue	FL	SS	17/05/24
P02	Town Planning Issue	CL	SS	29/09/23
P01	Town Planning Issue	CL	RM	24/08/23

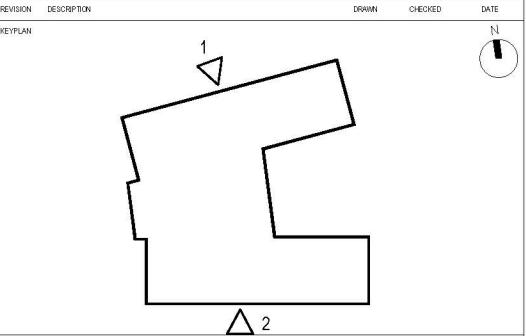

BDP.

16 Brevhouse Yard
Clerkenwell
London
EC1V 4LJ
United Kingdom

T +44 (0)20 7812 8000
www.bdp.com

PROJECT TITLE	ECMWF
BDP JOB NUMBER	P3002898
DRAWING TITLE	Planning - Proposed Elevations - North South
SCALE	@ A2 1 : 200
DATE FIRST ISSUED	07/06/23
DRAWING NO.	ECMWF-BDP-MB-WB-DR-A-100107
REVISION	P04

OFFICIAL

C:\REVIT_LOCAL\2023\ECMWF-BDP-MB-WB-DR-A-100107-Architecture Container_CL45110.rvt