


© Crown copyright 2026 Ordnance Survey 100053143
Cadastral data is subject to Crown copyright and is reproduced with permission of HM Land Registry.



Site Plan 1:500 Scale

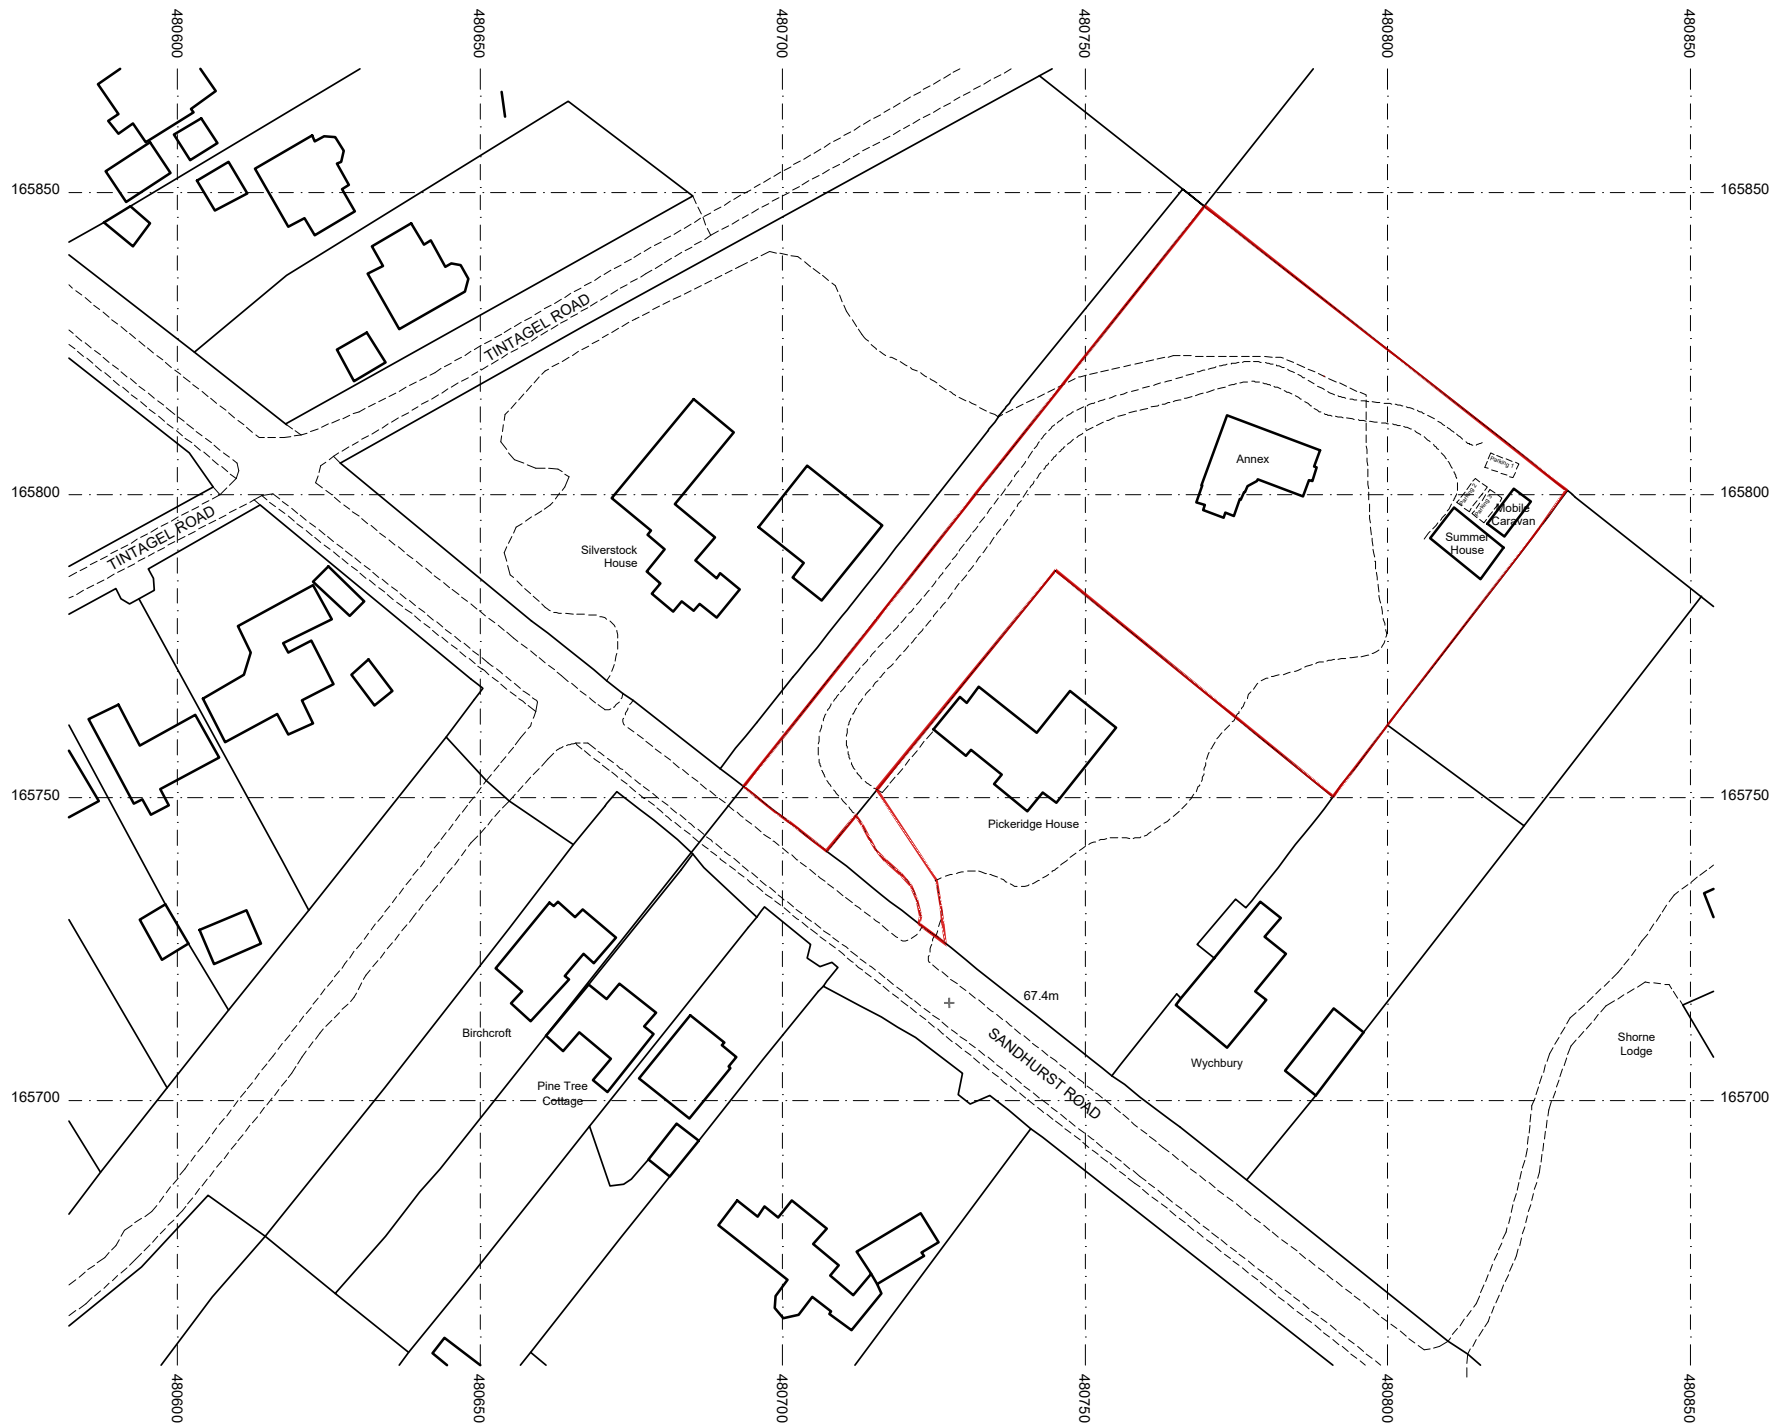

Location Plan 1:1250 Scale

Rev B - Red Line Update - July 2026
Rev A - General Updates - April 2026


Bonney Architecture
PLANNING & TECHNICAL SERVICES

CLIENT **Mr A Lucarelli**
14 Hornbeam Close
Berkham
Wokingham
RG41 4LR
07515 355 770
bonneyarchitecture@gmail.com

JOB **Pickeridge Lodge, Sandhurst Road
Wokingham, RG40 3JE**

ORC **SITE & LOCATION PLANS**

SCALE As Shown DRAWN P Bonney DATE February 2026 BA 0339 |04|B

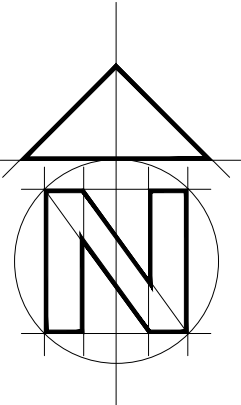

1:1250 scale Bar
This Drawing has been produced for printing onto A2 size paper.
If printing on A3 please use the scale below for reference.



1:500 scale Bar
This Drawing has been produced for printing onto A2 size paper.
If printing on A3 please use the scale below for reference.

