





EXISTING SOUTH ELEVATION

SCALE 1 : 100

 

Scale Bar 1 : 100

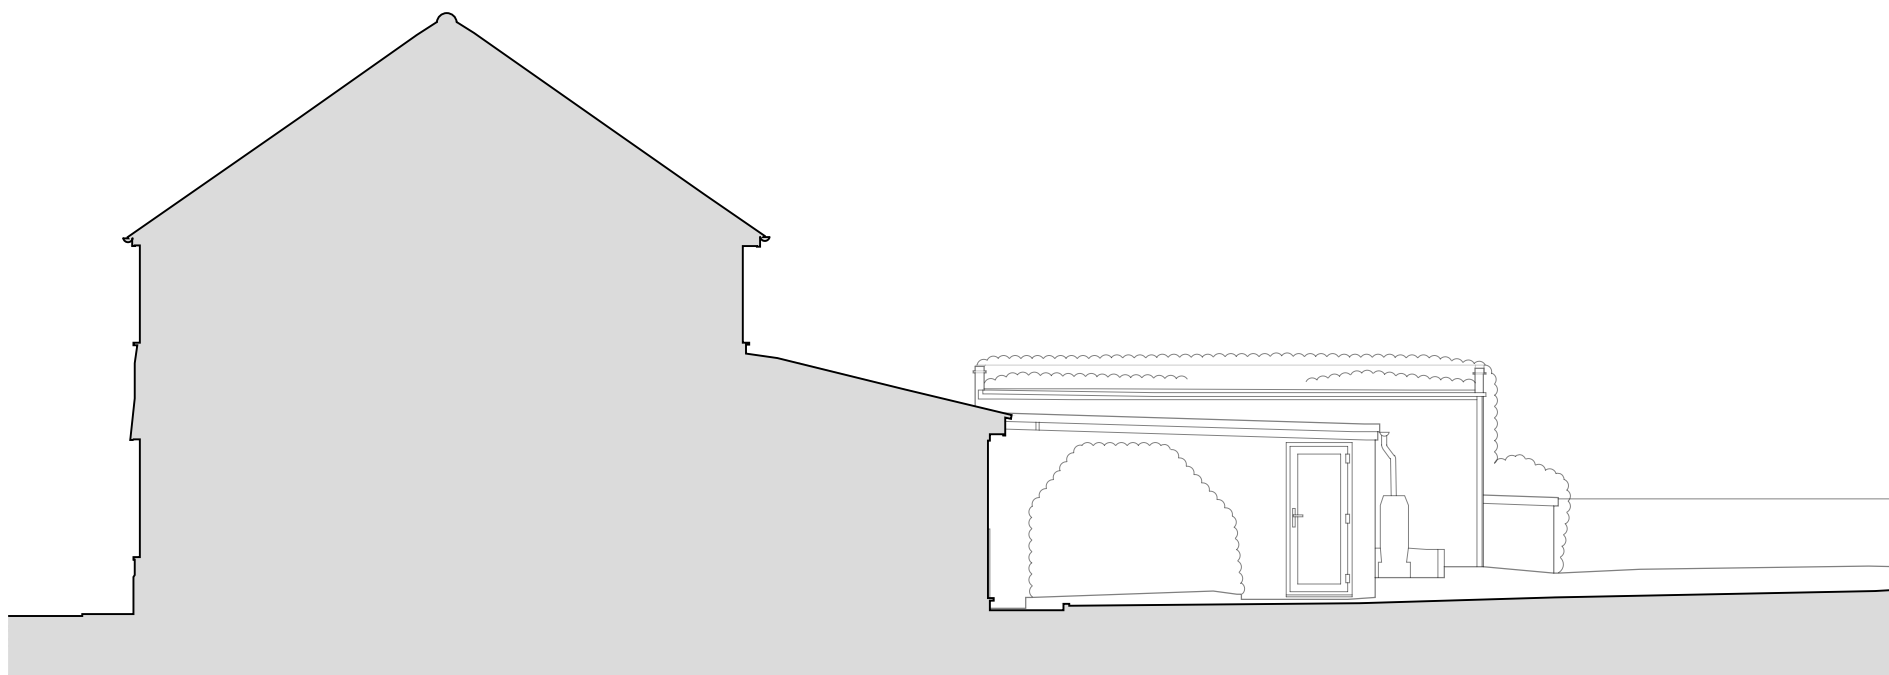


EXISTING EAST ELEVATION

SCALE 1 : 100



EXISTING NORTH ELEVATION

SCALE 1 : 100

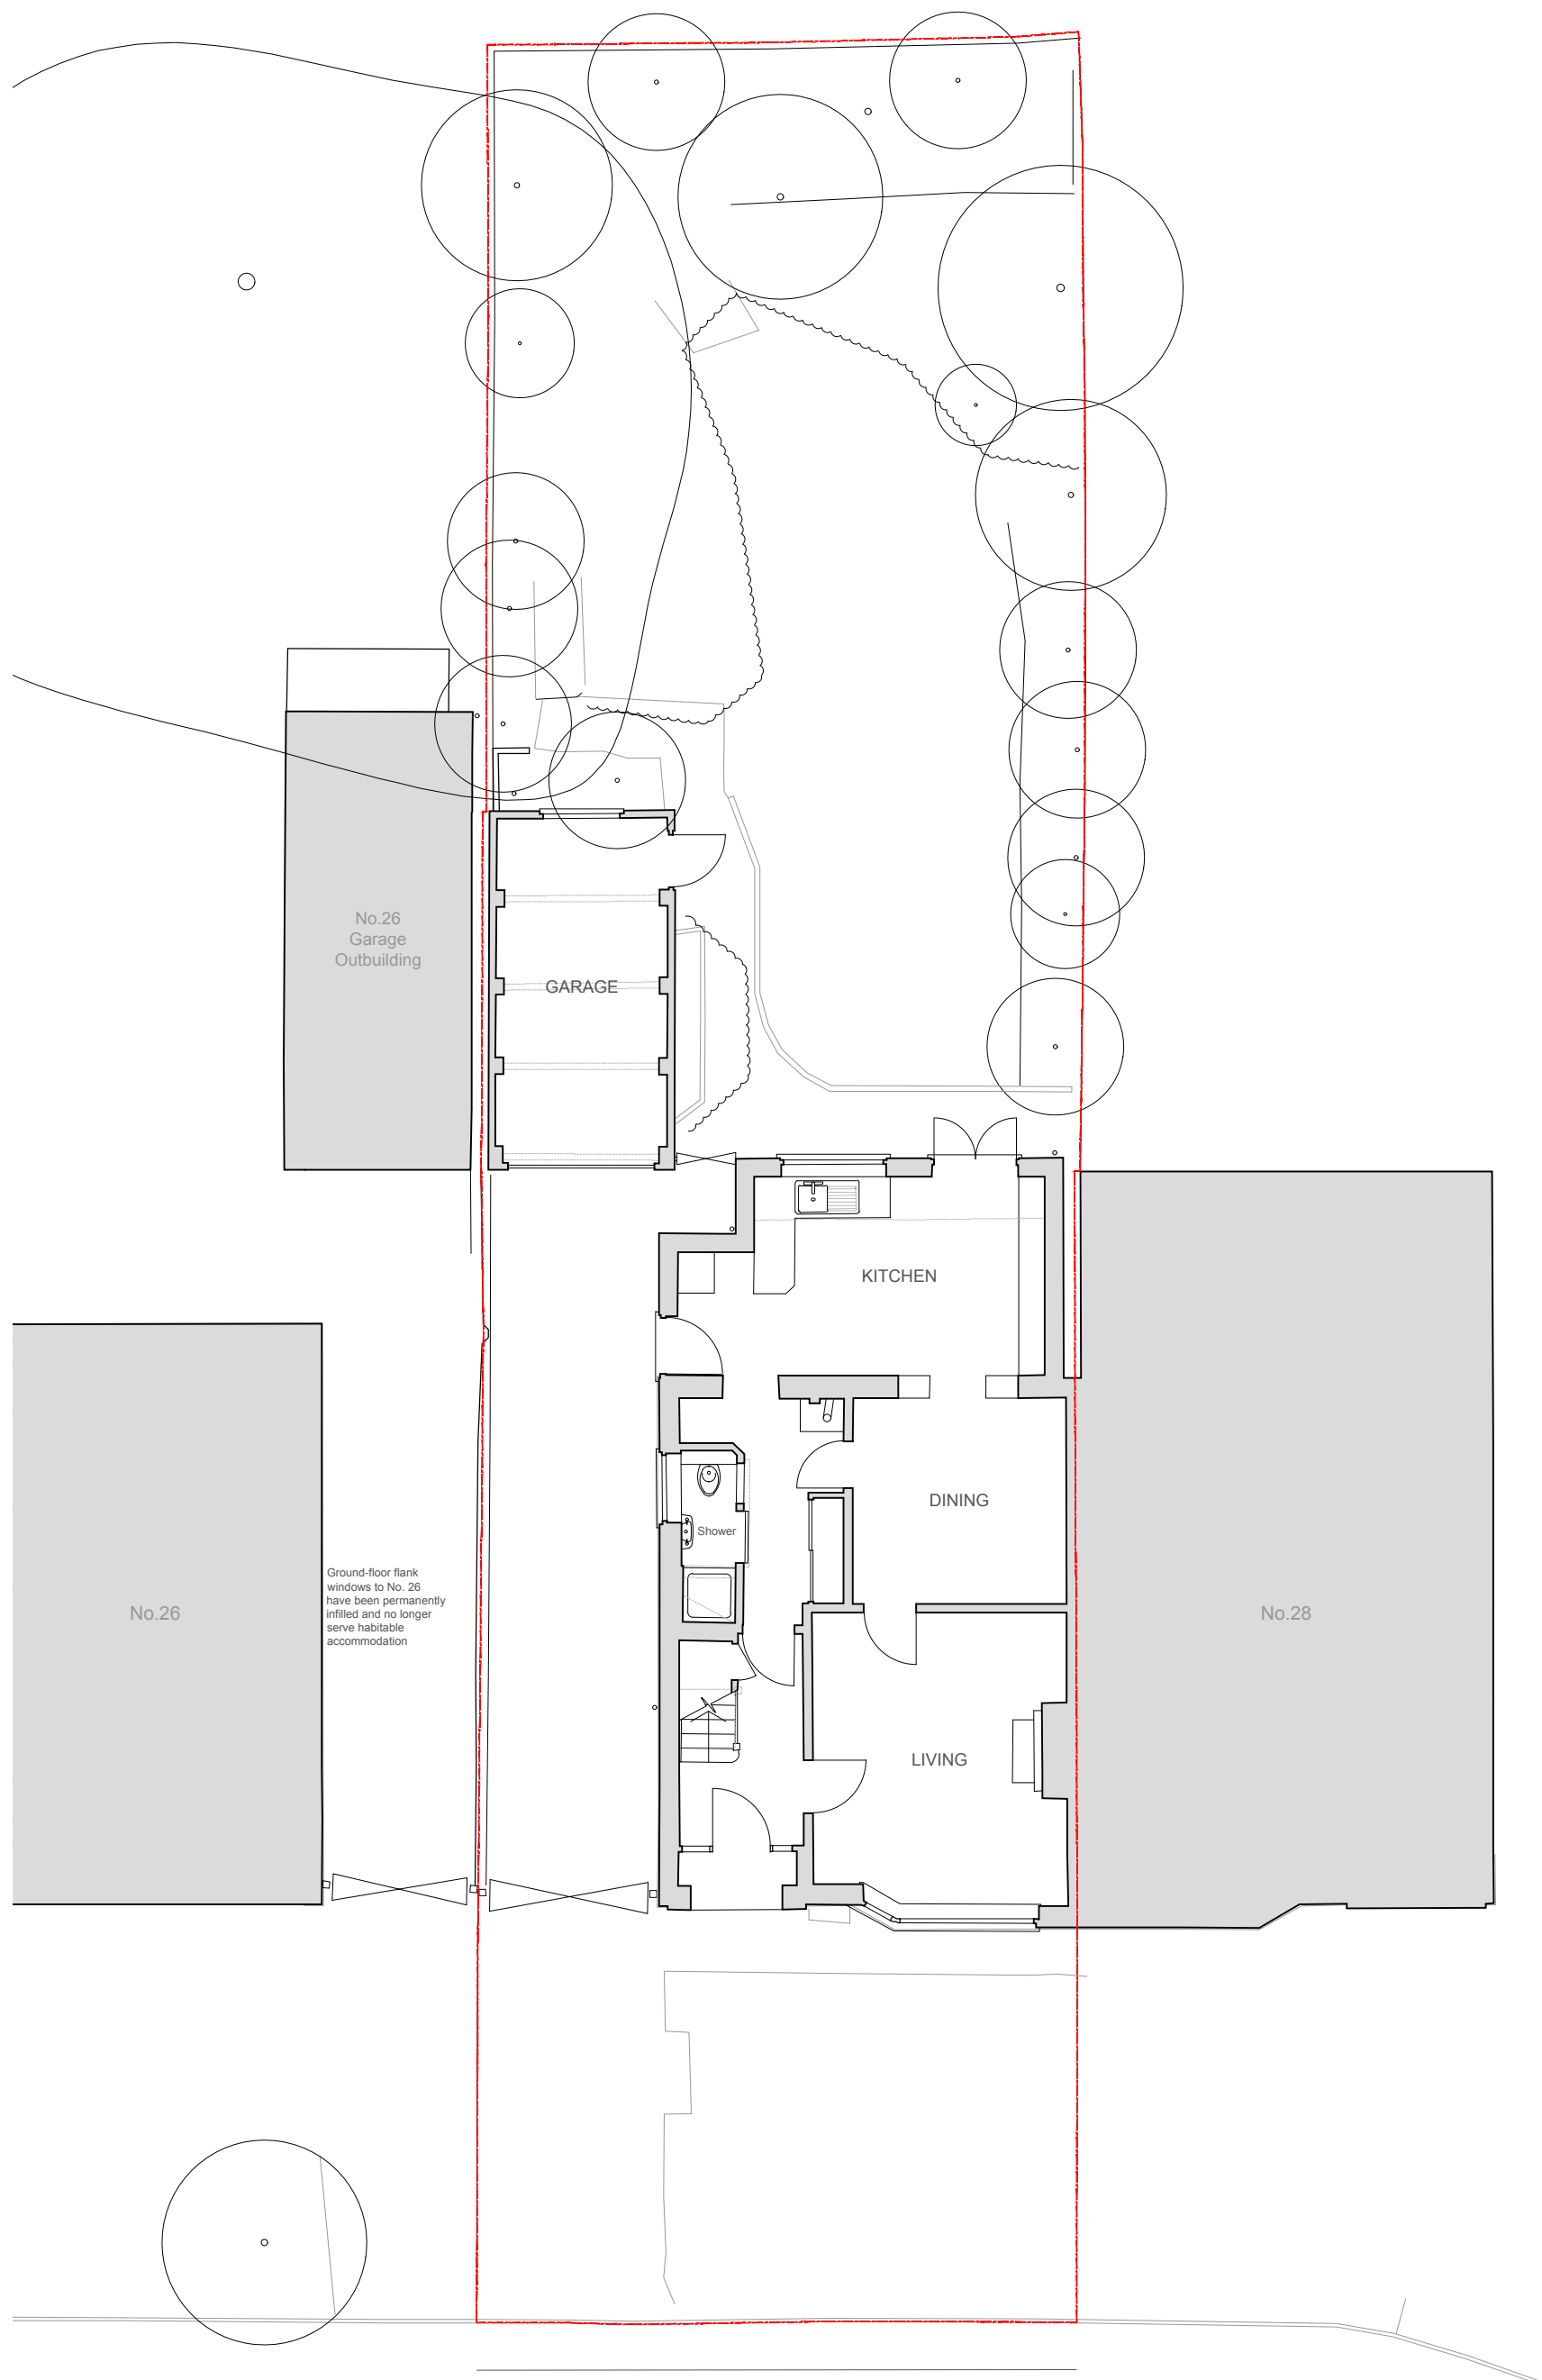


EXISTING GROUND FLOOR

SCALE 1 : 100




EXISTING WEST ELEVATION

SCALE 1 : 100


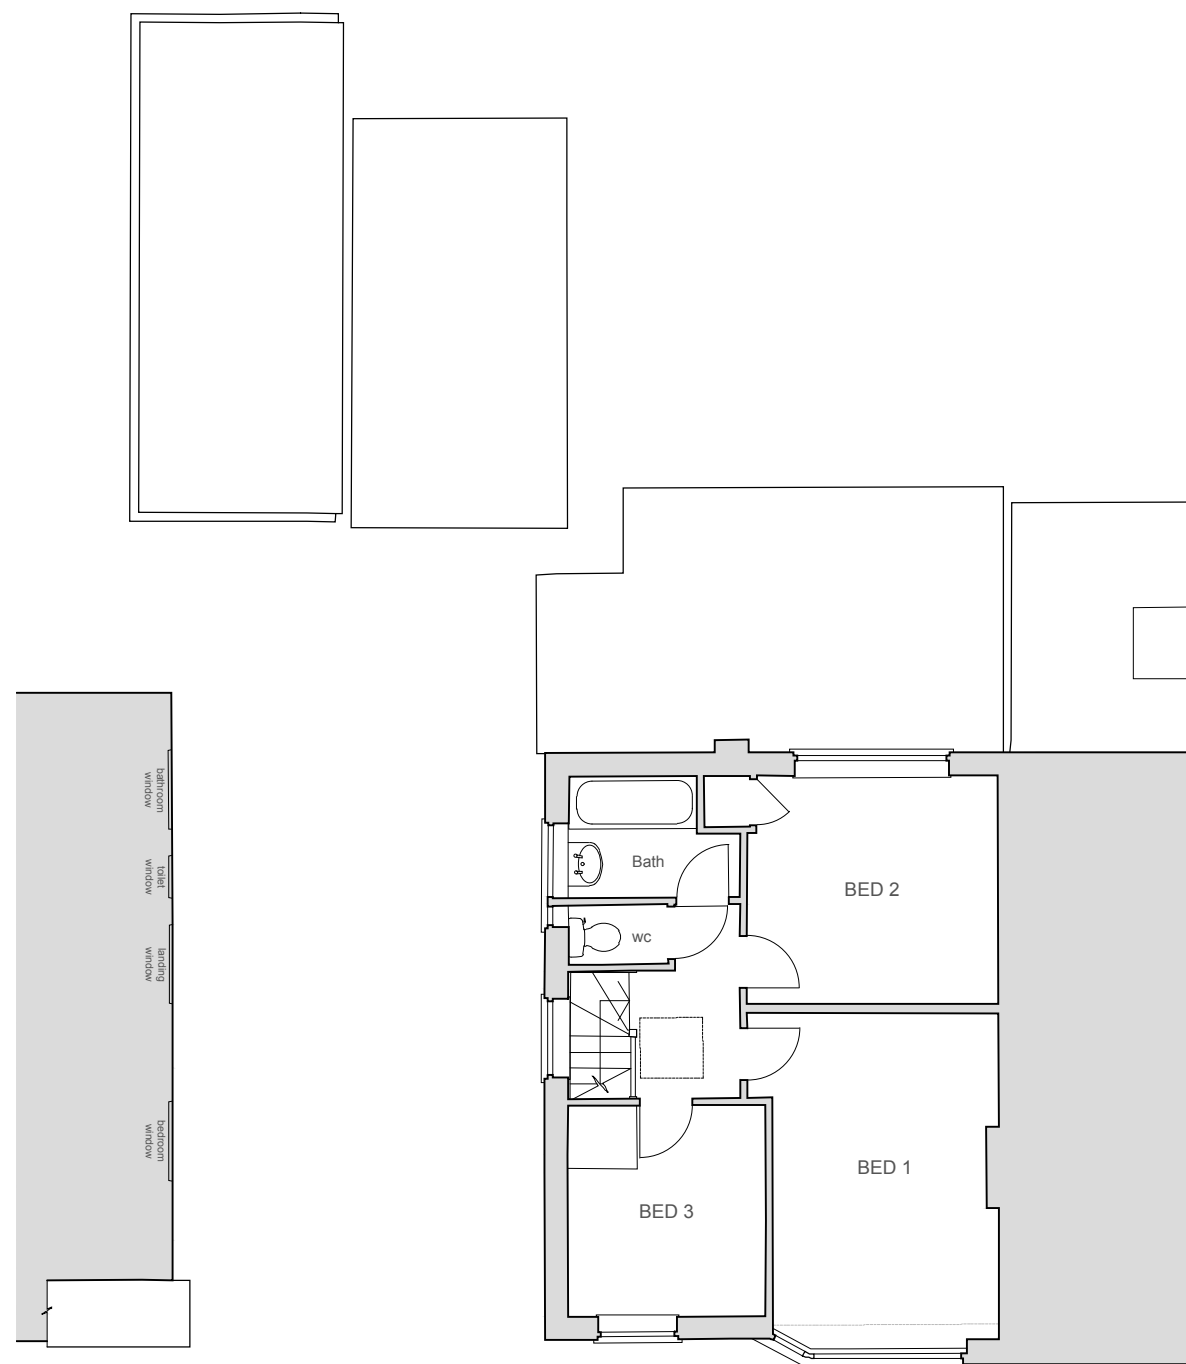


EXISTING FIRST FLOOR

SCALE 1 : 100

 


Scale Bar 1 : 100

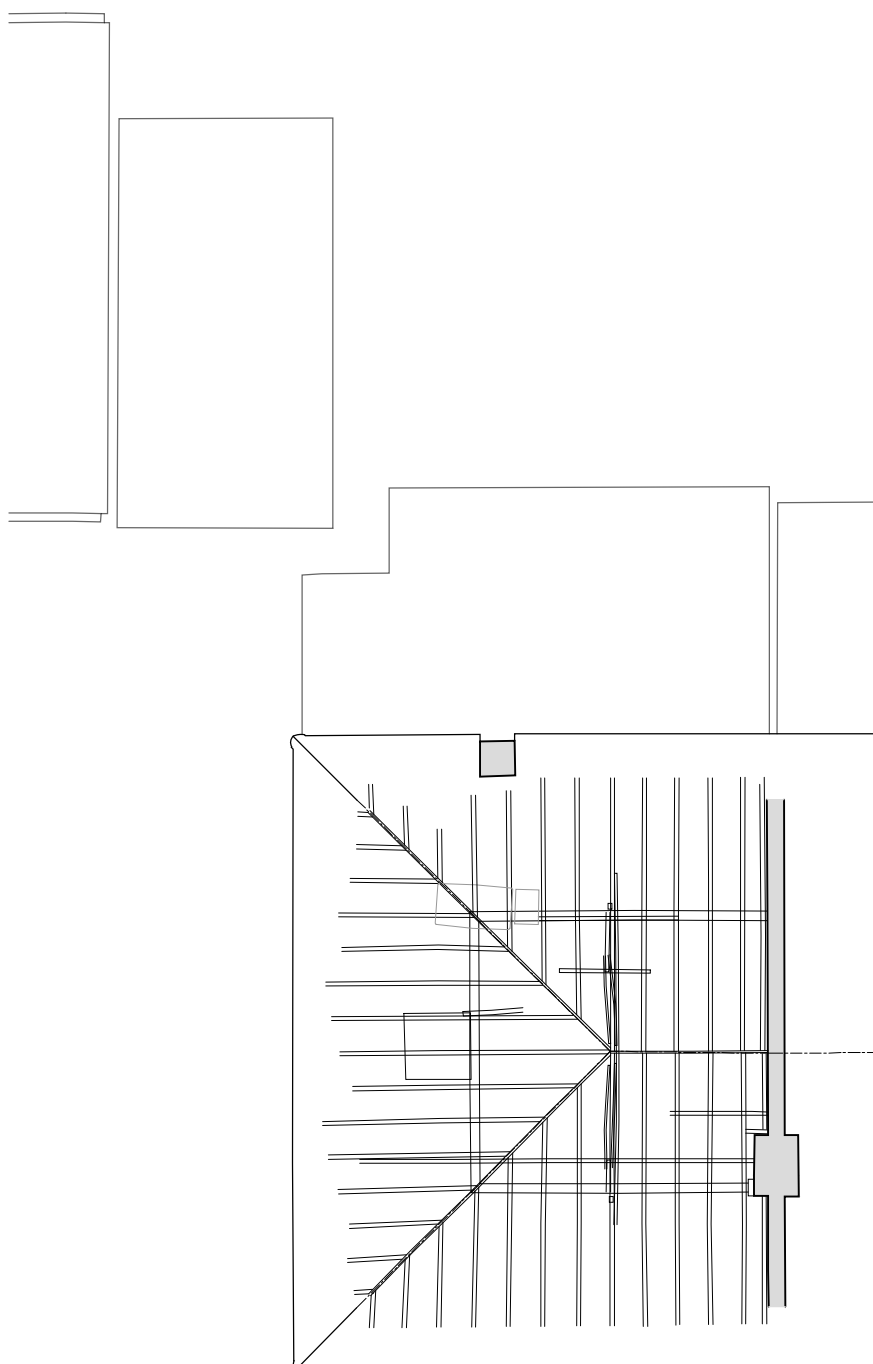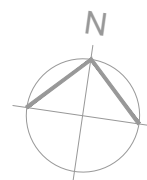

EXISTING LOFT PLAN

SCALE 1 : 100

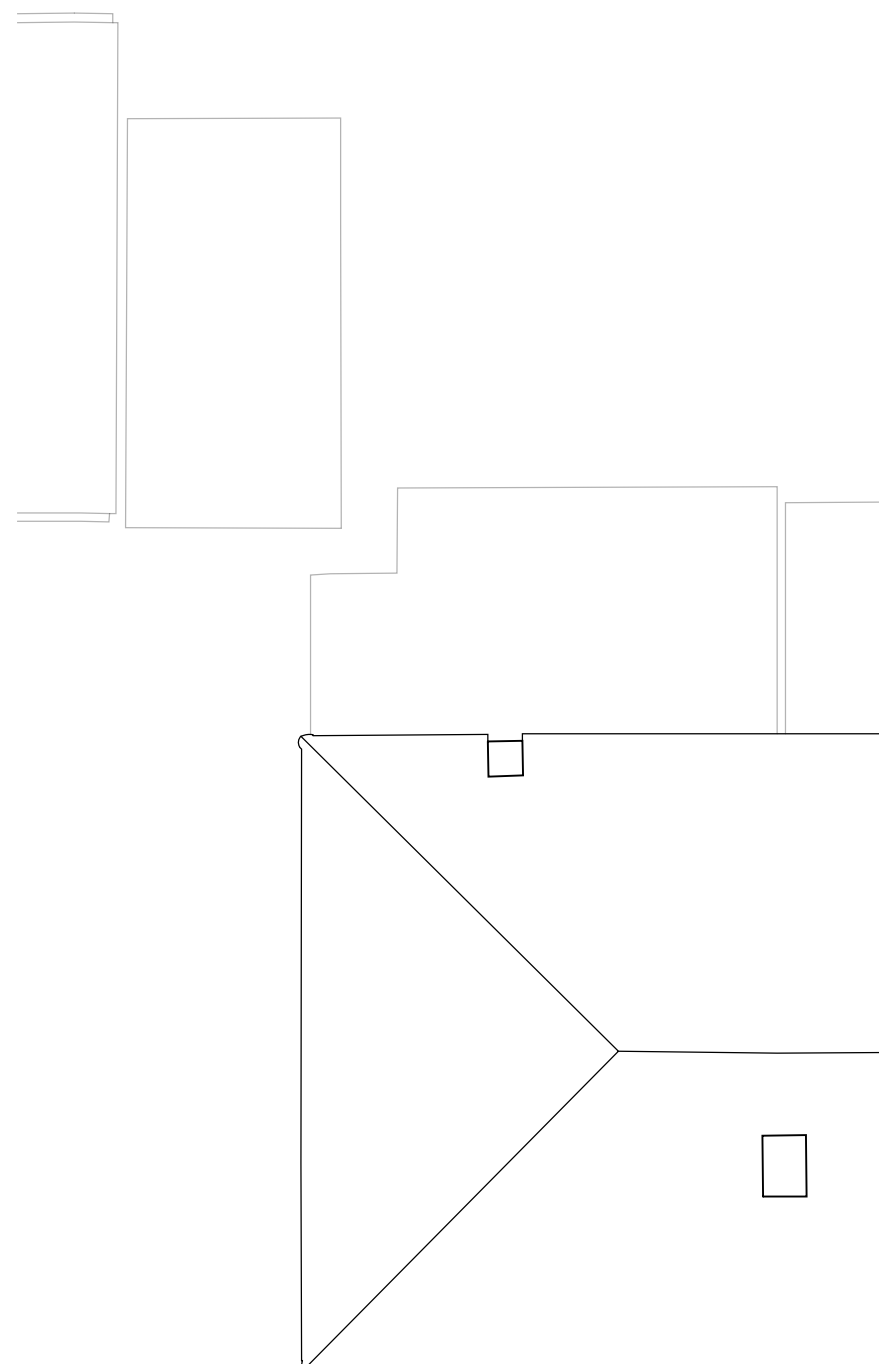

EXISTING ROOF PLAN

SCALE 1 : 100

NOTES

© SpaceOffice - THIS DRAWING AND DESIGN REMAINS THE COPYRIGHT AND INTELLECTUAL PROPERTY OF SPACE OFFICE LIMITED (SpaceOffice) AND SHALL NOT BE COPIED IN ANY FORMAT WITHOUT APPROVAL.

THIS DRAWING IS TO BE READ IN CONJUNCTION WITH ALL OTHER DRAWINGS AND DOCUMENTS PROVIDED. THE CONTRACTOR MUST CHECK ALL DIMENSIONS ON SITE BEFORE PLACING ORDERS FOR MATERIALS OR SHOP FABRICATIONS OR COMMENCING WORKS ON SITE. ANY DISCREPANCIES SHOULD BE NOTIFIED BEFORE PROCEEDING.

THIS DRAWING MUST BE PRINTED IN COLOUR FOR FULL CLARITY.

Rev A 03.08.26 Annotations added



email: mail@spaceoffice.com mobile: 07974 707832

Client:
MR NABEEL MAHMOOD

Project:
EXTENSIONS AND ALTERATIONS

Location:
27 MOOR COPSE CLOSE
EARLEY, READING RG6 7NA

Drawing Title:
EXISTING PLANS & ELEVATIONS

Date:
JUN 2026

Sheet Size:
A1

Drawn:
MC

Drawing No:
P2604-22

Revision:
A