



DEVELOPMENTS IN DESIGN LTD

WWW.DEVELOPMENTSINDESIGN.CO.UK
TEL:01344 641286

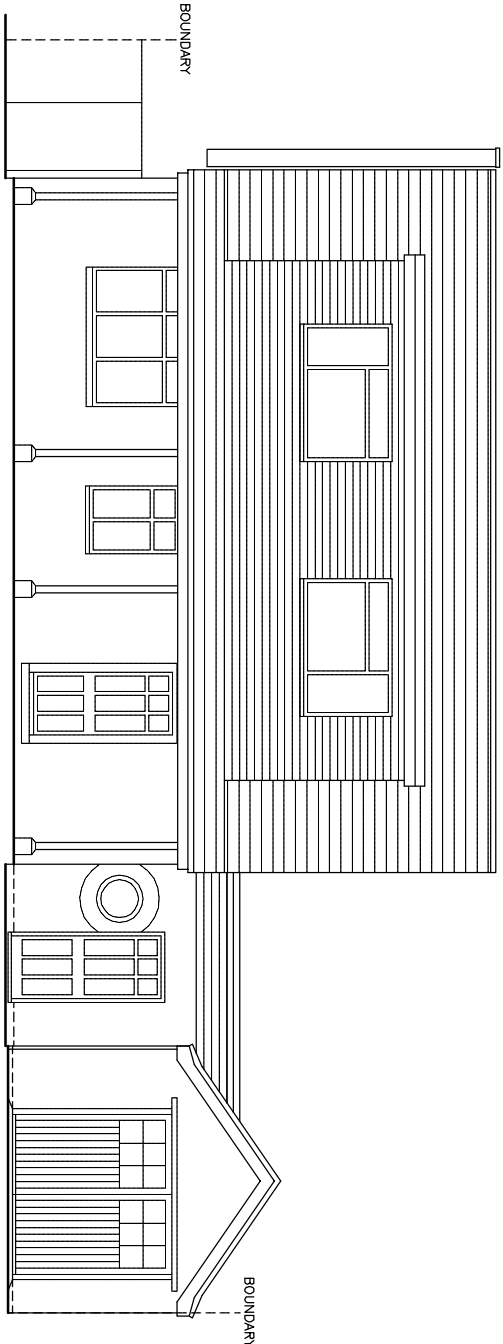


EXISTING FRONT ELEVATION

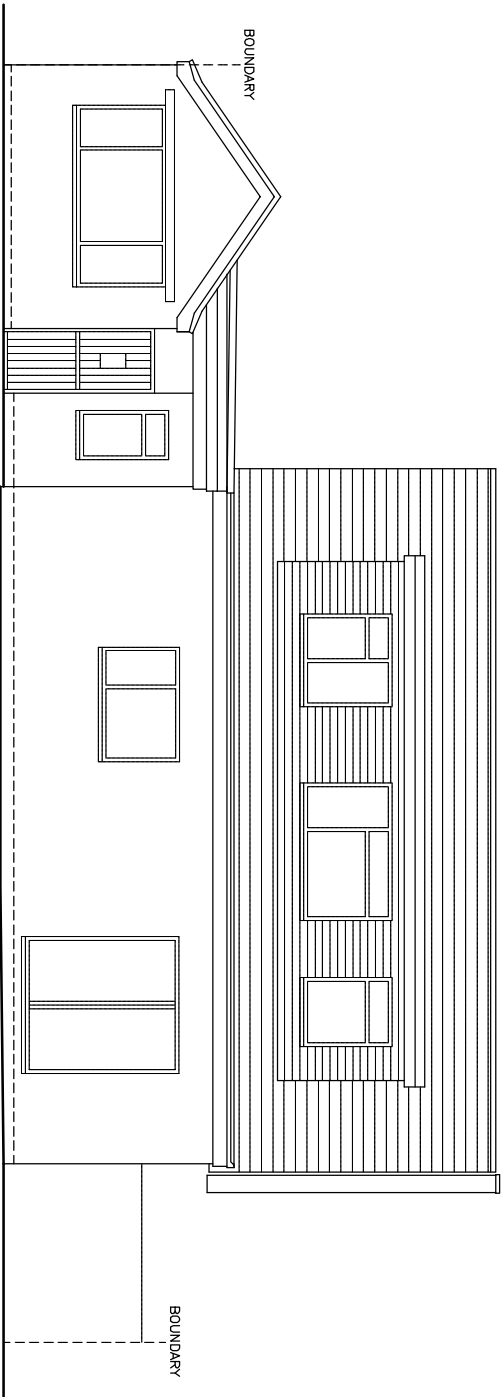


EXISTING REAR ELEVATION

ROOF TILES, GREY PLAIN TILES
BRICKWORK, CREAM PAINTED BRICKWORK
ALL GUTTERING AND DOWN PIPES BLACK PLASTIC
WINDOWS WHITE UPVC
ALL EXTERNAL TIMBER CLAD IN WHITE UPVC

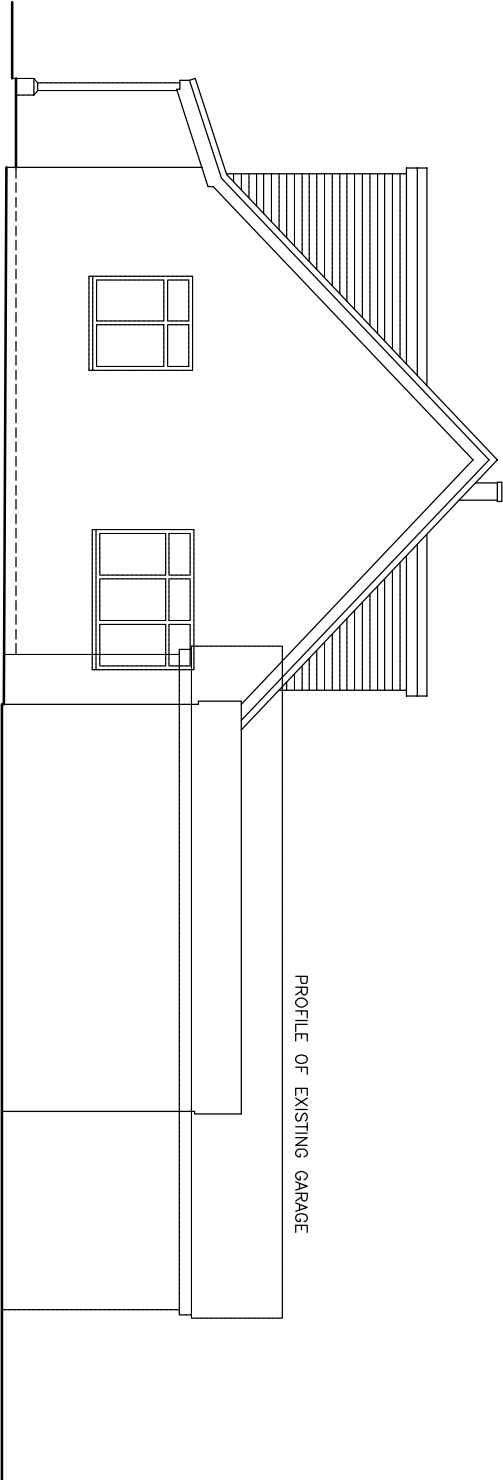

EXISTING SIDE ELEVATION

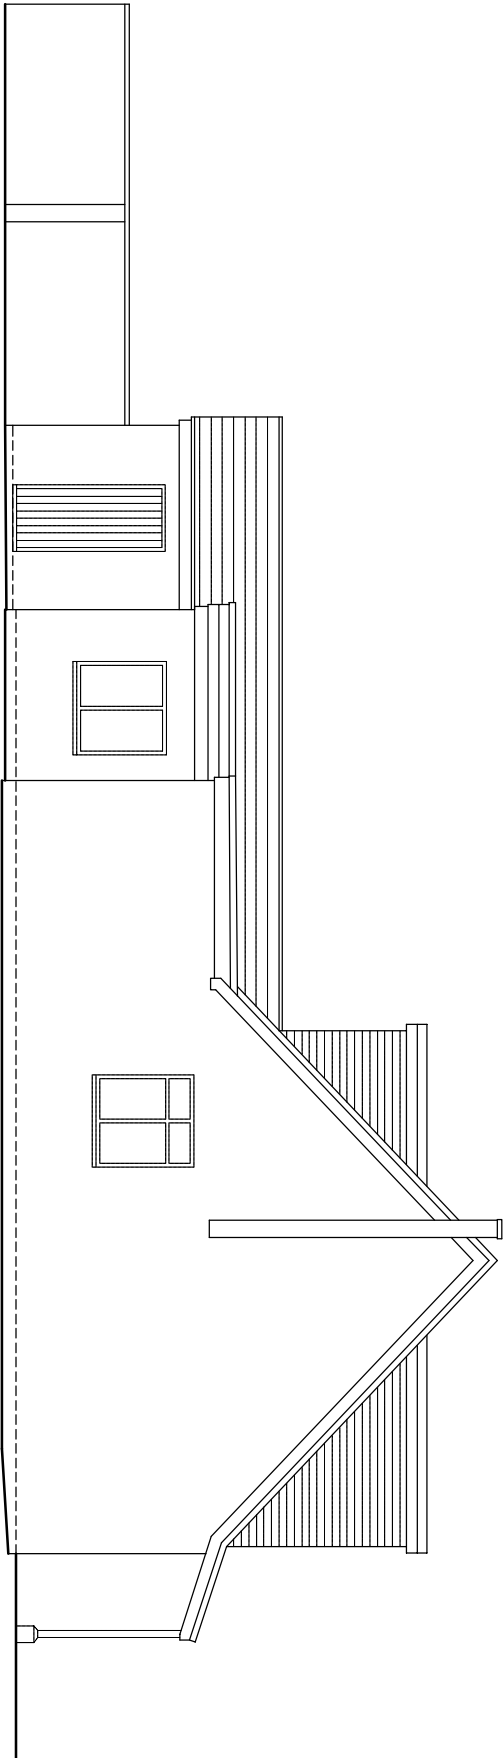

EXISTING SIDE ELEVATION

PROPOSED CONVERSION WORK

MR AND MRS WELLS

289 NINE MILE RIDE WOKINGHAM BERKS RG40 3NS

0 1 2 3 4 5M

DRAWING NO. WL.001
DATE 9.4.25
SCALE 1:100