



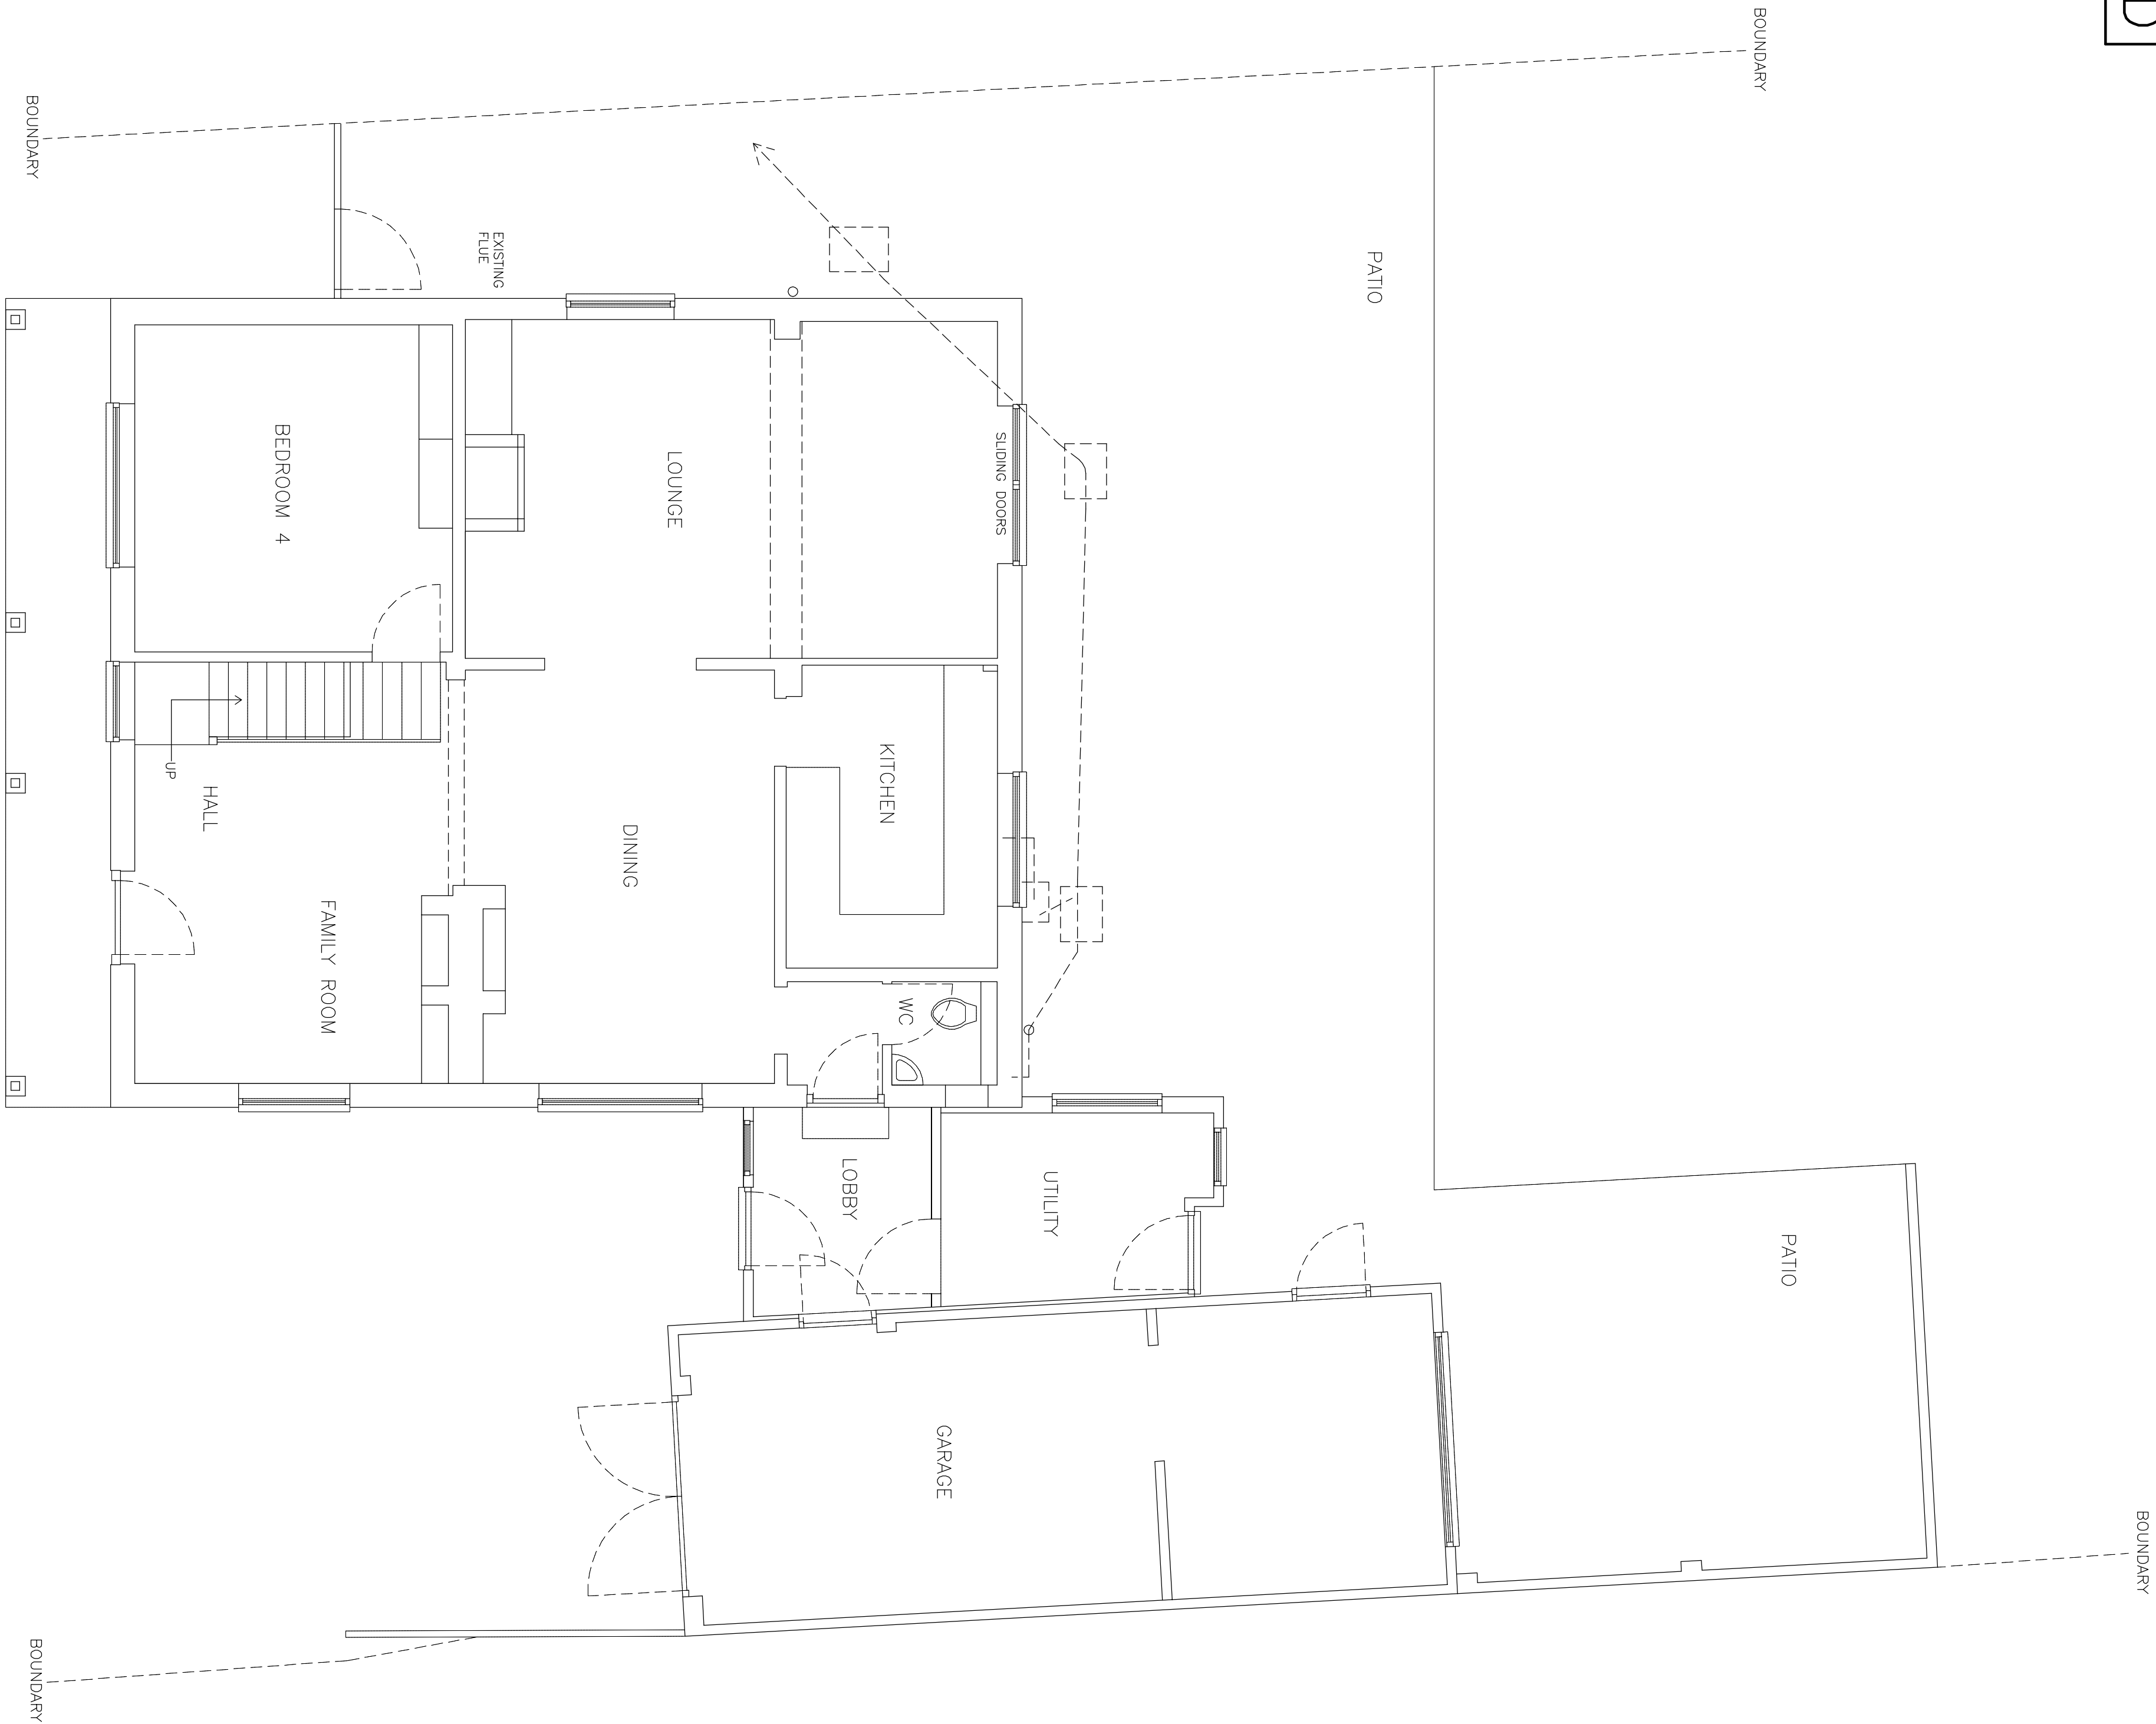

EXISTING GROUND FLOOR PLAN

DO NOT SCALE FROM PLANS

 

DRAWING NO. WL.003
DATE 9.4.25
SCALE 1:50