


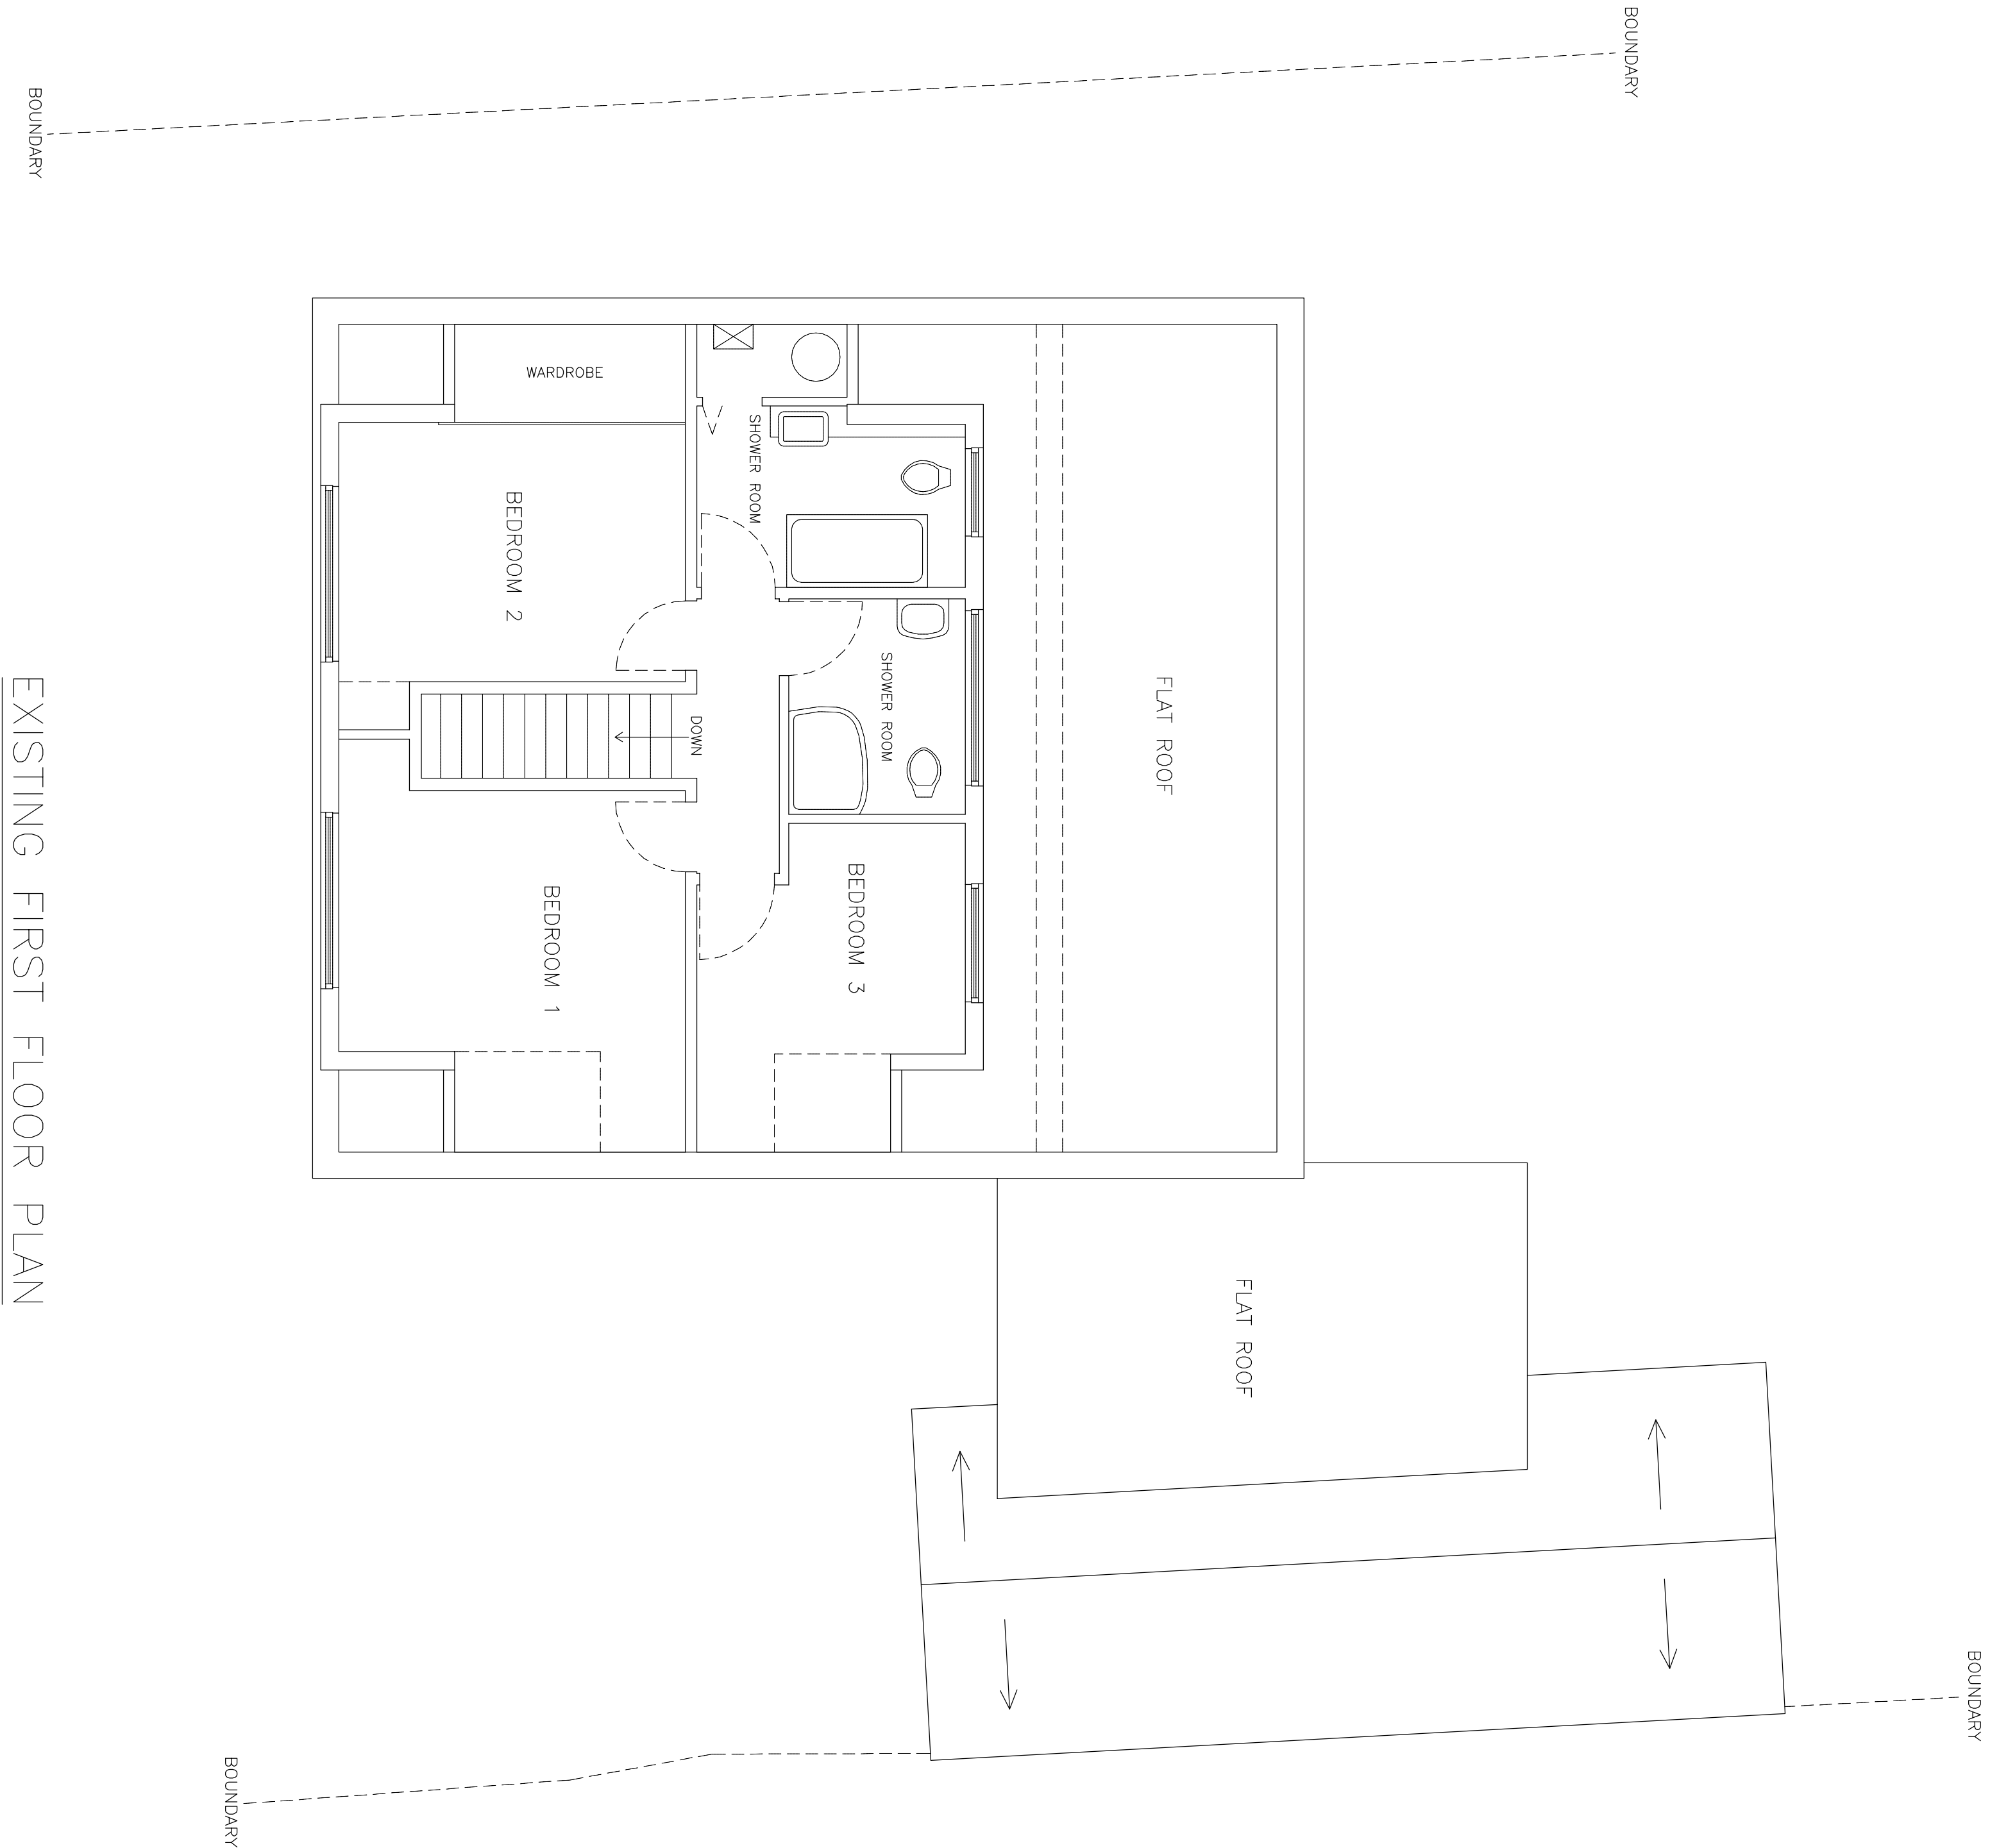


EXISTING FIRST FLOOR PLAN

DO NOT SCALE FROM PLANS

PROPOSED CONVERSION WORK

MR AND MRS WELLS

289 NINE MILE RIDE WOKINGHAM BERKS RG40 3NS

 

DRAWING NO. WL.004
DATE 9.4.25
SCALE 1:50