



DEVELOPMENTS IN DESIGN LTD

WWW.DEVELOPMENTSINDSIGN.CO.UK
TEL.01344 641286

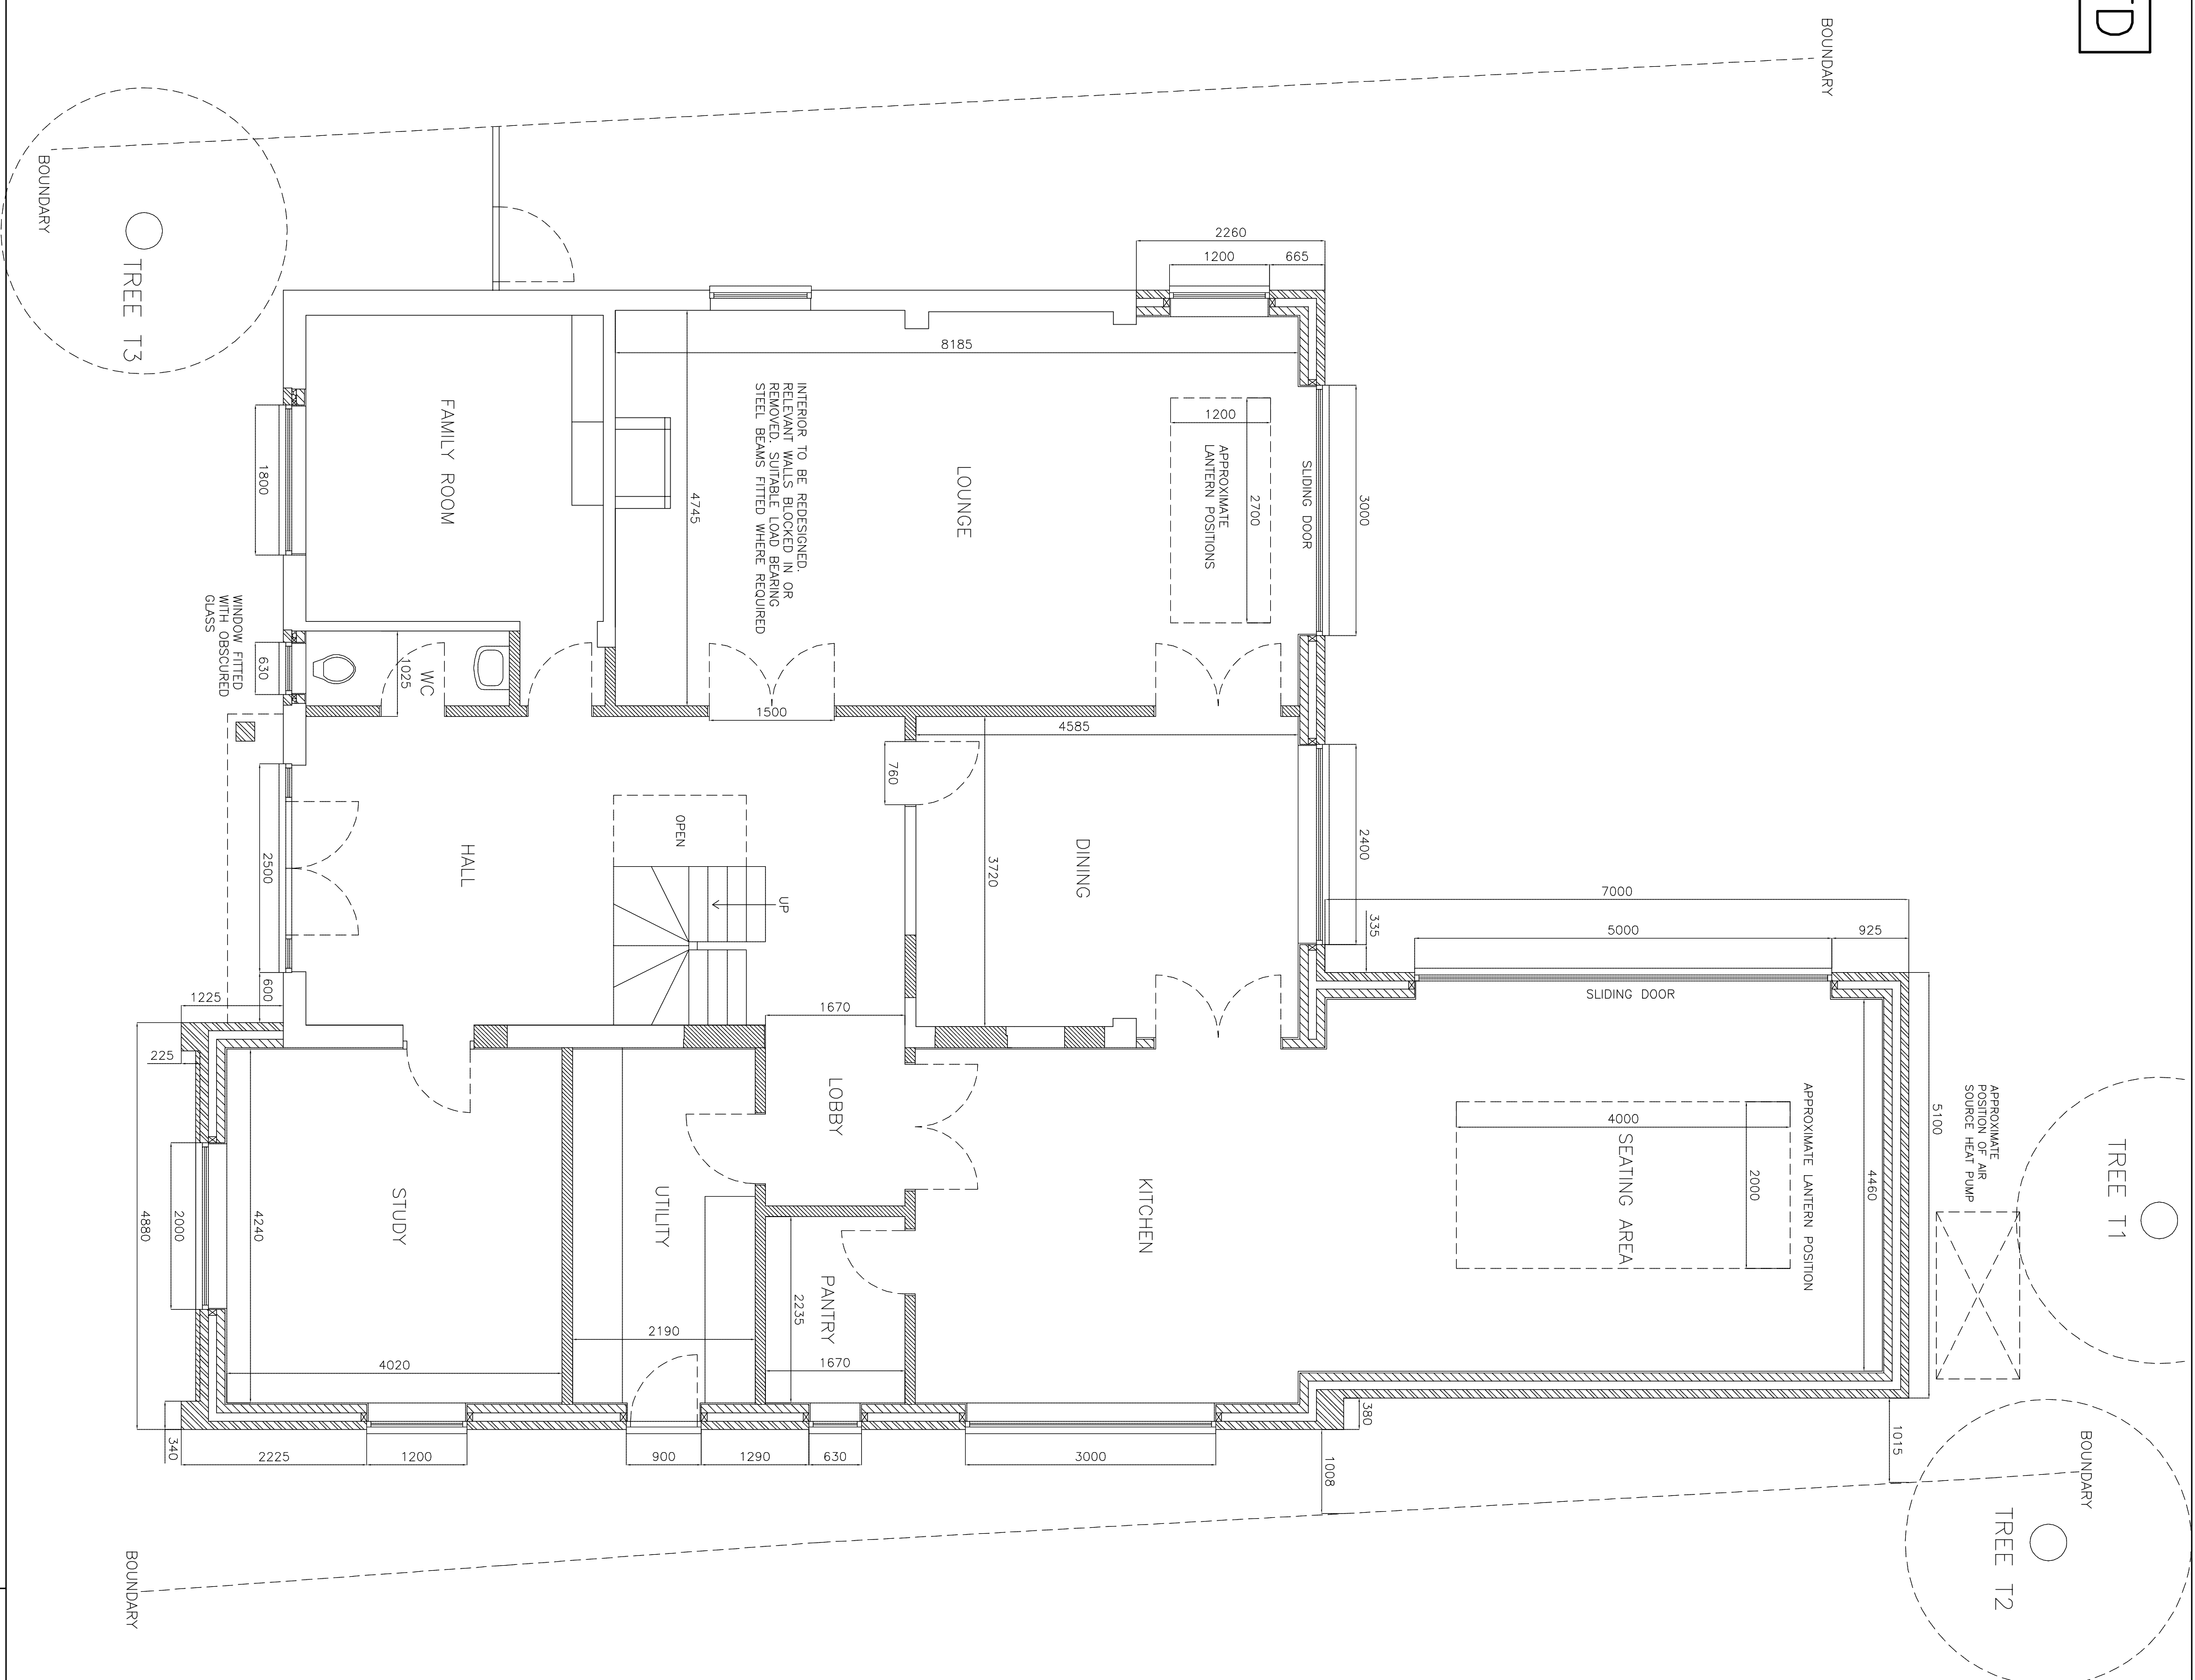

PROPOSED GROUND FLOOR PLAN

DO NOT SCALE FROM PLANS

 

DRAWING NO. WL-005
DATE 9.4.25
SCALE 1:50

PROPOSED CONVERSION WORK

MR AND MRS WELLS

289 NINE MILE RIDE WOKINGHAM BERKS RG40 3NS