



DEVELOPMENTS IN DESIGN LTD

WWW.DEVELOPMENTSINDESIGN.CO.UK
TEL.01344 641286

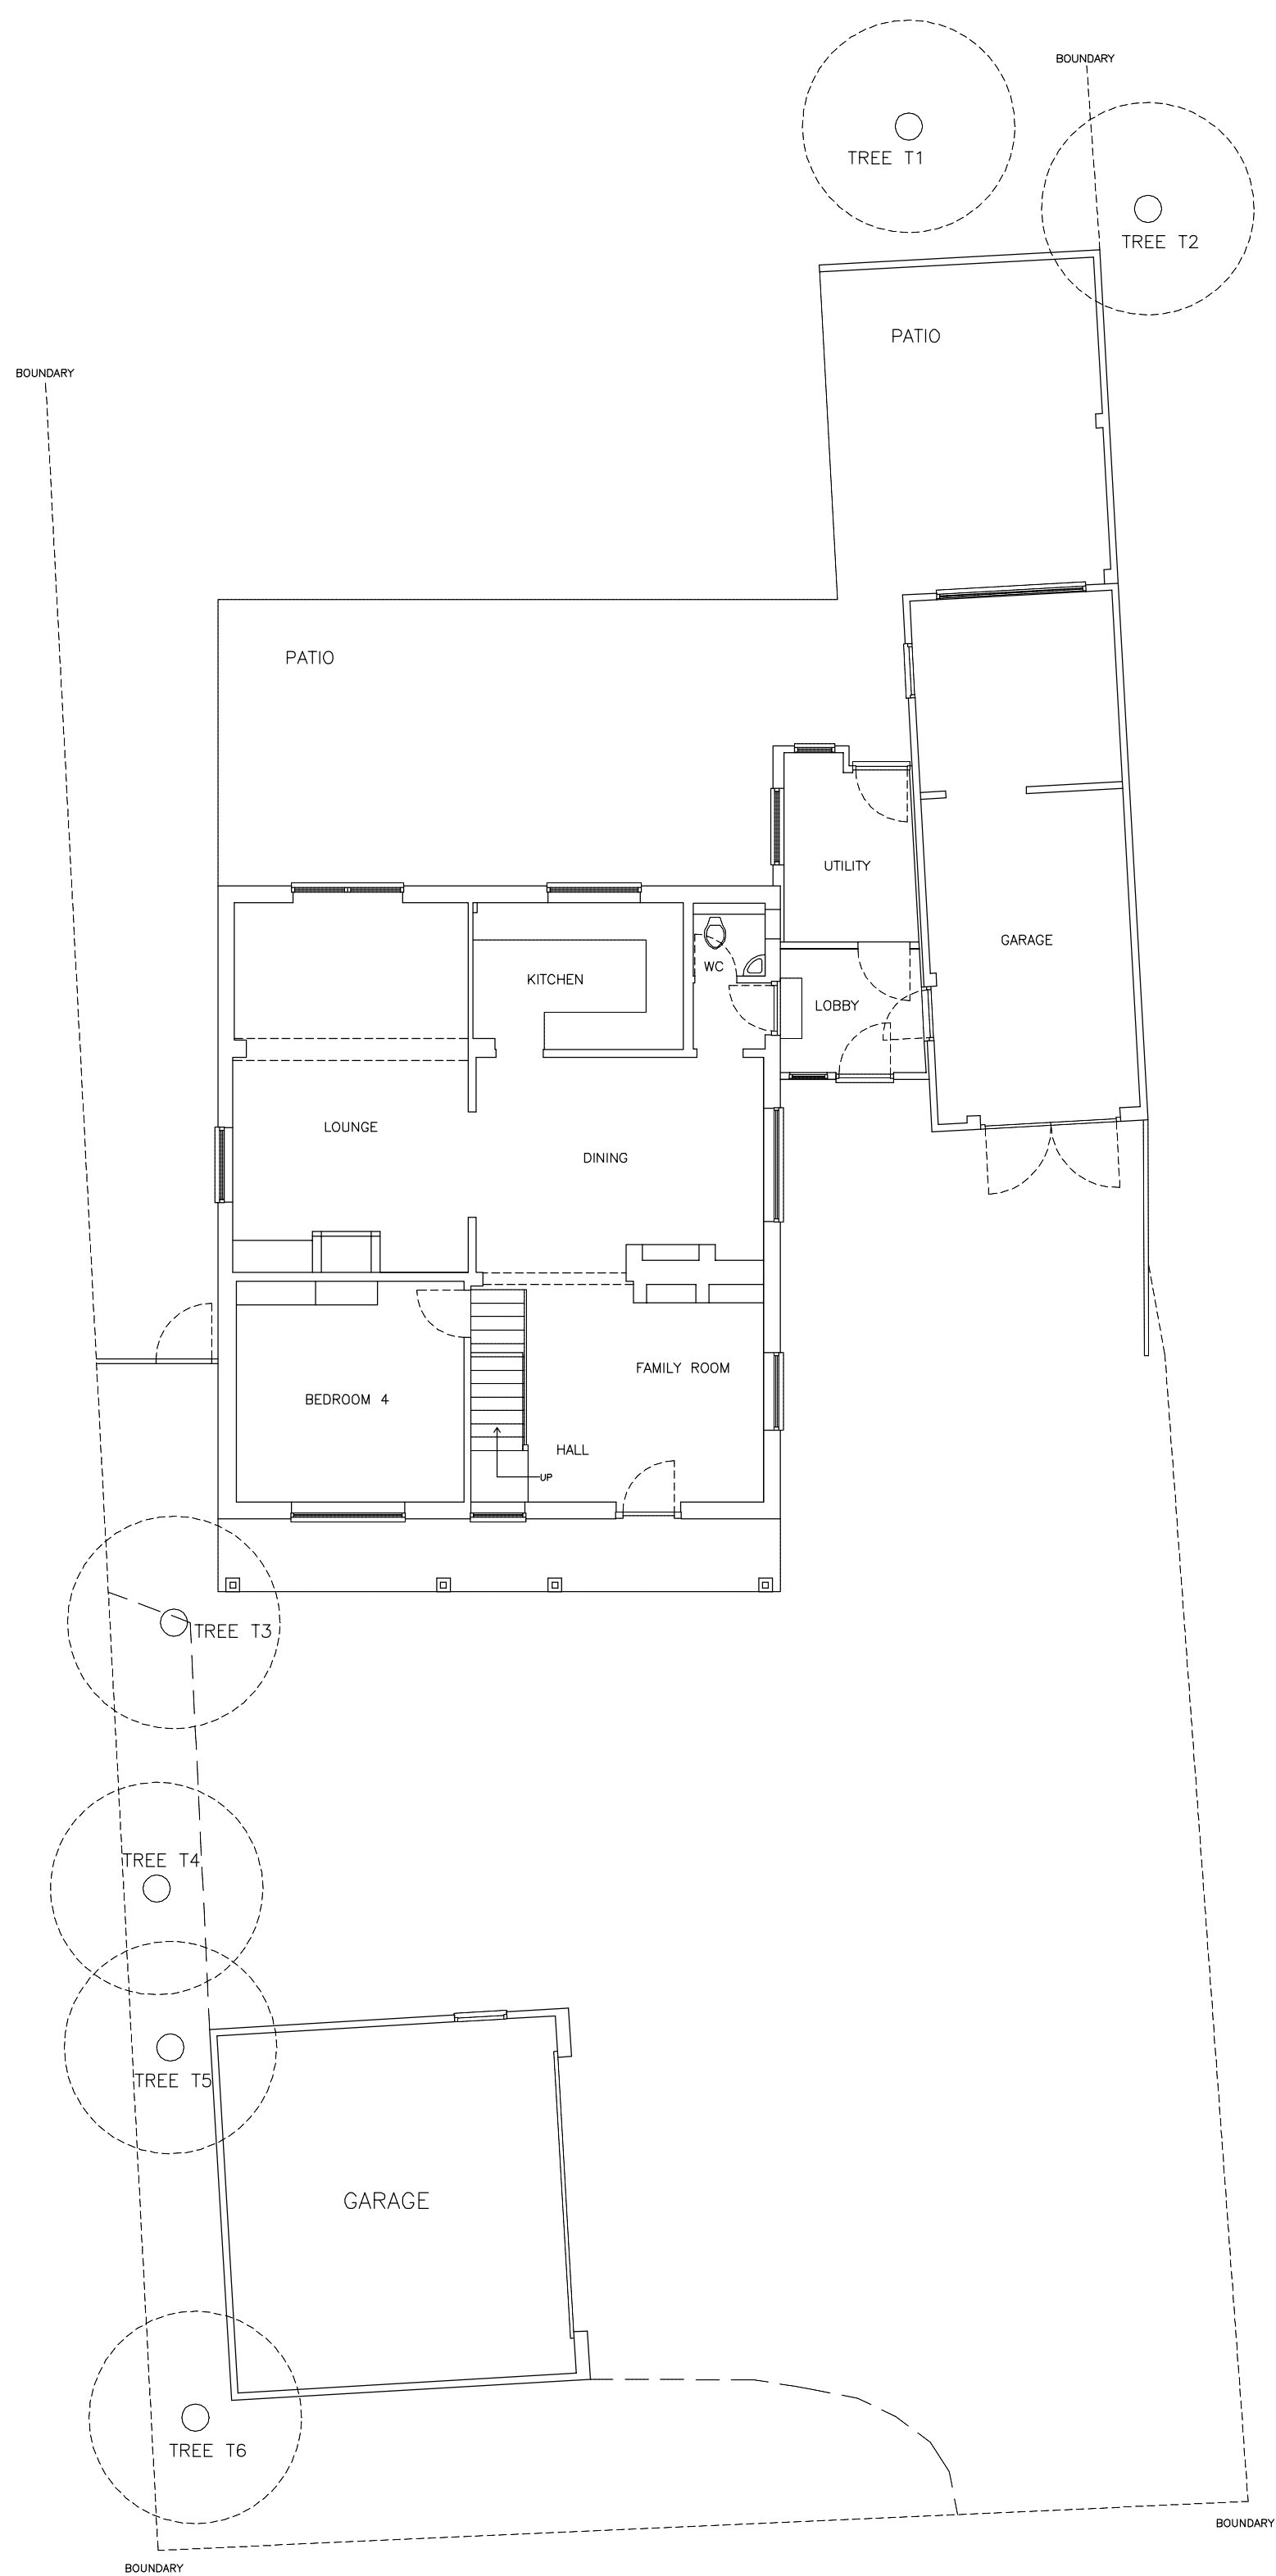

SITE PLAN

PROPOSED CONVERSION WORK

 

DRAWING NO. WL.007
DATE 9.4.25
SCALE 1:100

MR AND MRS WELLS

289 NINE MILE RIDE WOKINGHAM BERKS RG40 3NS