


DEVELOPMENTS IN DESIGN LTD

WWW.DEVELOPMENTSINDESIGN.CO.UK
TEL.01344 641286

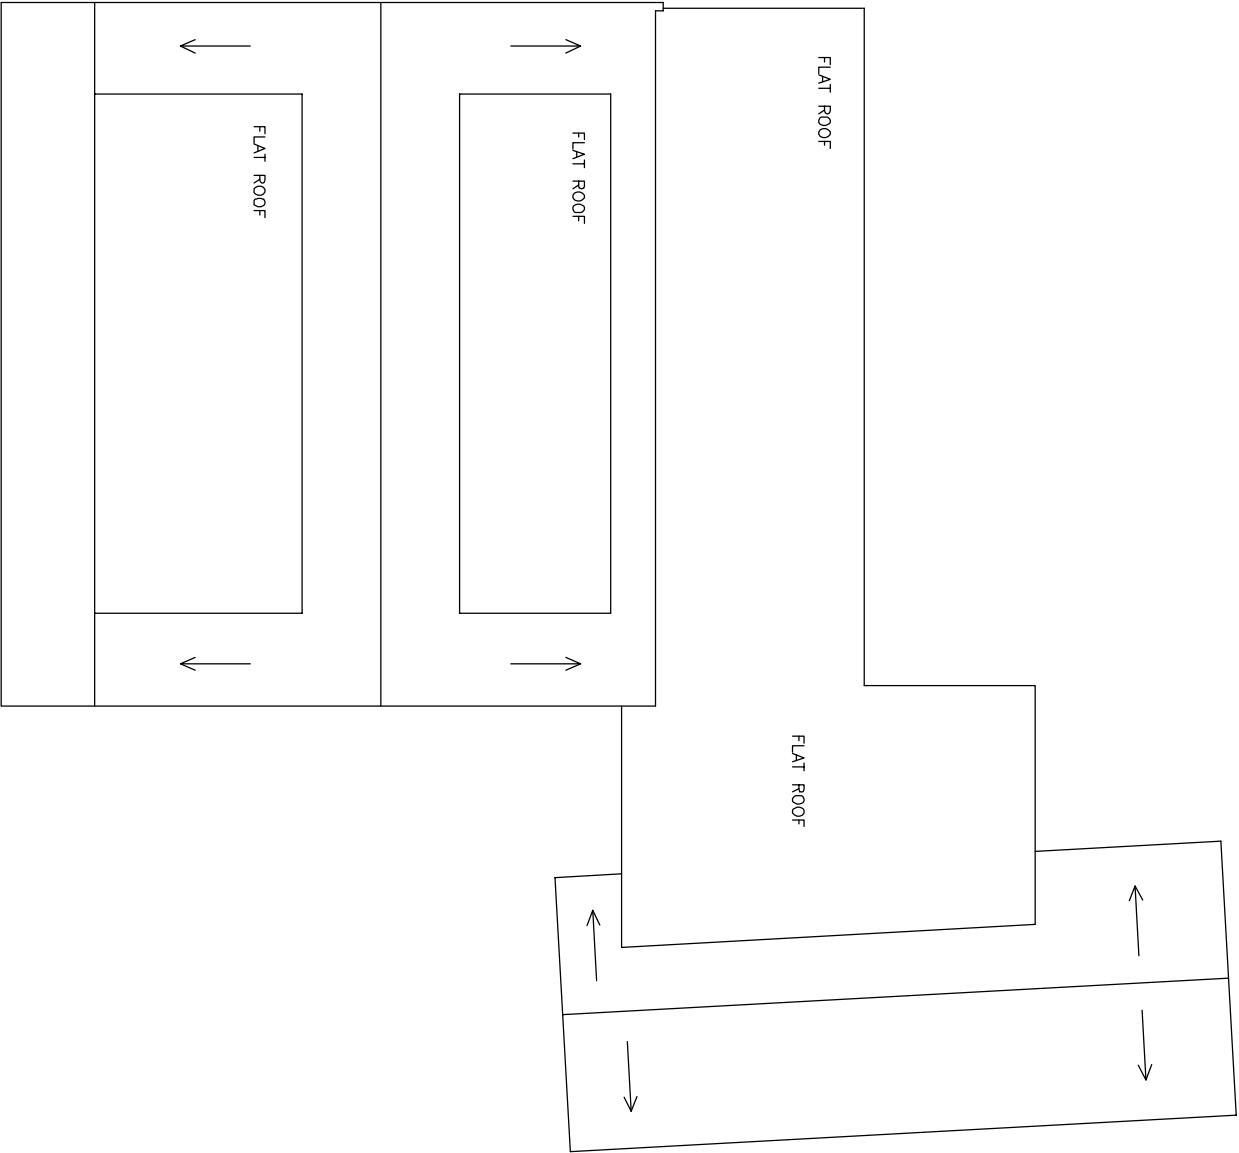

EXISTING ROOF PLAN

PROPOSED CONVERSION WORK		012345M	DRAWING NO. WL.008 DATE 9.4.25 SCALE 1:100
MR AND MRS WELLS	289 NINE MILE RIDE WOKINGHAM BERKS RG40 3NS		