




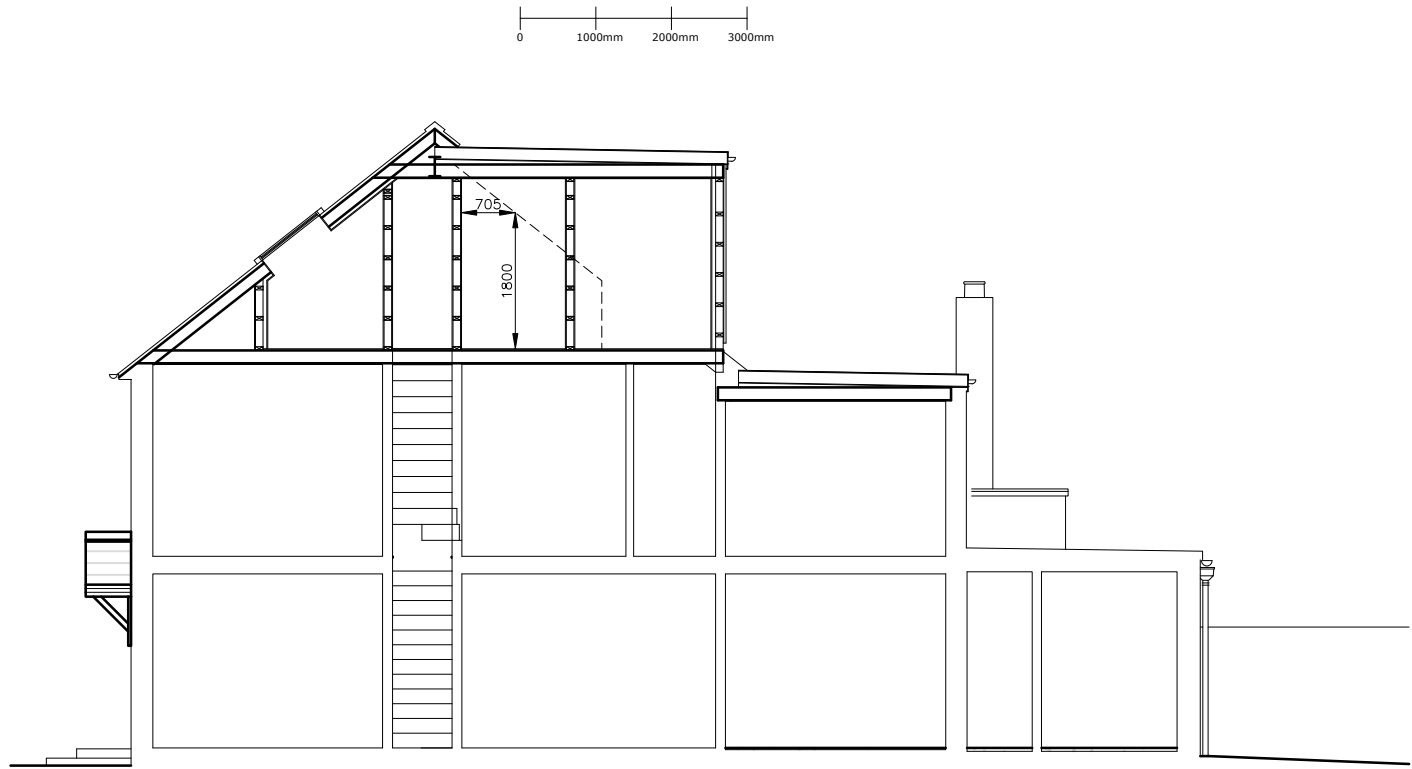


Proposed Full Section 1:100

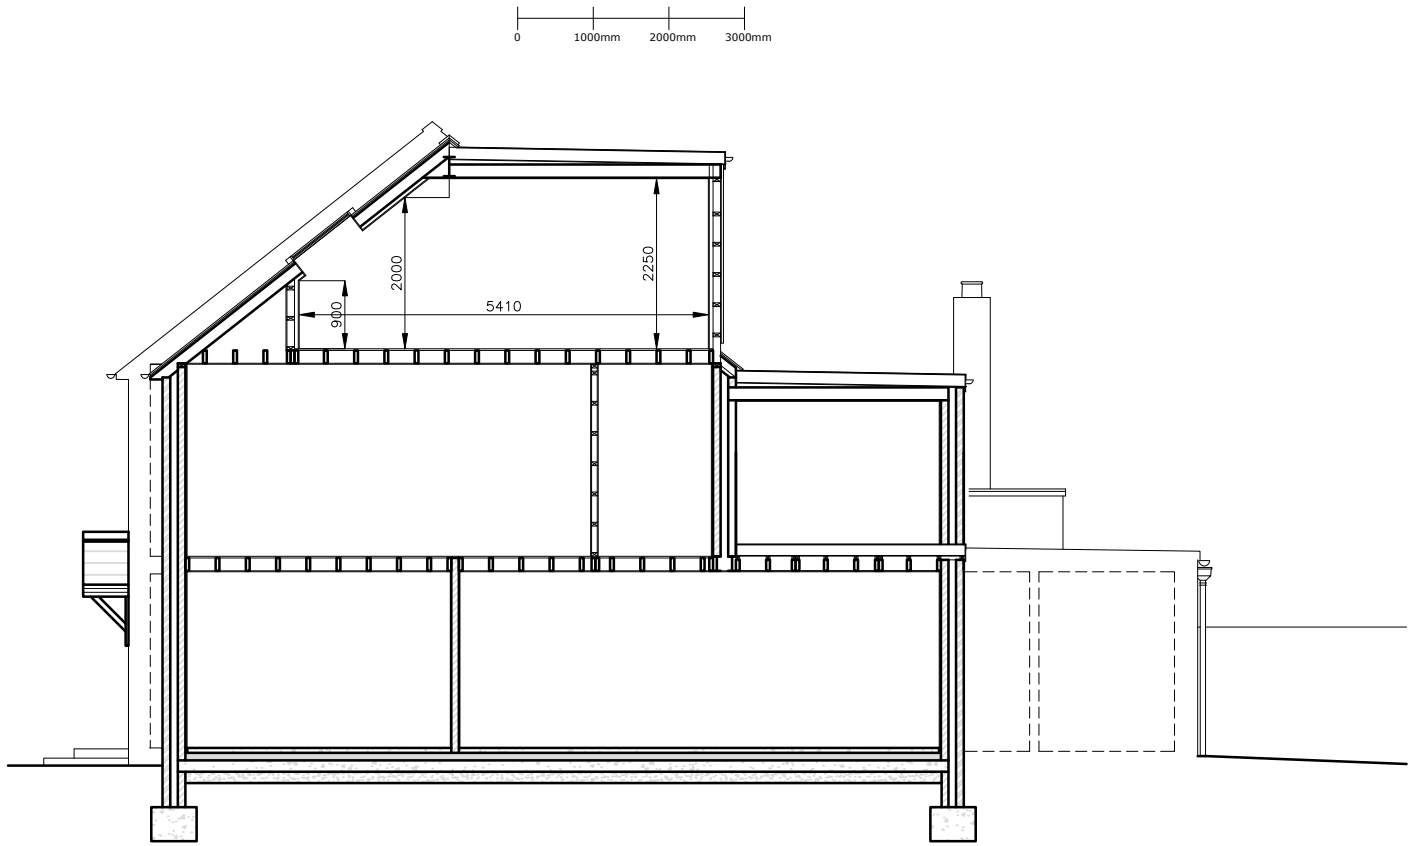

Proposed Side Extension Section 1:100

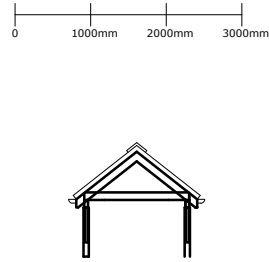

Proposed Porch Section 1:100

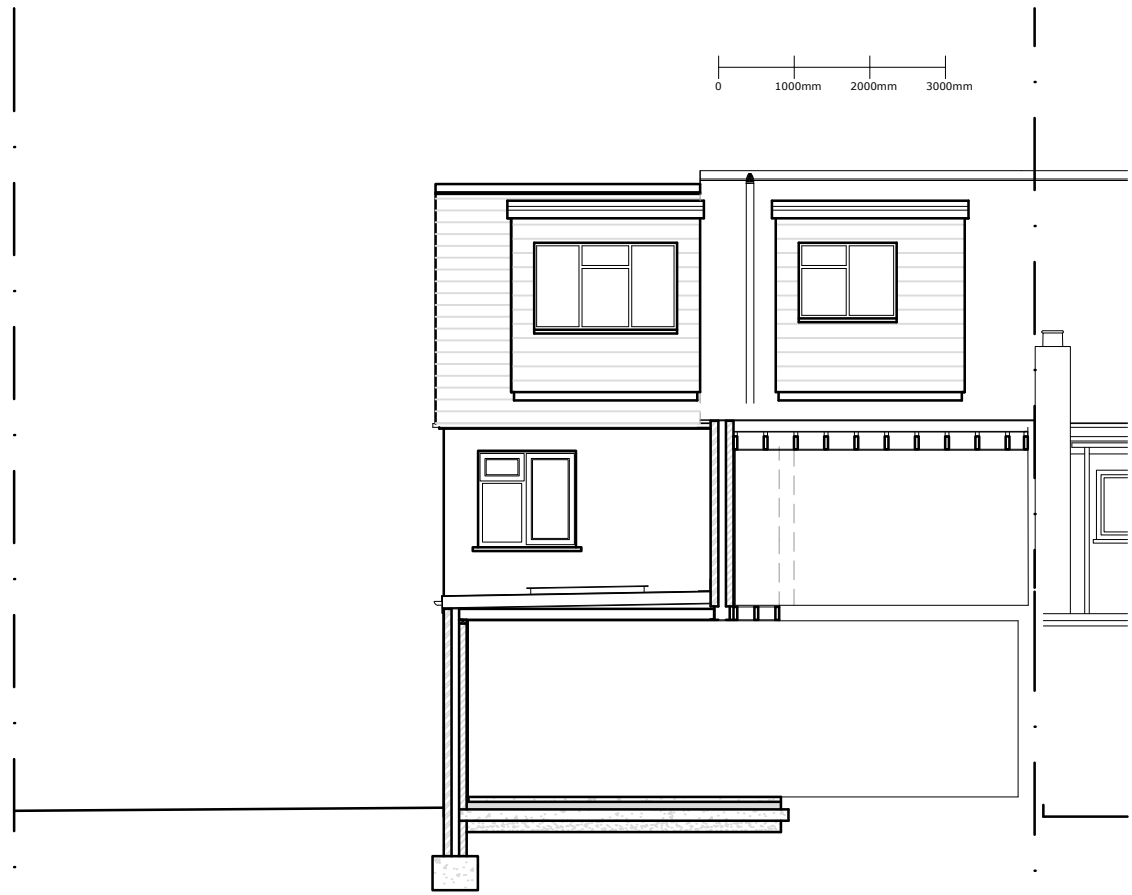

Proposed Rear Extensions Section 1:100



Proposed Side Elevation 1:100




Proposed Front Elevation 1:100




Proposed Rear Elevation 1:100




Proposed Side Elevation 1:100

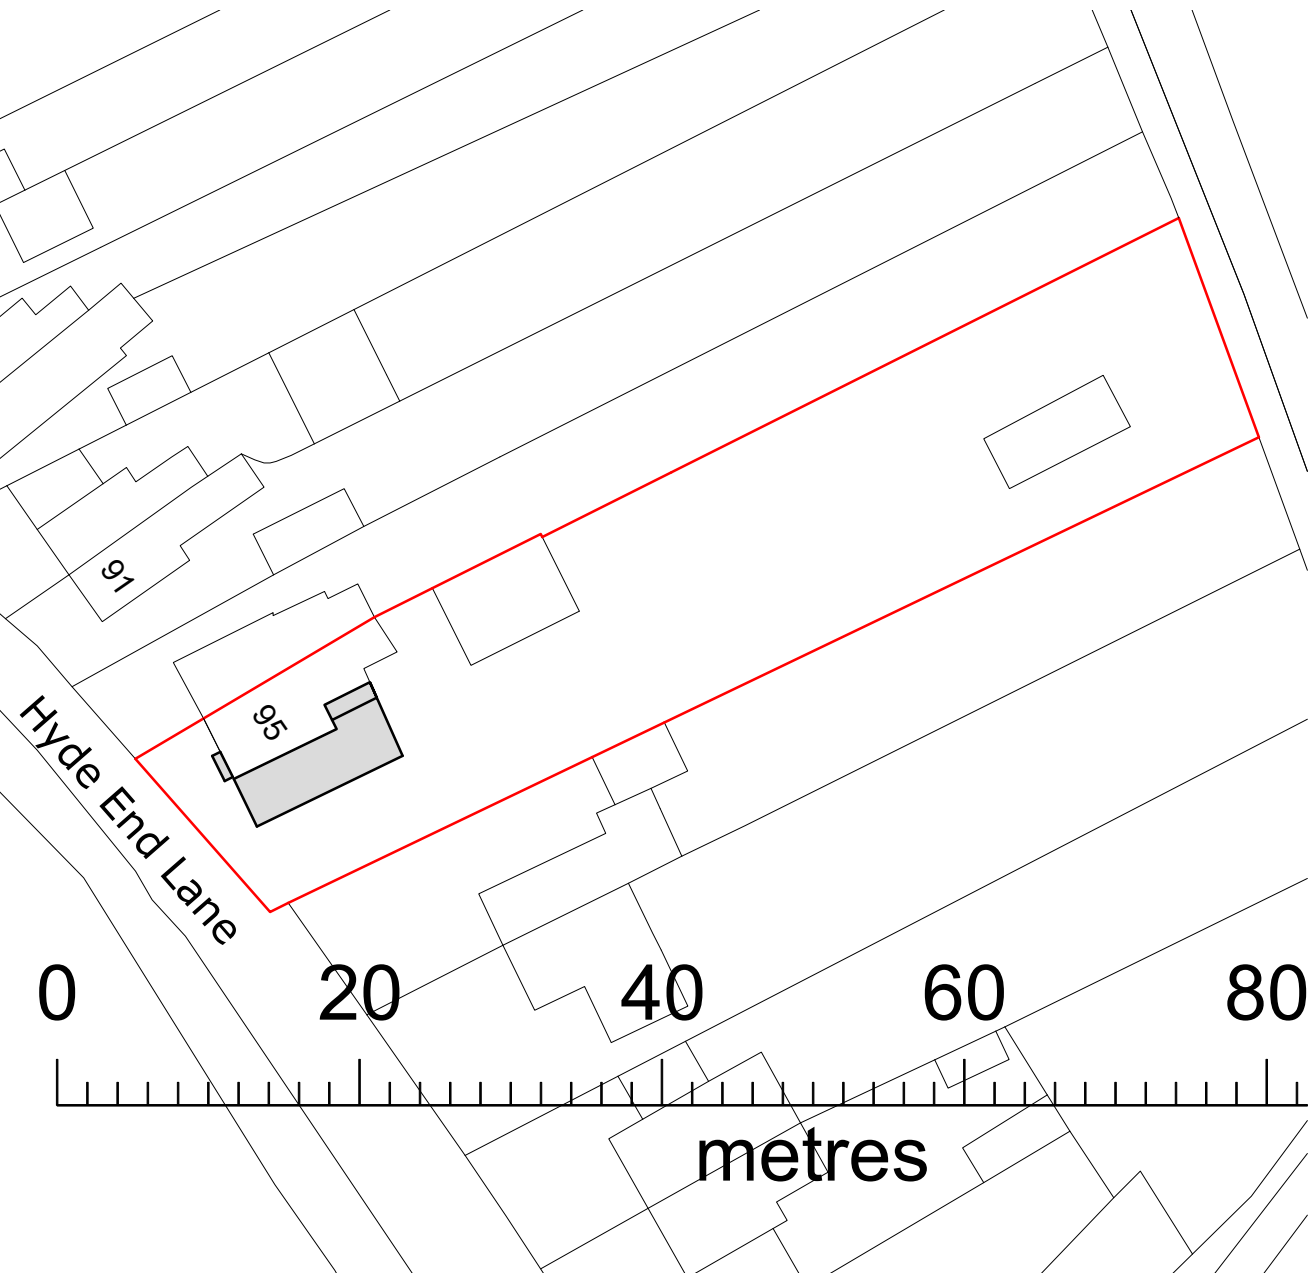


Block Plan 1:500 OS Licence no. AC0000806982

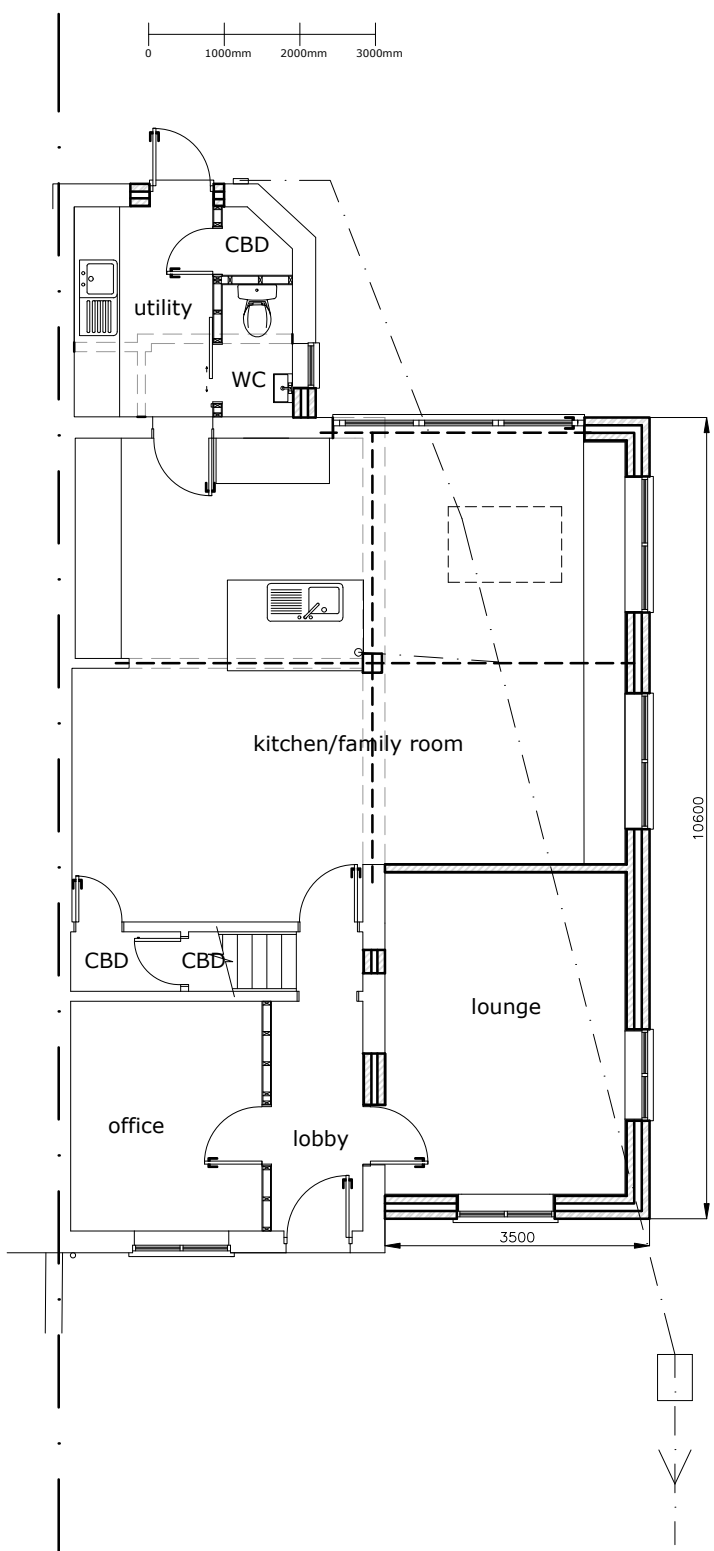


Proposed Ground Floor Plan 1:100

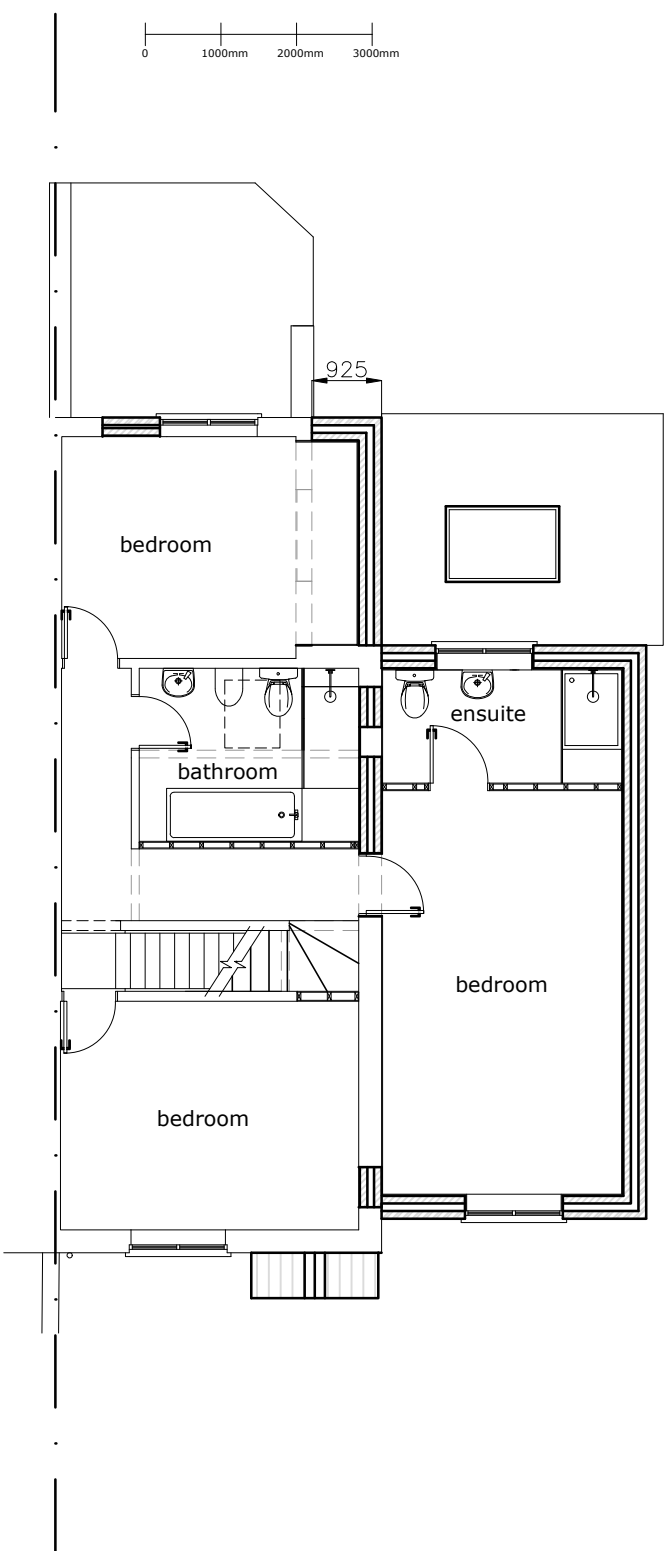

Proposed First Floor Plan 1:100

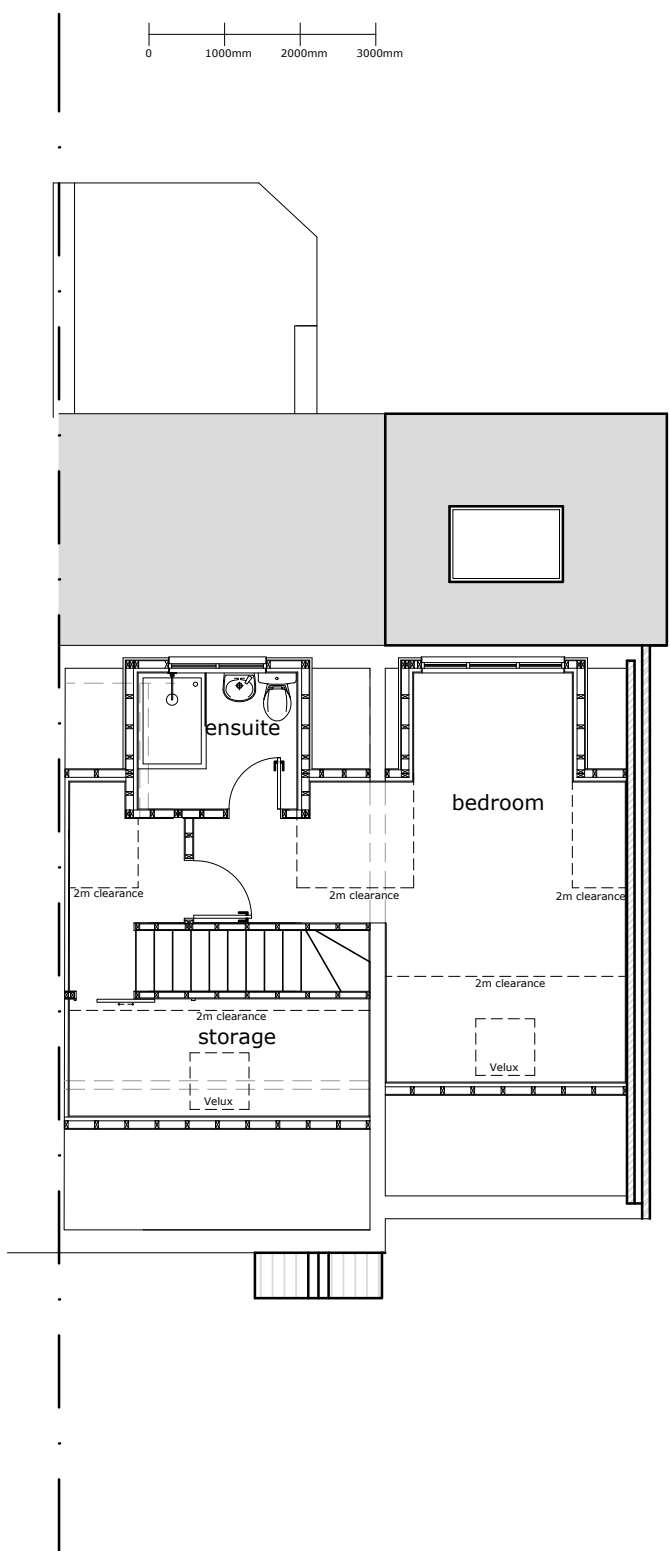

Proposed Loft Plan 1:100

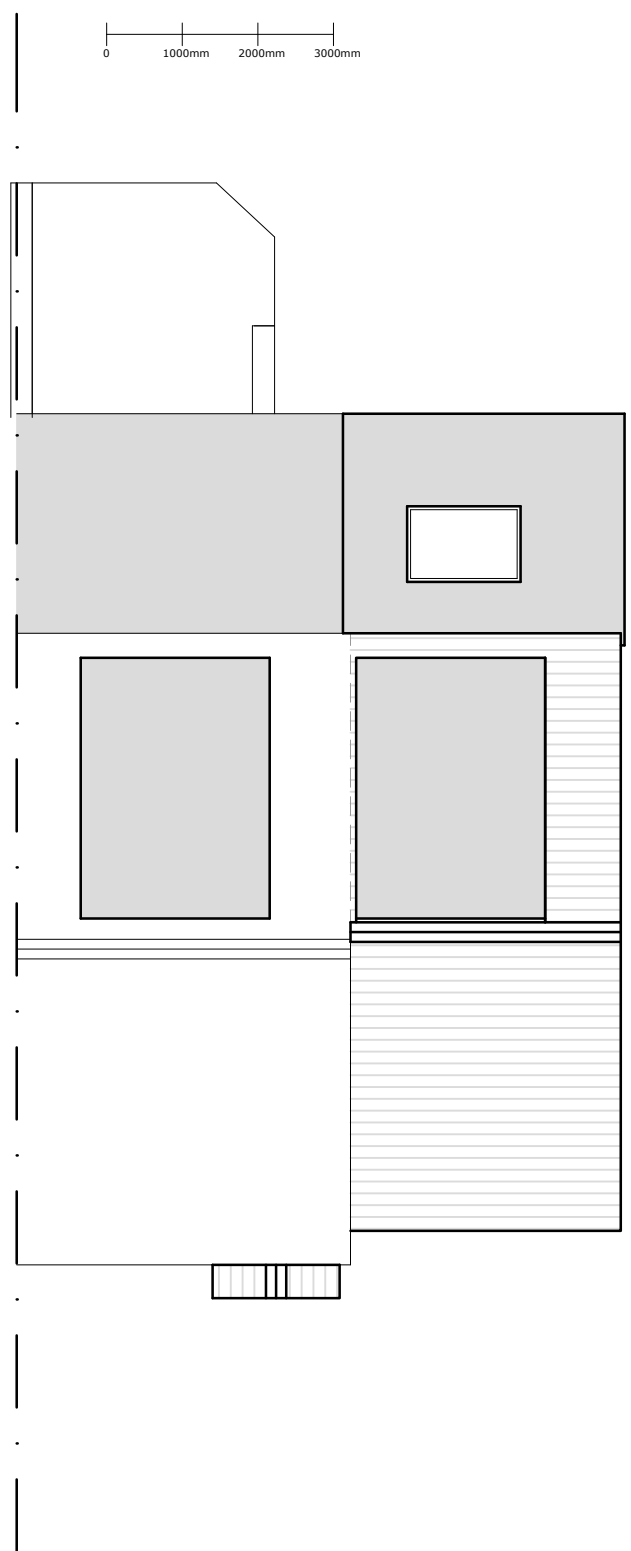

Proposed Roof Plan 1:100



Location Plan 1:1250 OS Licence no. AC0000806982

Rev.	Date	Revision	By
Client Darren Clayton			
Project Domestic Extension			
Title Proposed drawings			
95 Hyde End Lane Ryeish Green RG7 1ES			
Drawn	GT		Checked
Date	Sep 2025		1:500 Scale 1:100, 1:1250 (At A1)
Drawing No.			Revision
2025RG2			A