



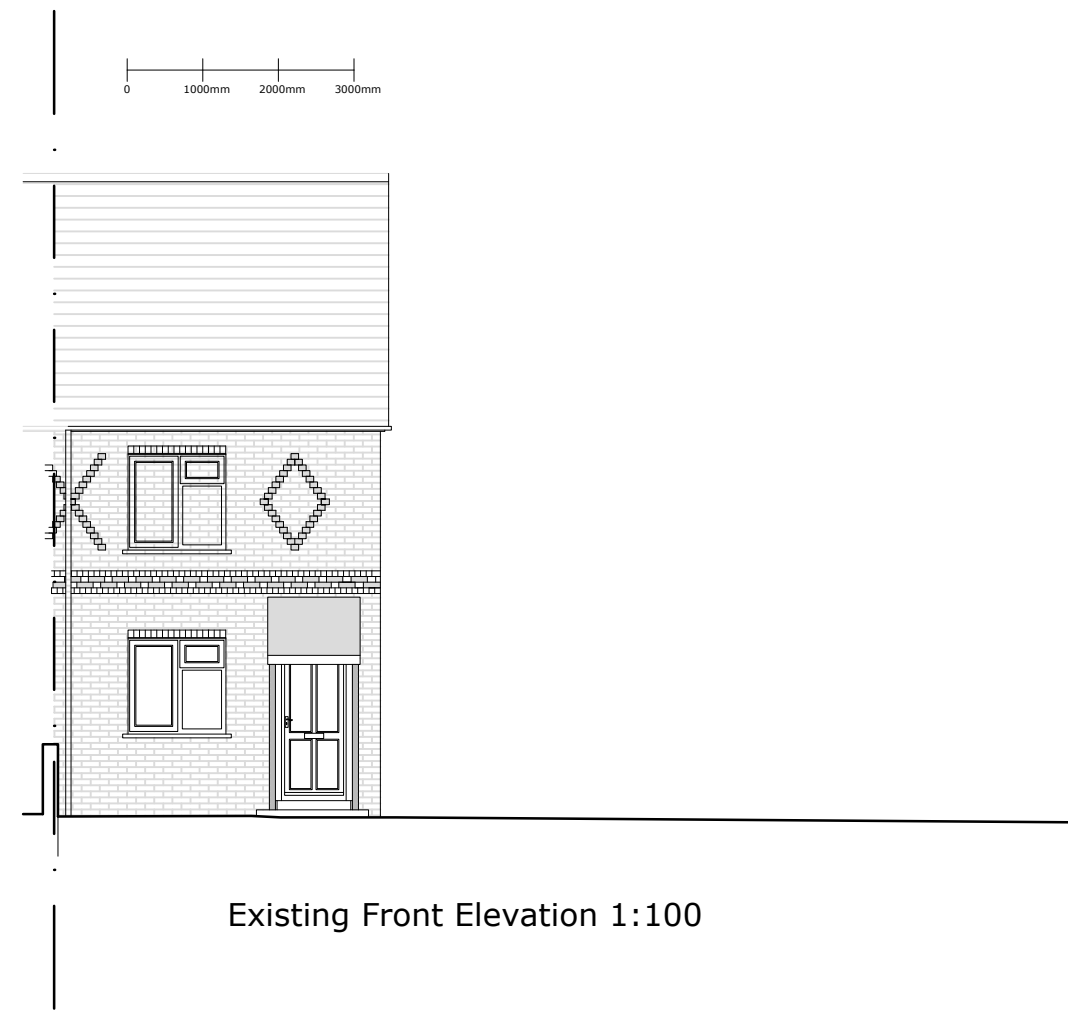


Existing Front Elevation 1:100

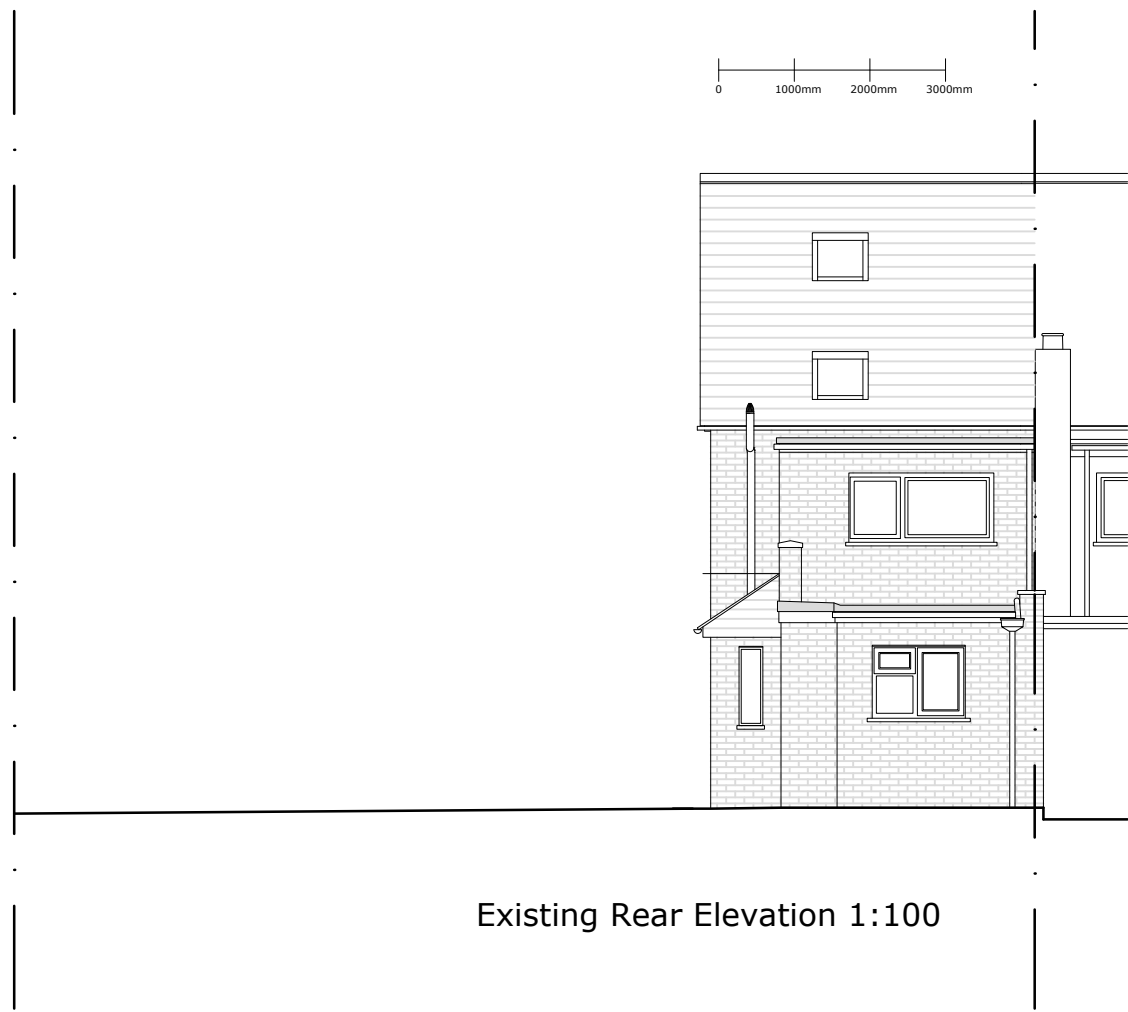


Existing Rear Elevation 1:100




Existing Side Elevation 1:100

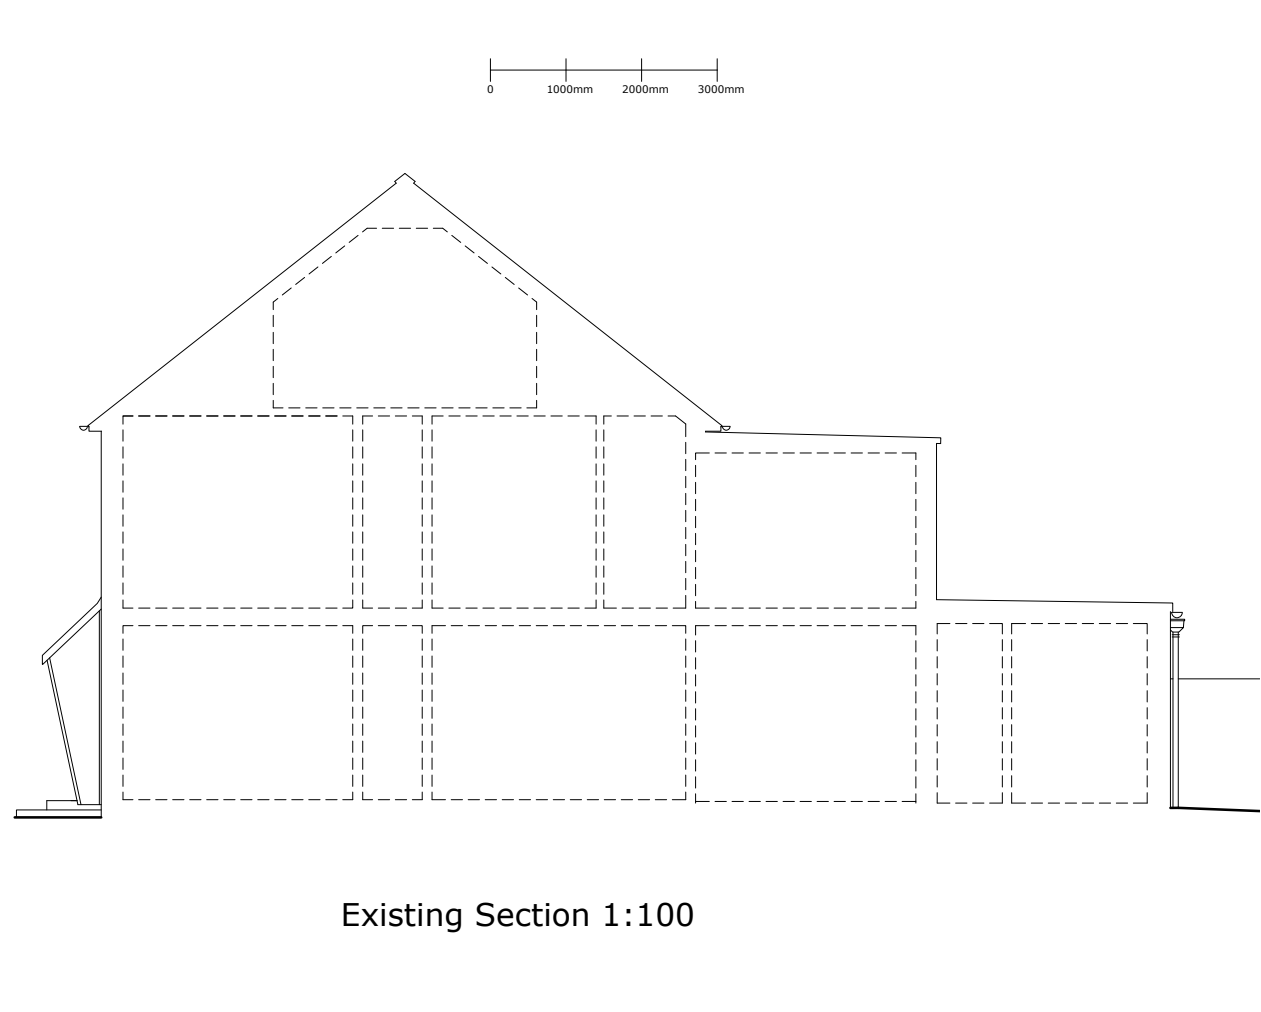


Existing Section 1:100

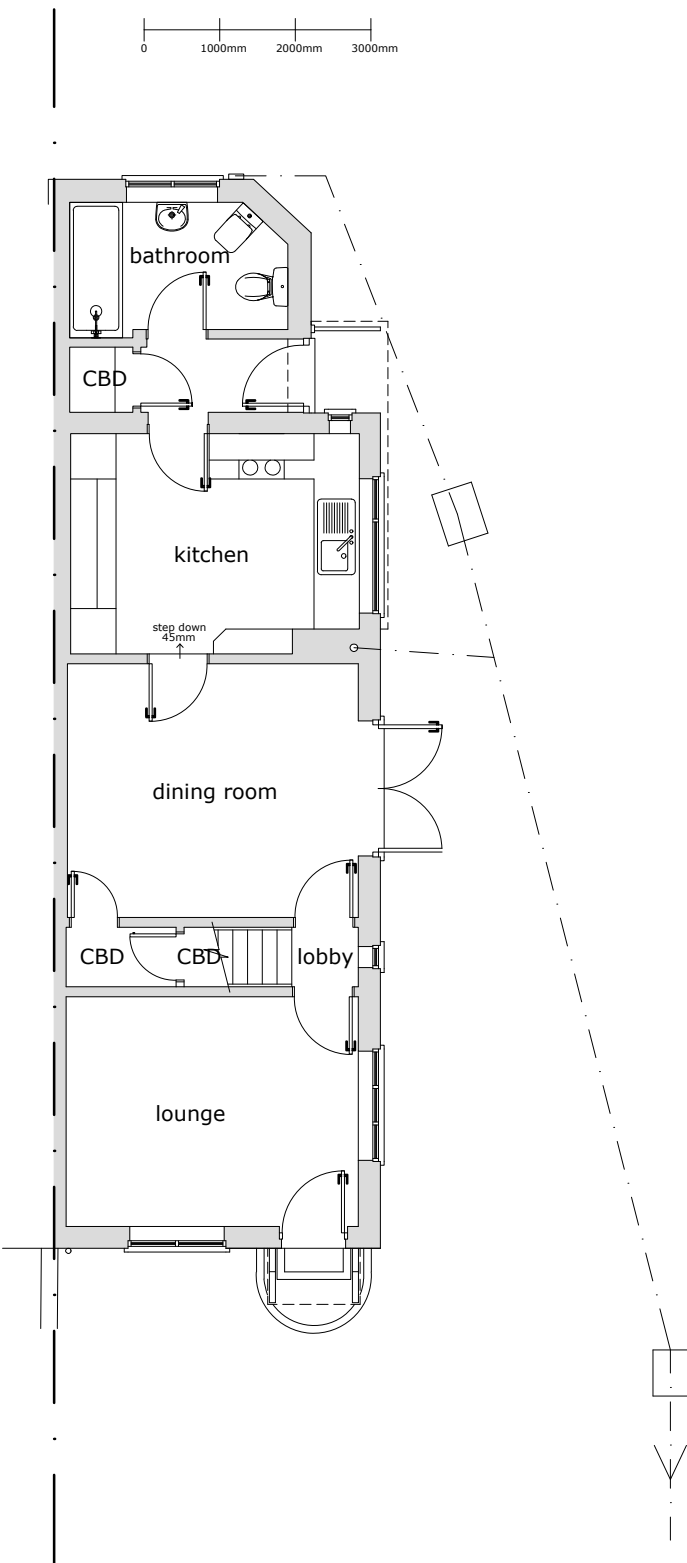


Existing Ground Floor Plan 1:100

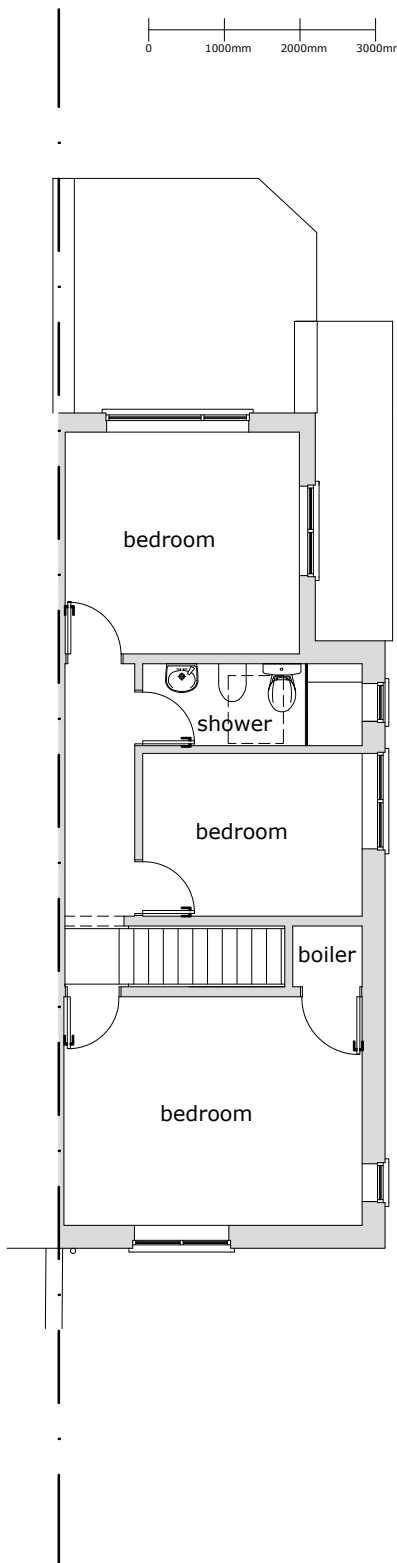

Existing First Floor Plan 1:100

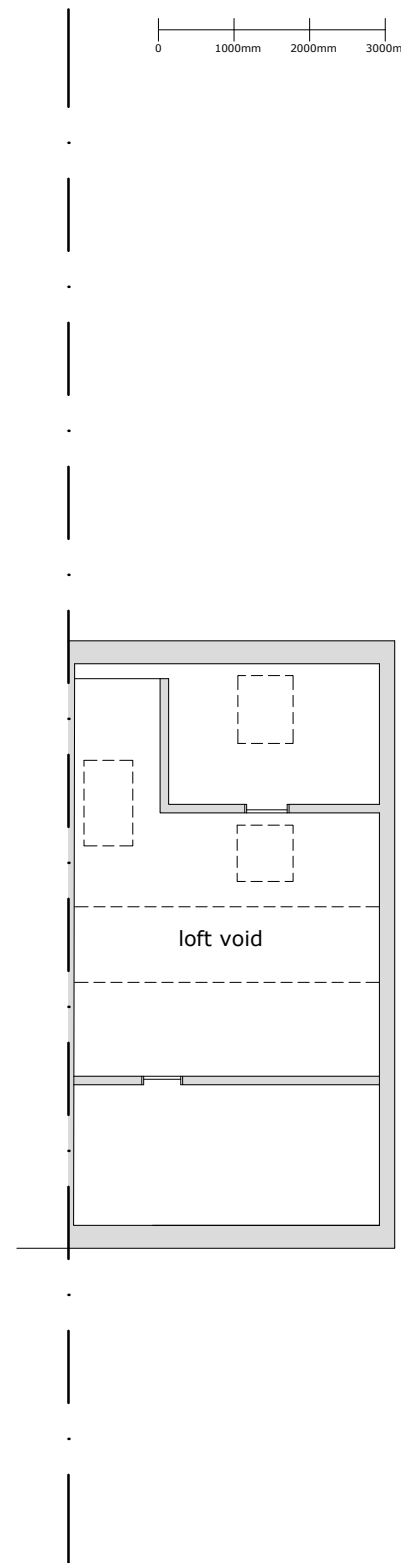


Existing Loft Plan 1:100

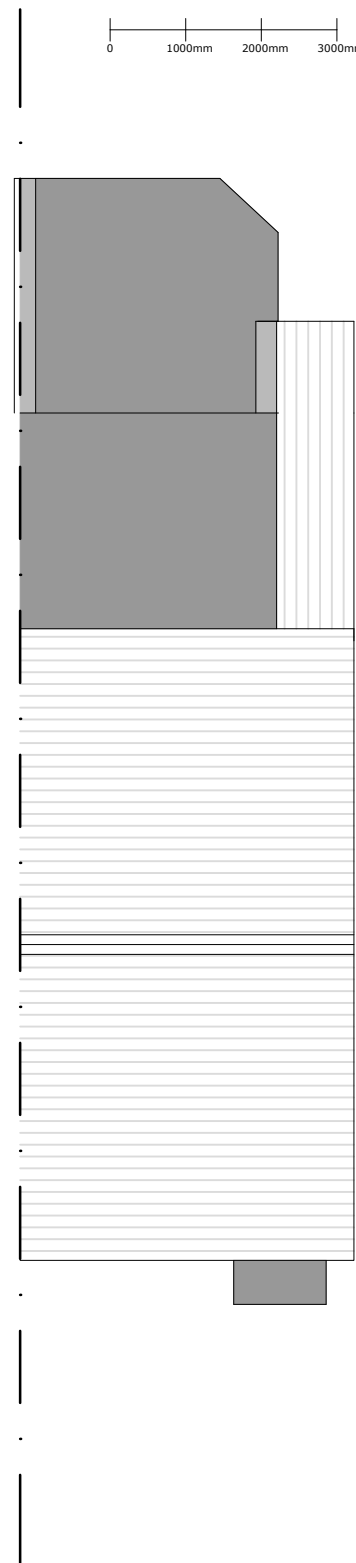

Existing Roof Plan 1:100



Location Plan 1:1250 OS Licence no. AC0000806982

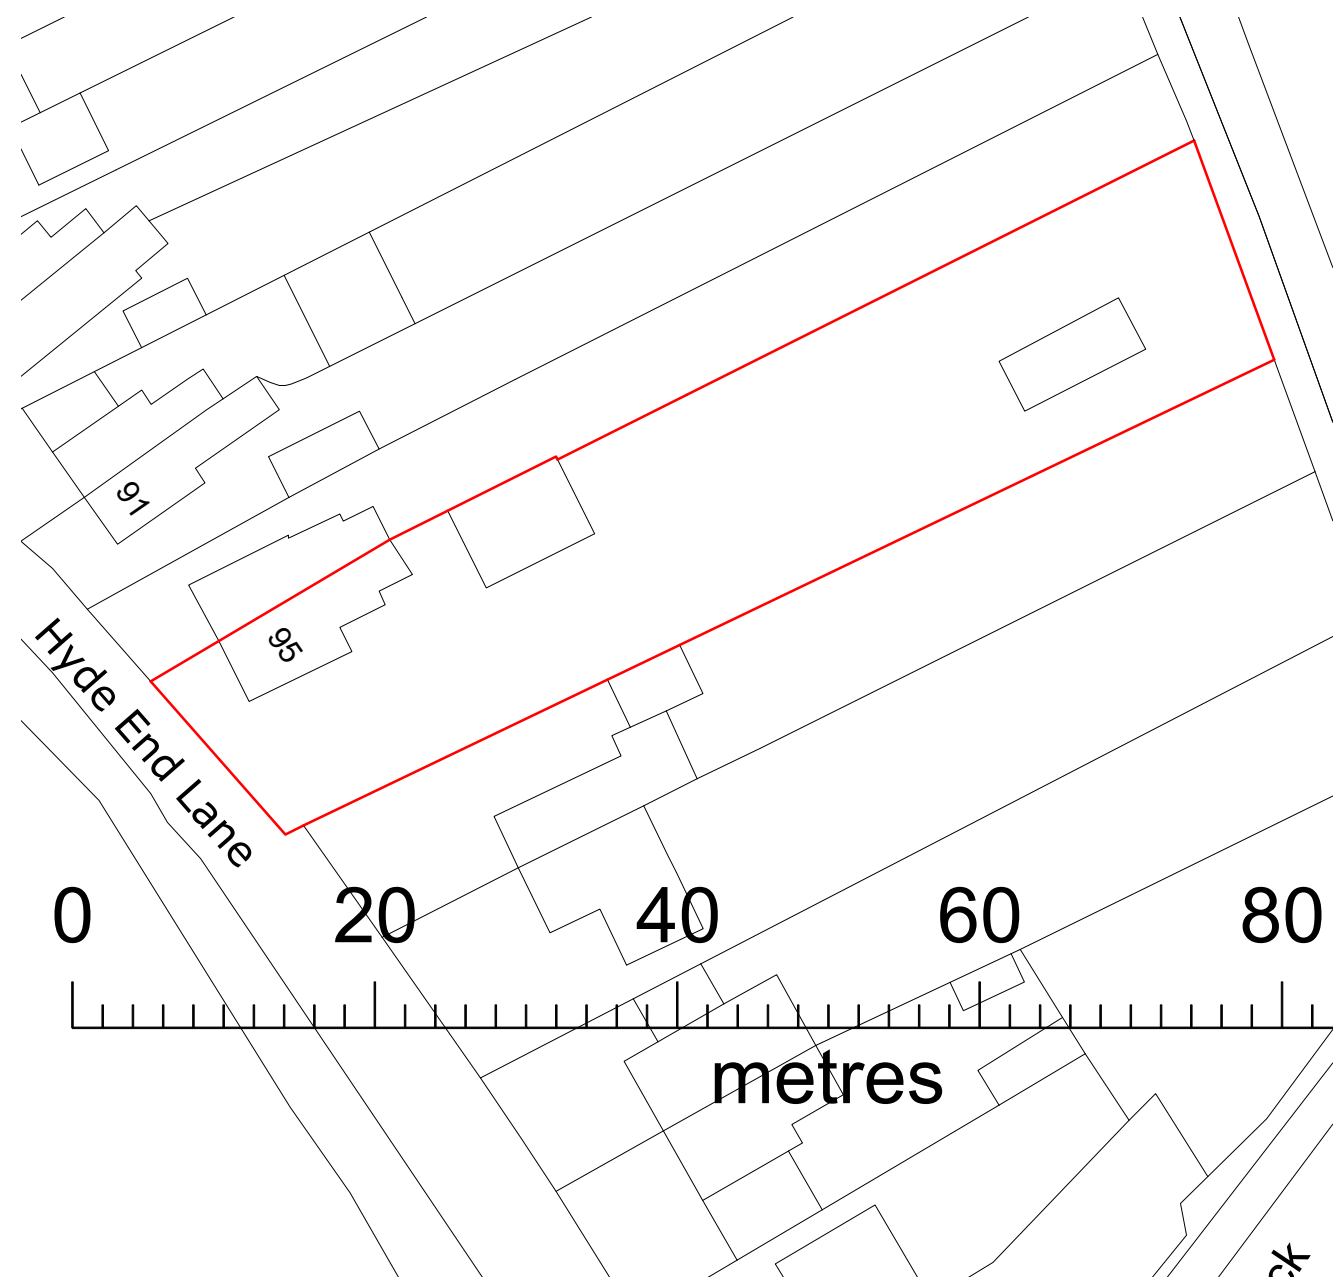

Block Plan 1:500 OS Licence no. AC0000806982

Rev.	Date	Revision	By
Client Darren Clayton			
Project Domestic Extension			
Title Existing drawings			
95 Hyde End Lane Ryeish Green RG7 1ES			
Drawn	GT	Checked	
Date	Sep 2025	1:500 Scale 1:100, 1:1250 (At A1)	
Drawing No.			Revision
2025RG1			A