





PROPOSED SOUTH ELEVATION

SCALE 1 : 100

 

Scale Bar 1 : 100

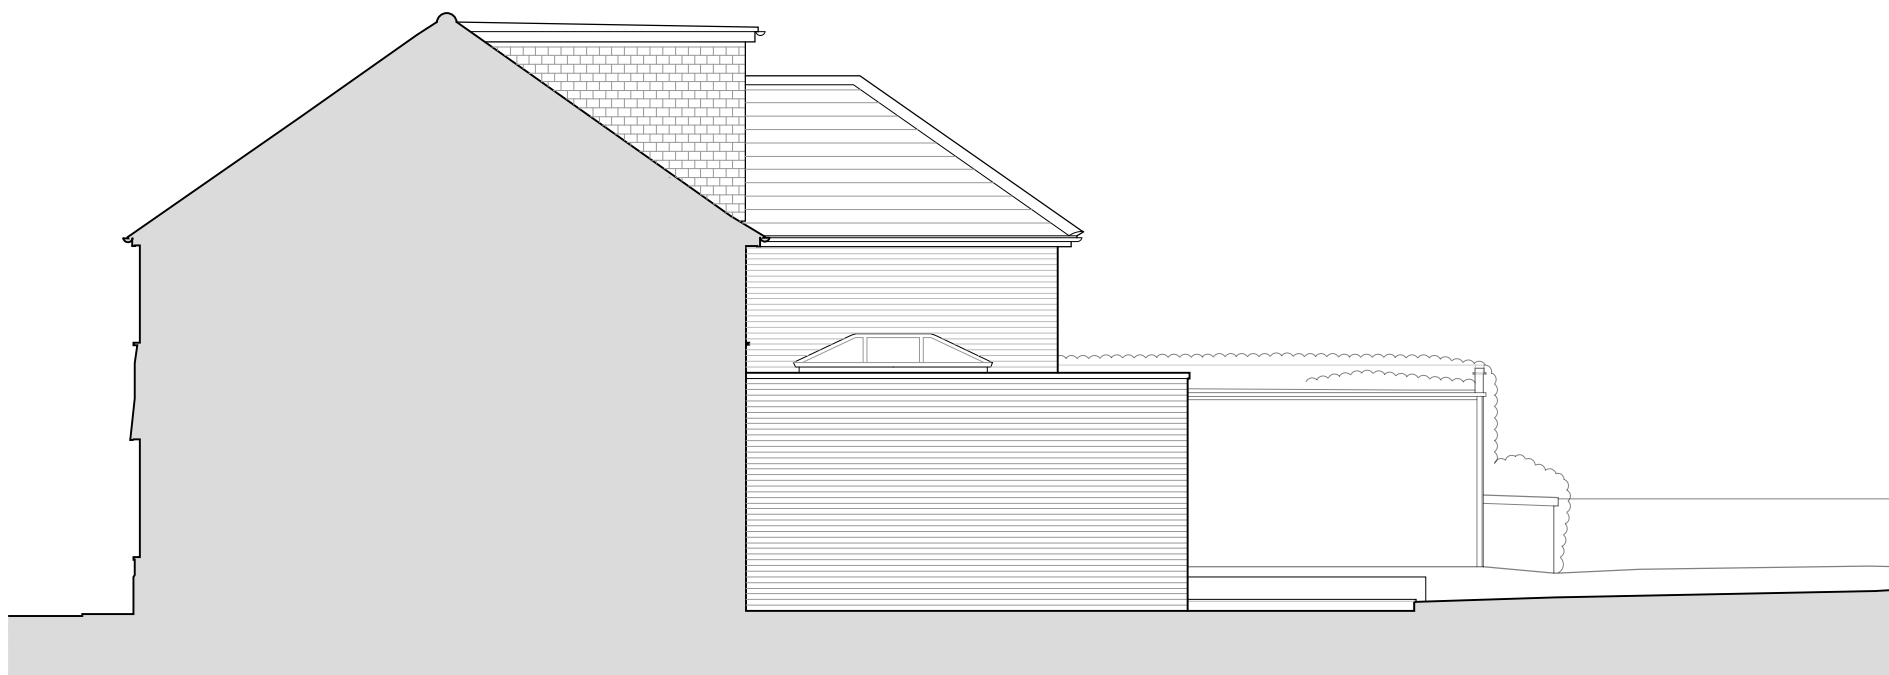


PROPOSED EAST ELEVATION

SCALE 1 : 100




PROPOSED NORTH ELEVATION

SCALE 1 : 100

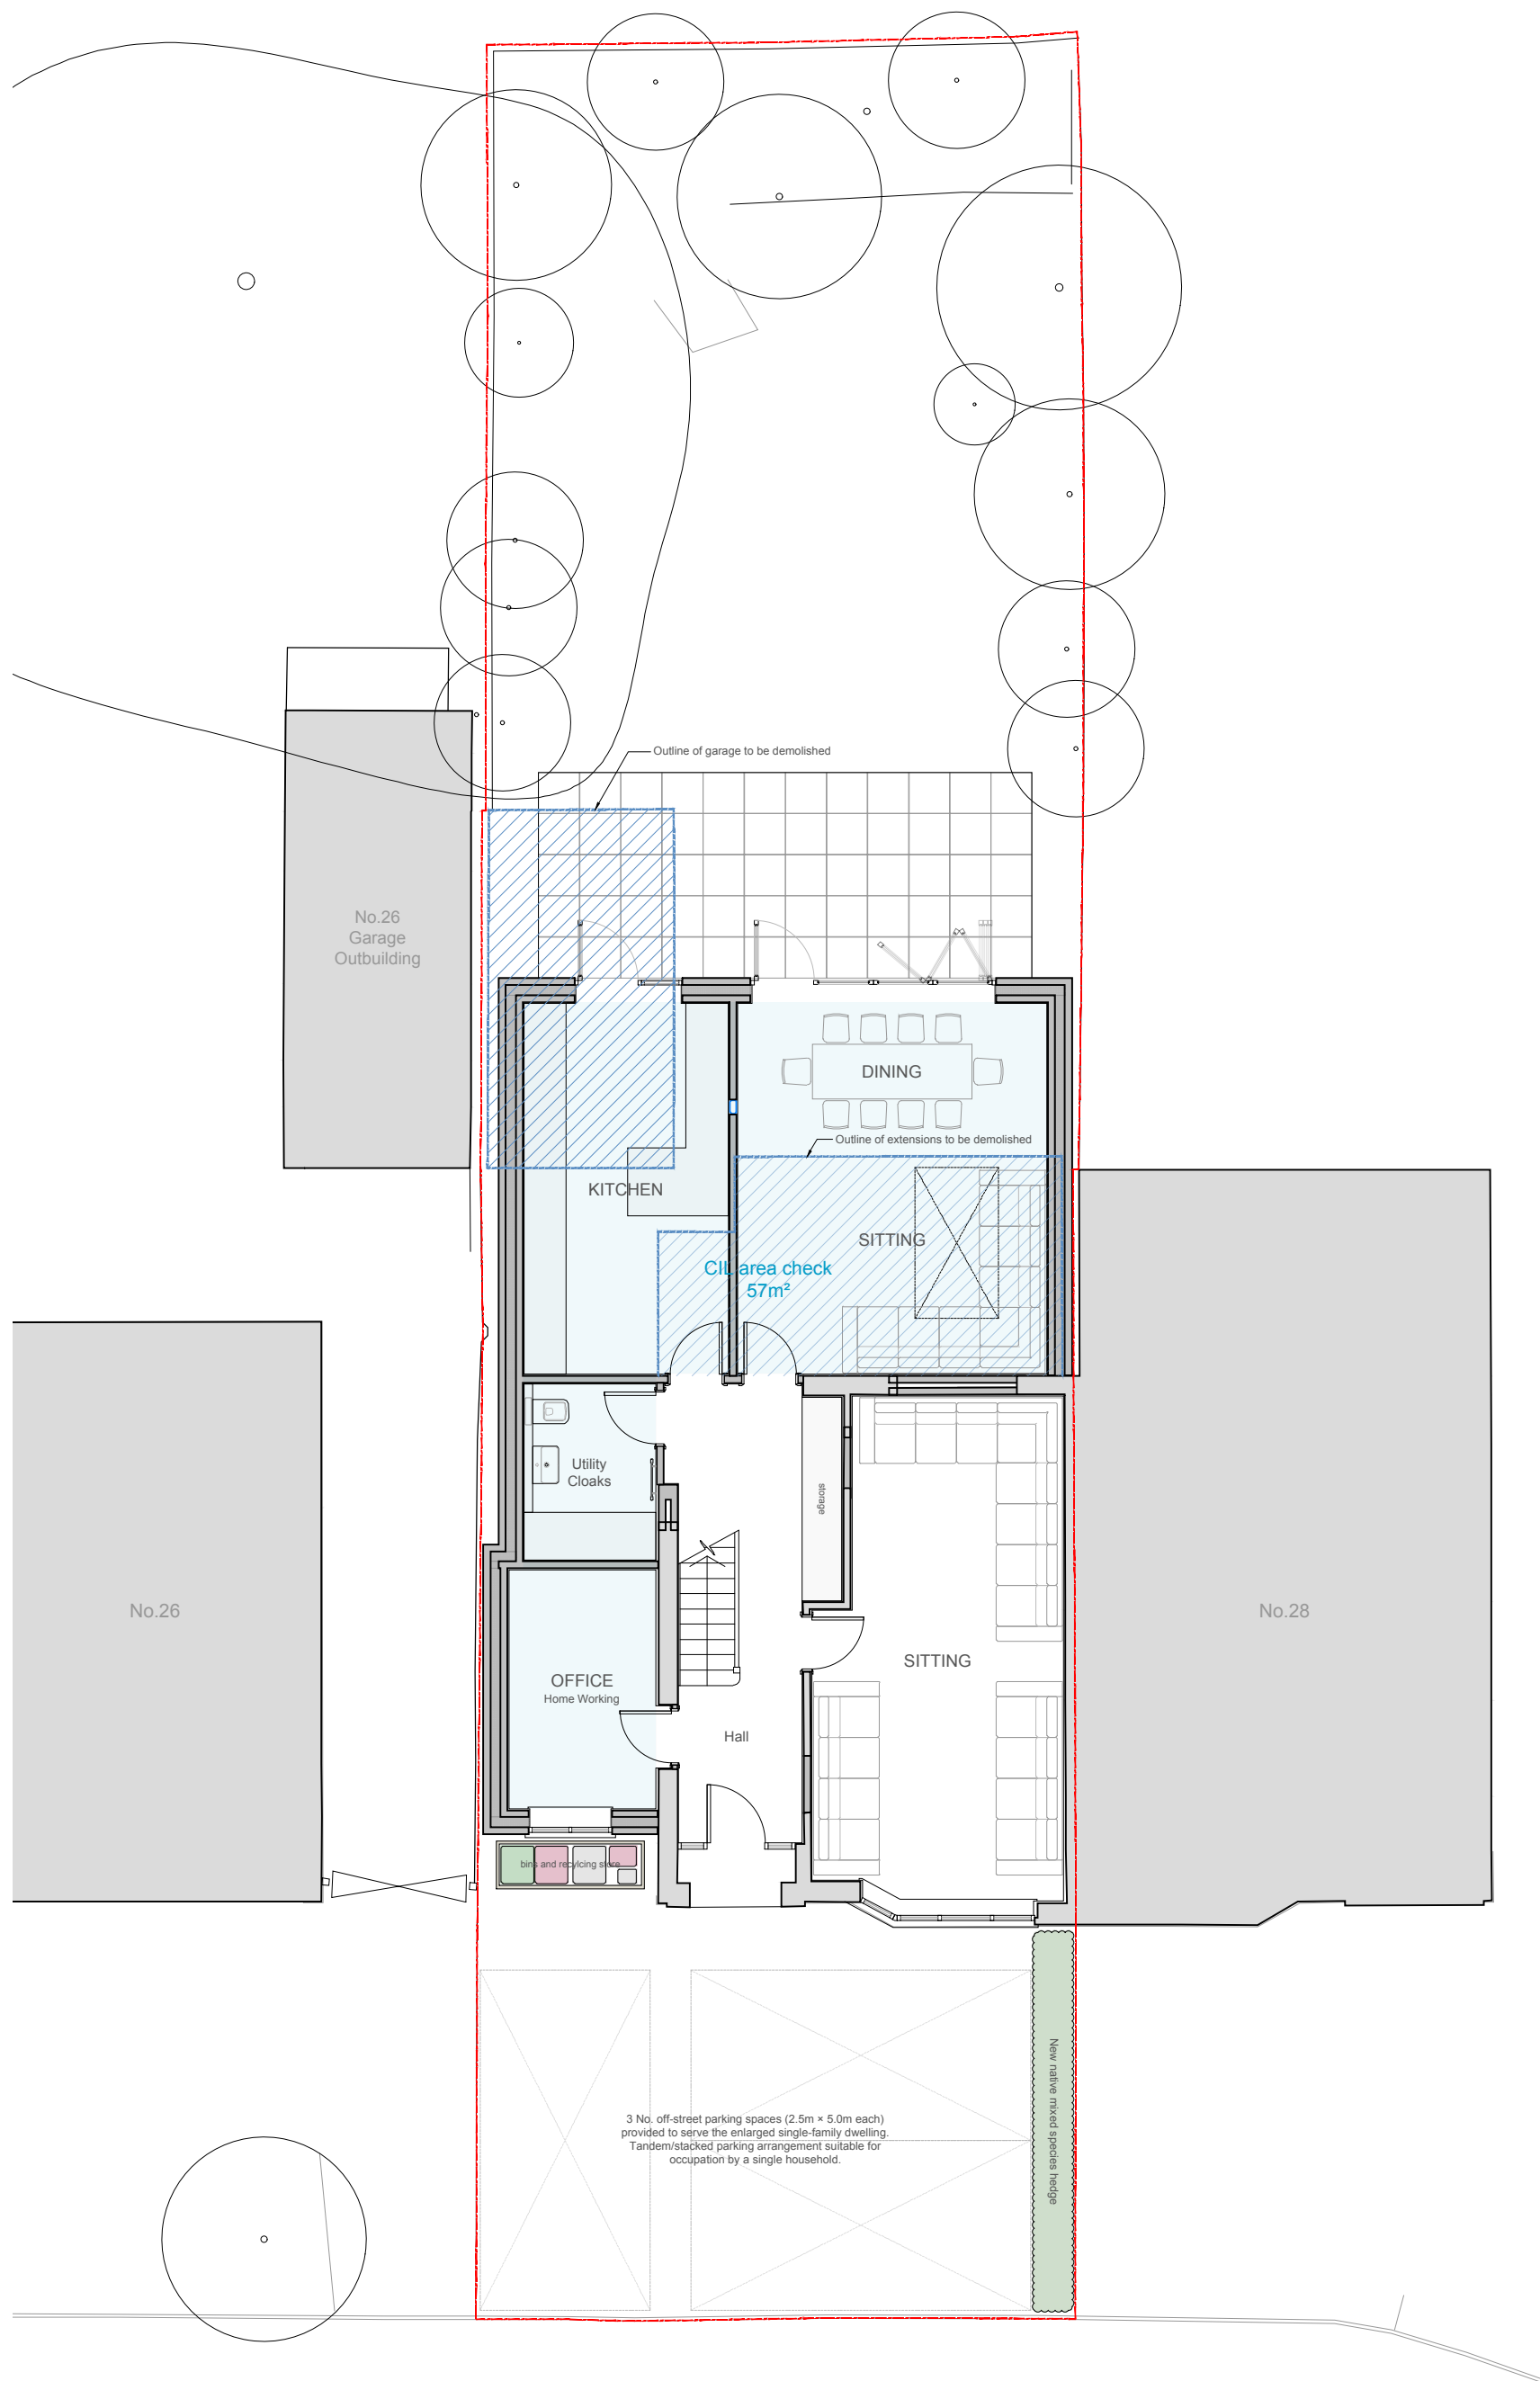


PROPOSED GROUND FLOOR

SCALE 1 : 100

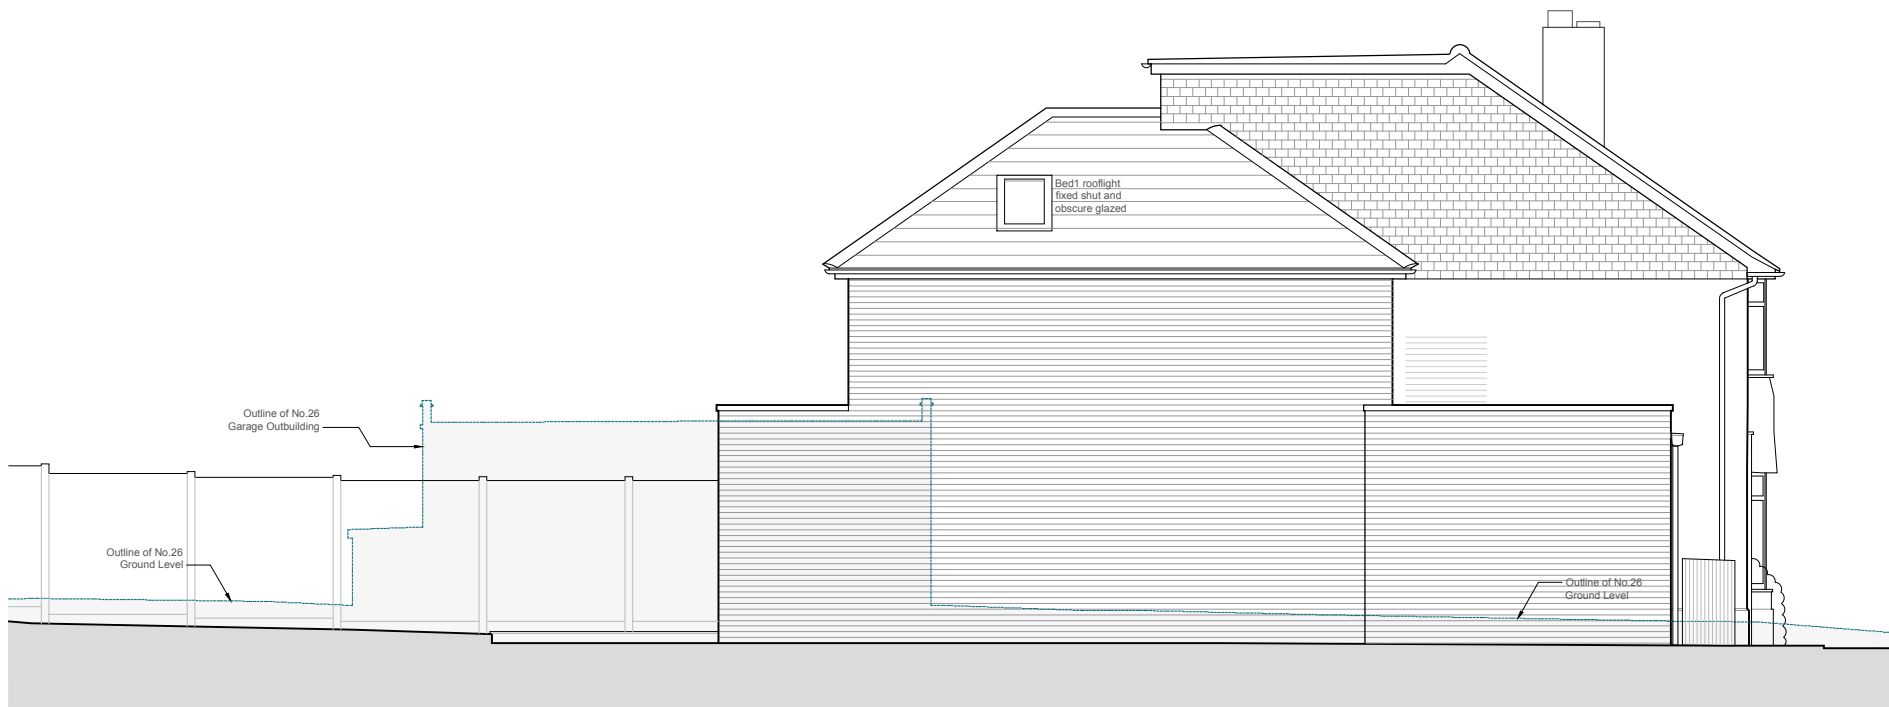


PROPOSED WEST ELEVATION

SCALE 1 : 100


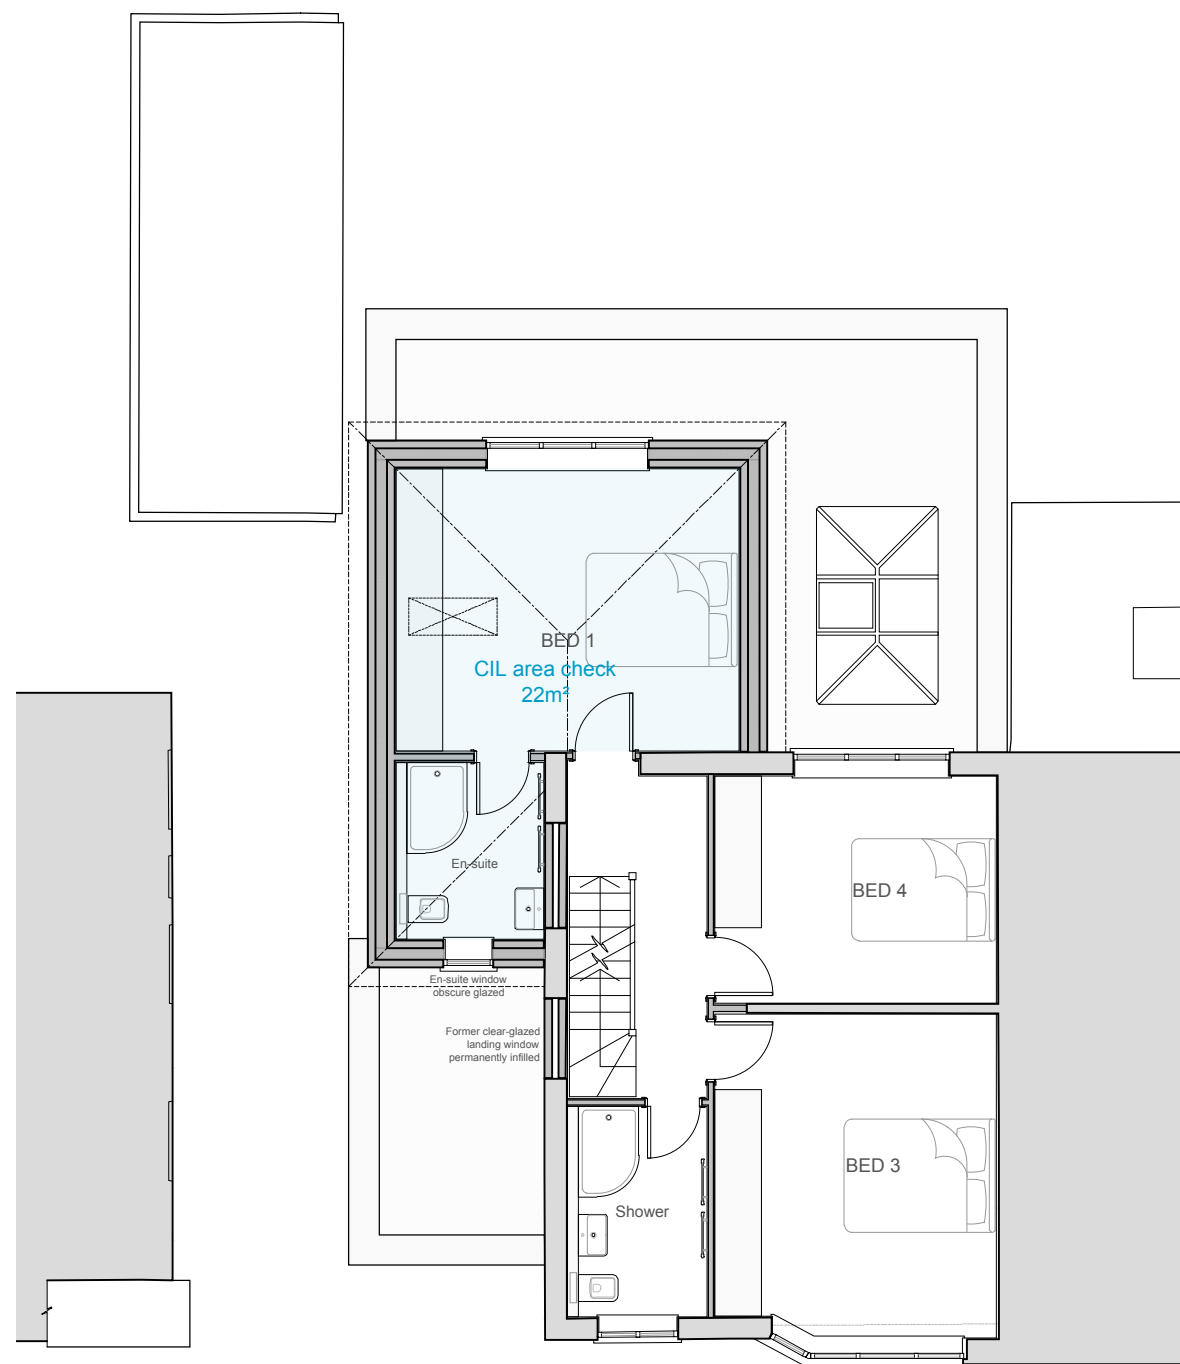


PROPOSED FIRST FLOOR

SCALE 1 : 100

 


Scale Bar 1 : 100

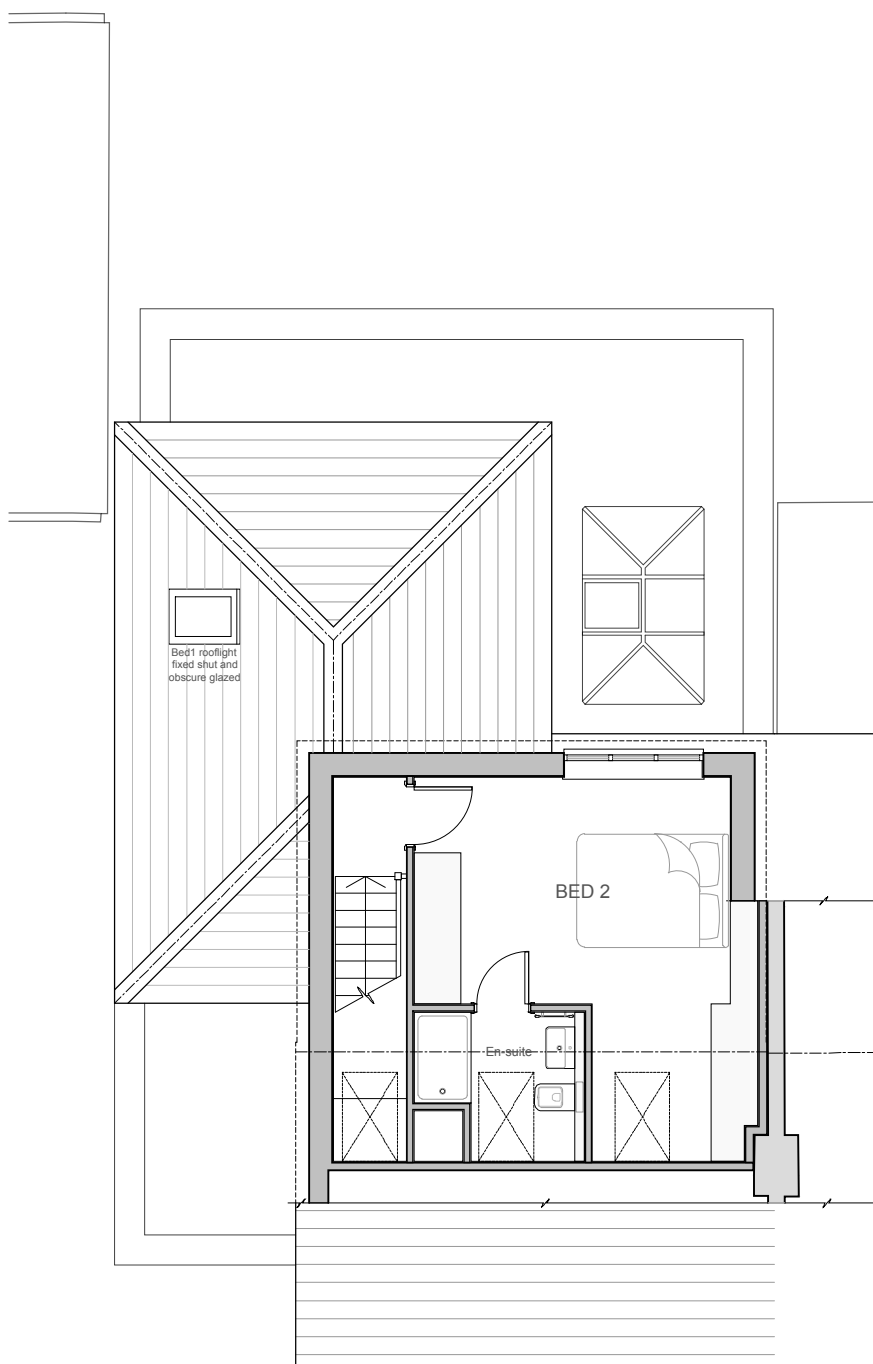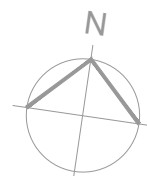

PROPOSED SECOND FLOOR

SCALE 1 : 100

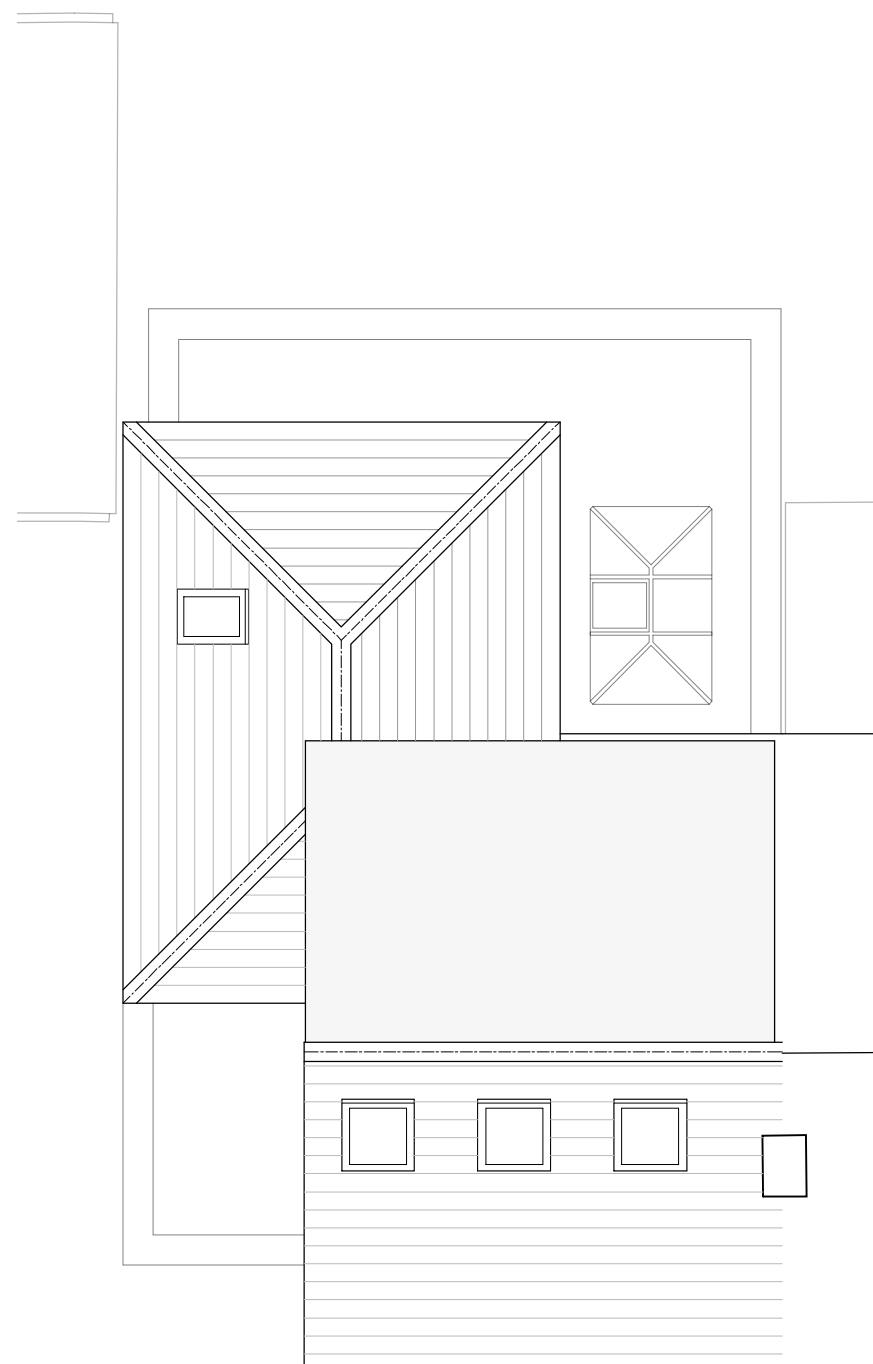

PROPOSED ROOF PLAN

SCALE 1 : 100

#### NOTES

© SpaceOffice - THIS DRAWING AND DESIGN REMAINS THE COPYRIGHT AND INTELLECTUAL PROPERTY OF OF SPACE OFFICE LIMITED ( SpaceOffice ) AND SHALL NOT BE COPIED IN ANY FORMAT WITHOUT APPROVAL.

THIS DRAWING IS TO BE READ IN CONJUNCTION WITH ALL OTHER DRAWINGS AND DOCUMENTS PROVIDED. THE CONTRACTOR MUST CHECK ALL DIMENSIONS ON SITE BEFORE PLACING ORDERS FOR MATERIALS OR SHOP FABRICATIONS OR COMMENCING WORKS ON SITE. ANY DISCREPANCIES SHOULD BE NOTIFIED BEFORE PROCEEDING.

THIS DRAWING MUST BE PRINTED IN COLOUR FOR FULL CLARITY.

Rev B 06.08.26 Side extension set back 1m. Bed1 rooflight fixed shut and obscure glazed. Ref: Case Officer email 04.08.26



email: mail@spaceoffice.com mobile: 07974 707832

Client:  
MR NABEEL MAHMOOD

Project:  
EXTENSIONS AND ALRTERATIONS

Location:  
27 MOOR COPSE CLOSE  
EARLEY, READING RG6 7NA

Drawing Title:  
PROPOSED PLANS & ELEVATIONS

Date: JUN 2026 Sheet Size: A1 Drawn: MC

Drawing No: P2604-23 Revision: B