

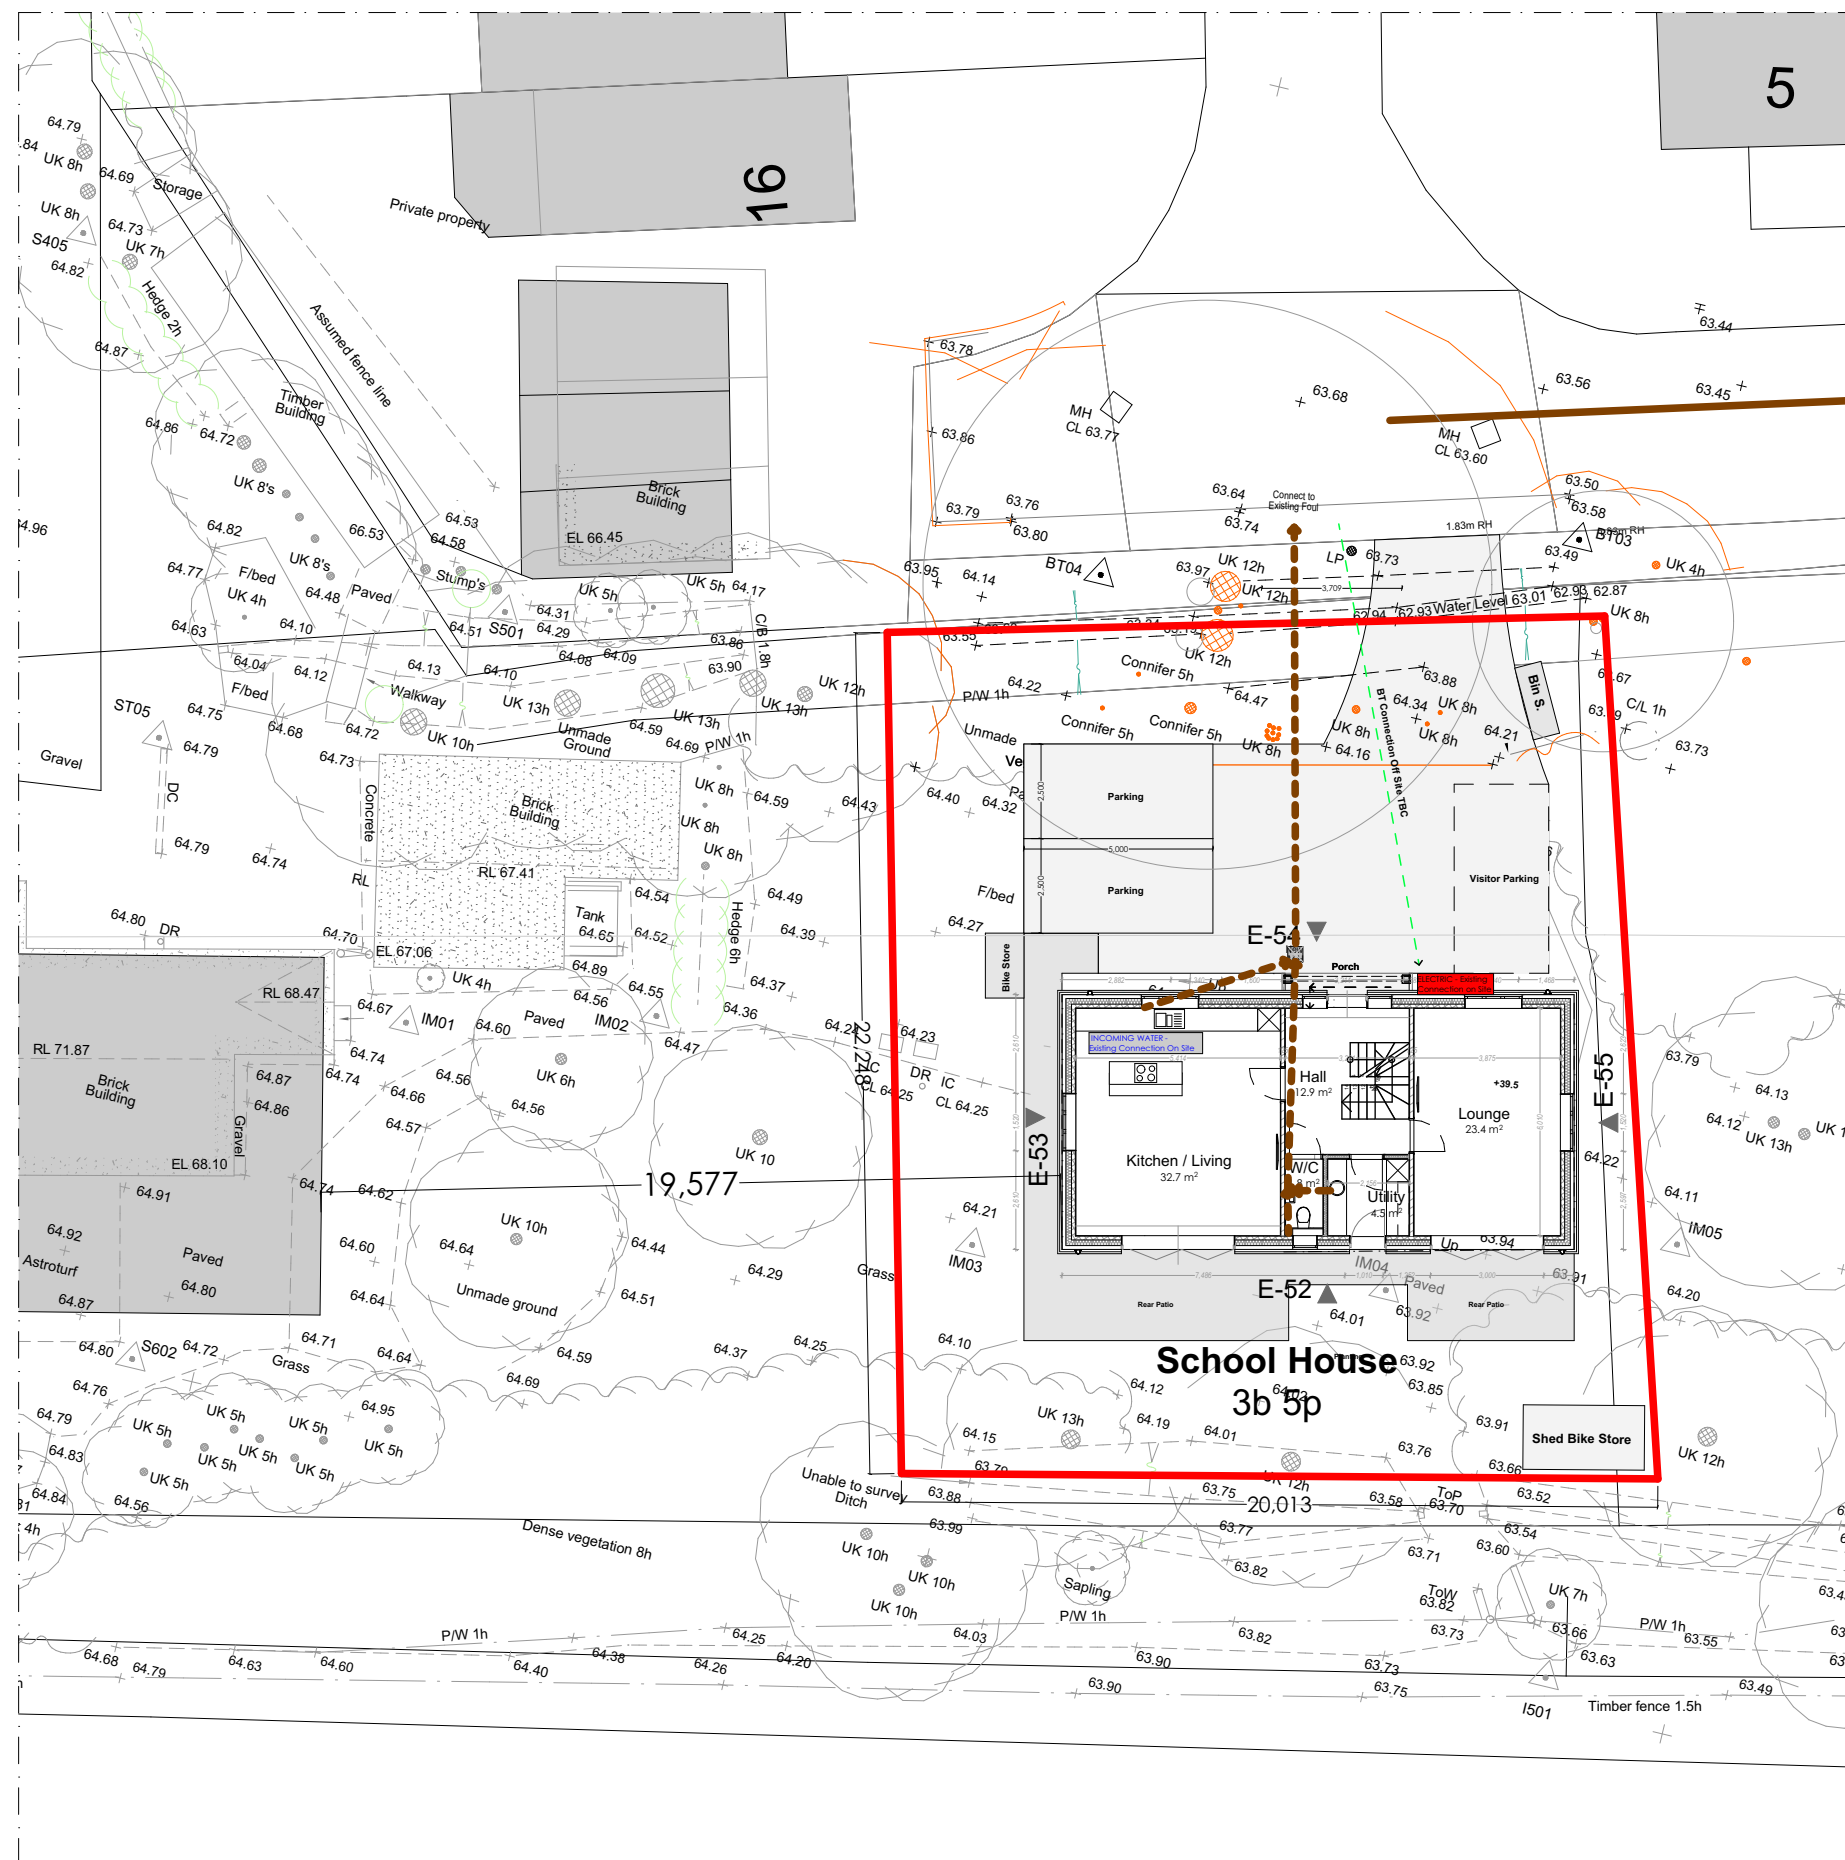
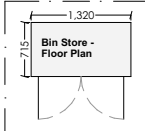


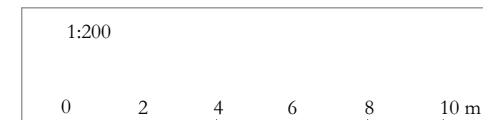

ICON	KEY
	Drive Space for Temporary Visitor Parking
	Bin Store
	Bike Store 8.5m From Front Door

© This drawing remains the property of The Keen Partnership
and shall not be copied without prior written consent.

Notes:

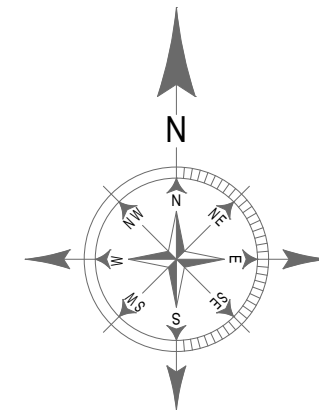

RevID	Date
01	14/05/2024

THE KEEN PARTNERSHIP The Courtyard Edinburgh Road Reading RG30 2UA Tel: 0118 9510 855 Fax: 0118 9510 866 chris@keenpartnership.co.uk www.keenpartnership.co.uk	 cabe chartered association of building engineers  RICS[™]
--	---

Client:

Justin Rogers

Job Title:

Update Project Name

Drawing Title:

School House - Site Plan

Drawing Date:

13.01.2023

Status:

Issue Date:

17/04/2025

Drawn By:

MW

Scale:

**1:200, 1:100
@A3**

Drawing No:

9208

Rev:

01