
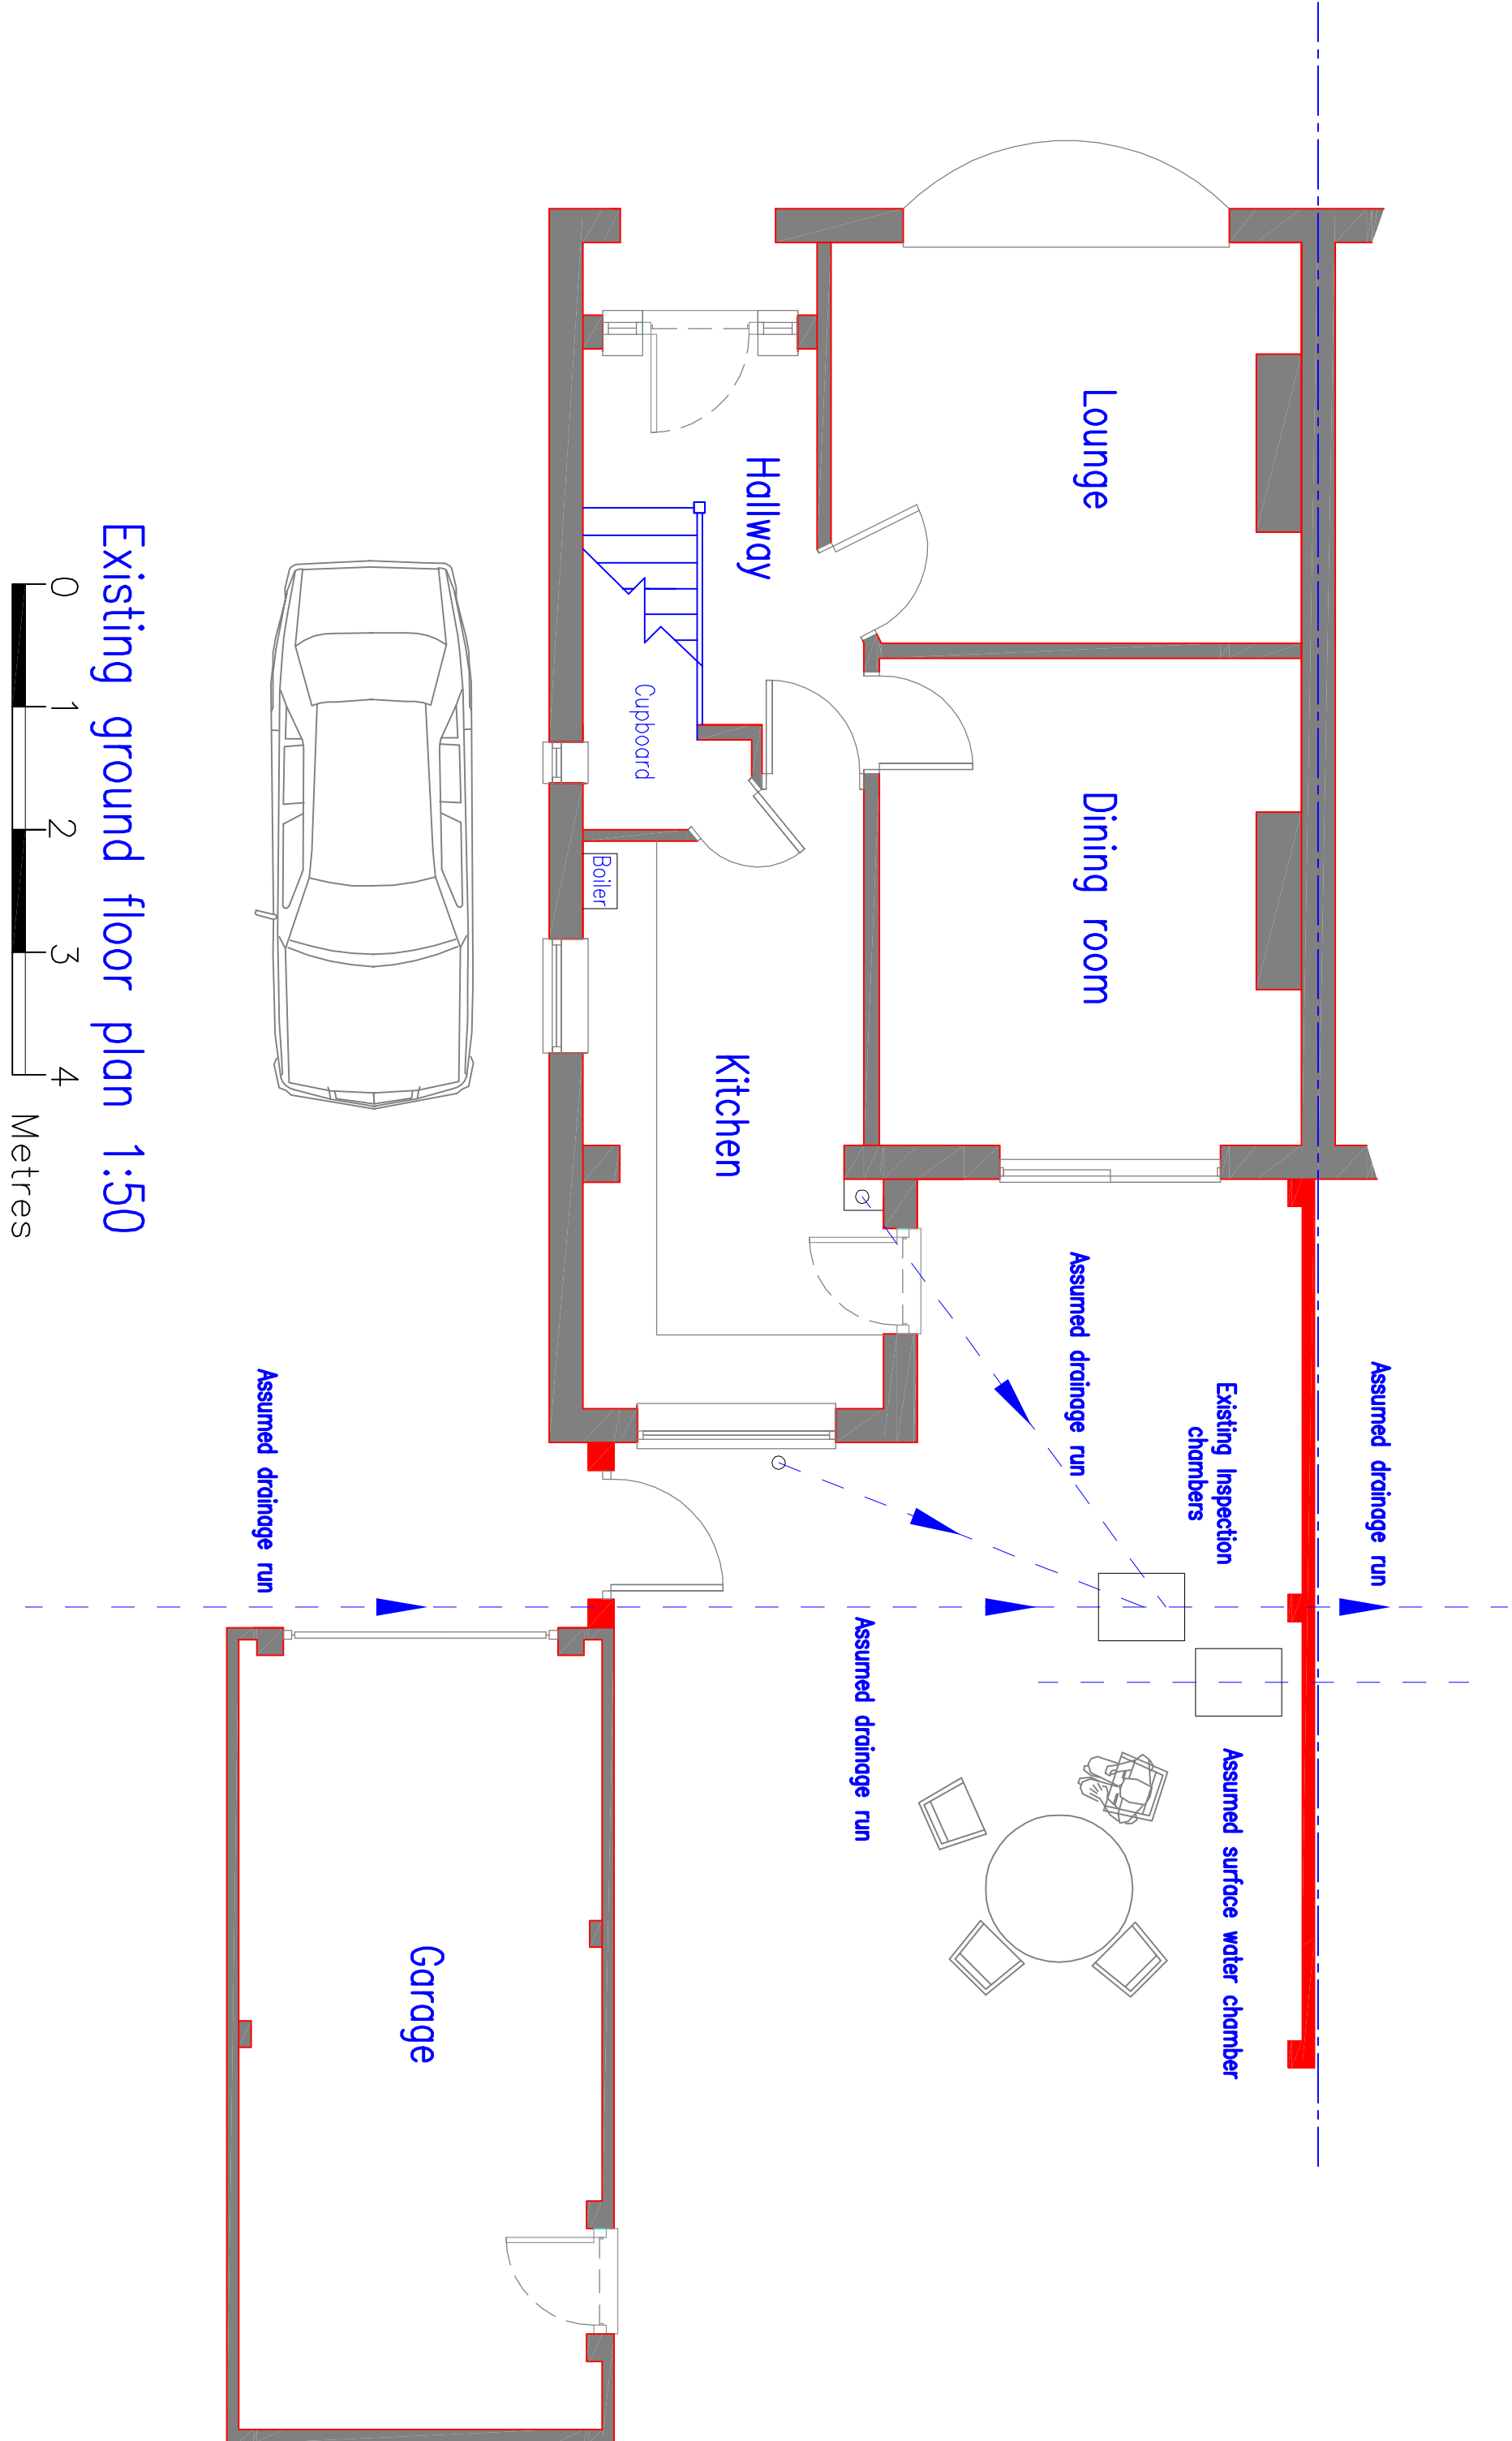


Existing Elevations 1:100

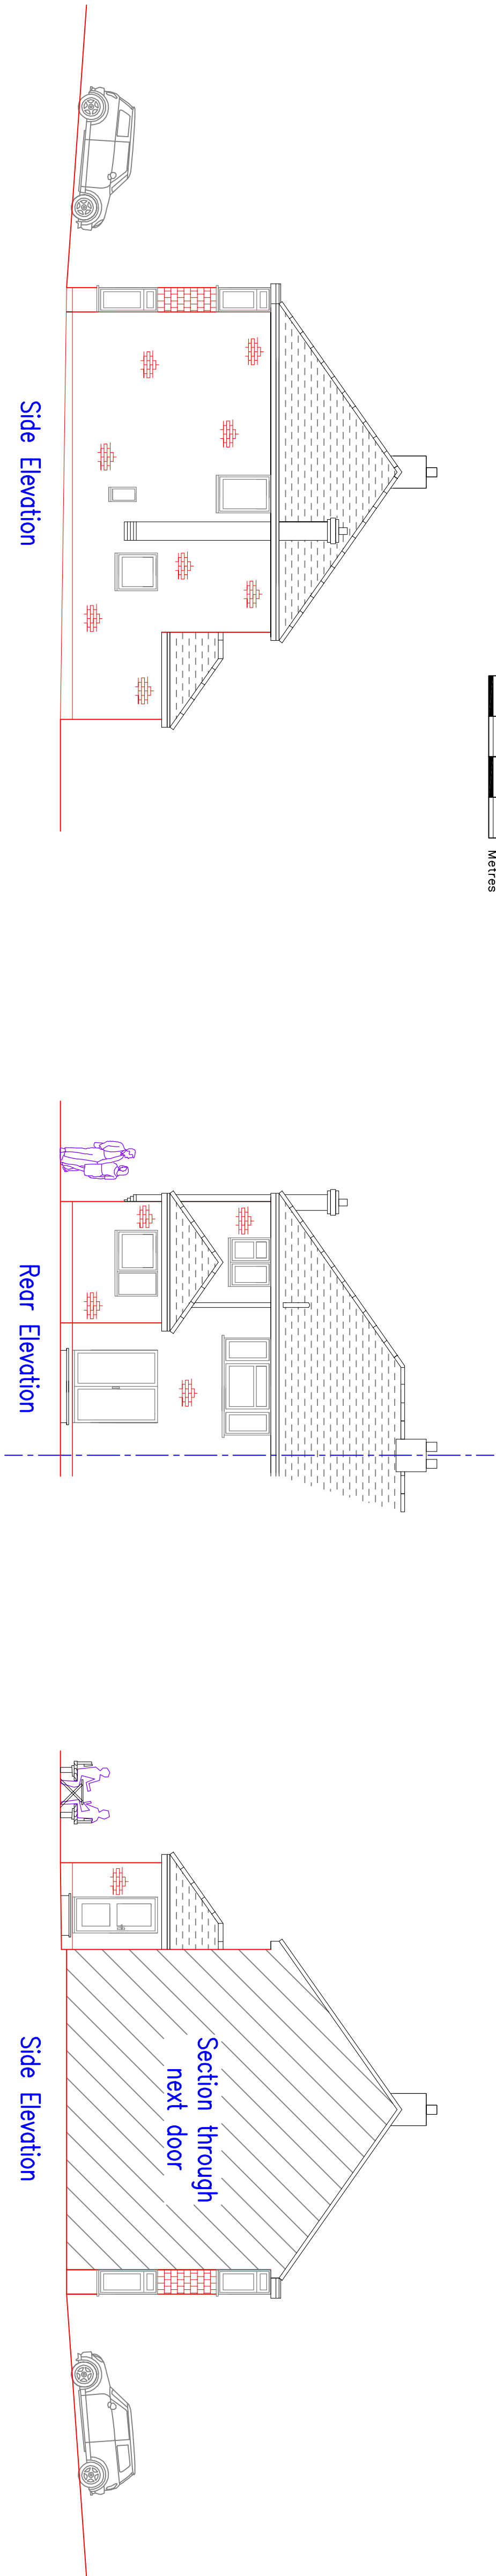

ALL

DESIGN

MATTERS

The Architectural Practice that thinks outside the box

Eastlands II, London Road, Basingstoke, RG21 4AW 01256 693077

client: Mr and Mrs Simpson

project: 34 Hartsbourne Road
Earley
Reading RG6 5PY

title: Existing elevations and floor plans.

date:	April 2026	drawn:	Demot Gallagher
scale:	1:50, 1:100, 1:1250 @ A1	drawing no:	01