
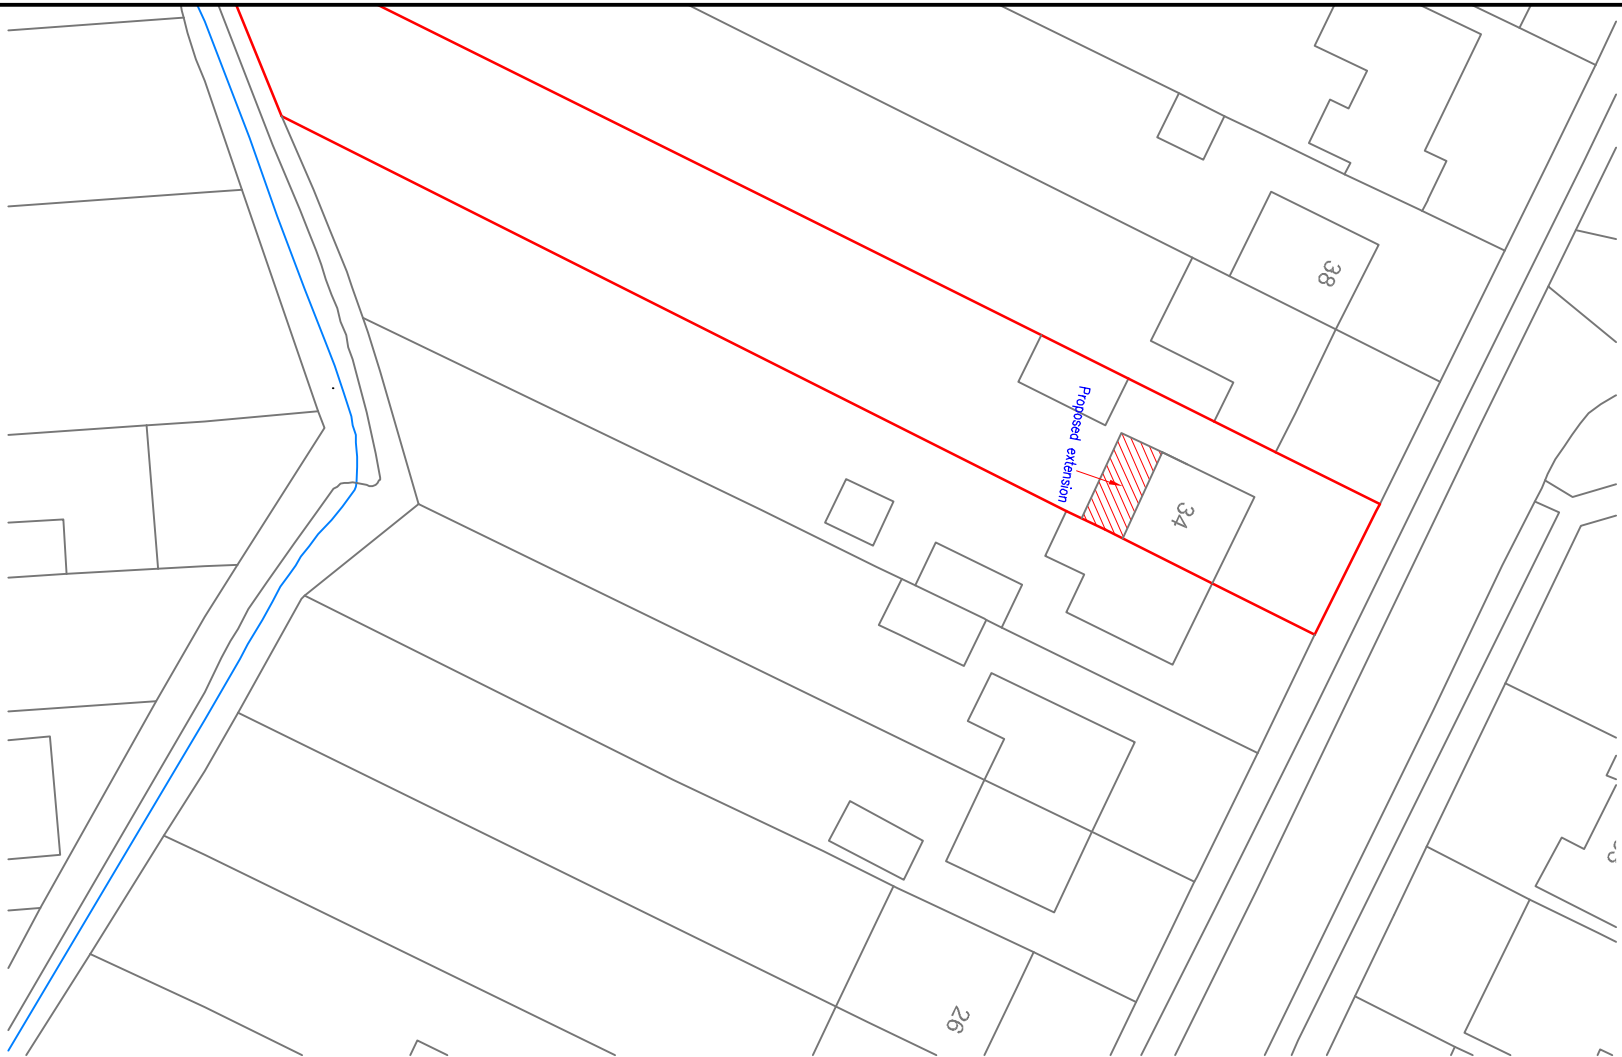
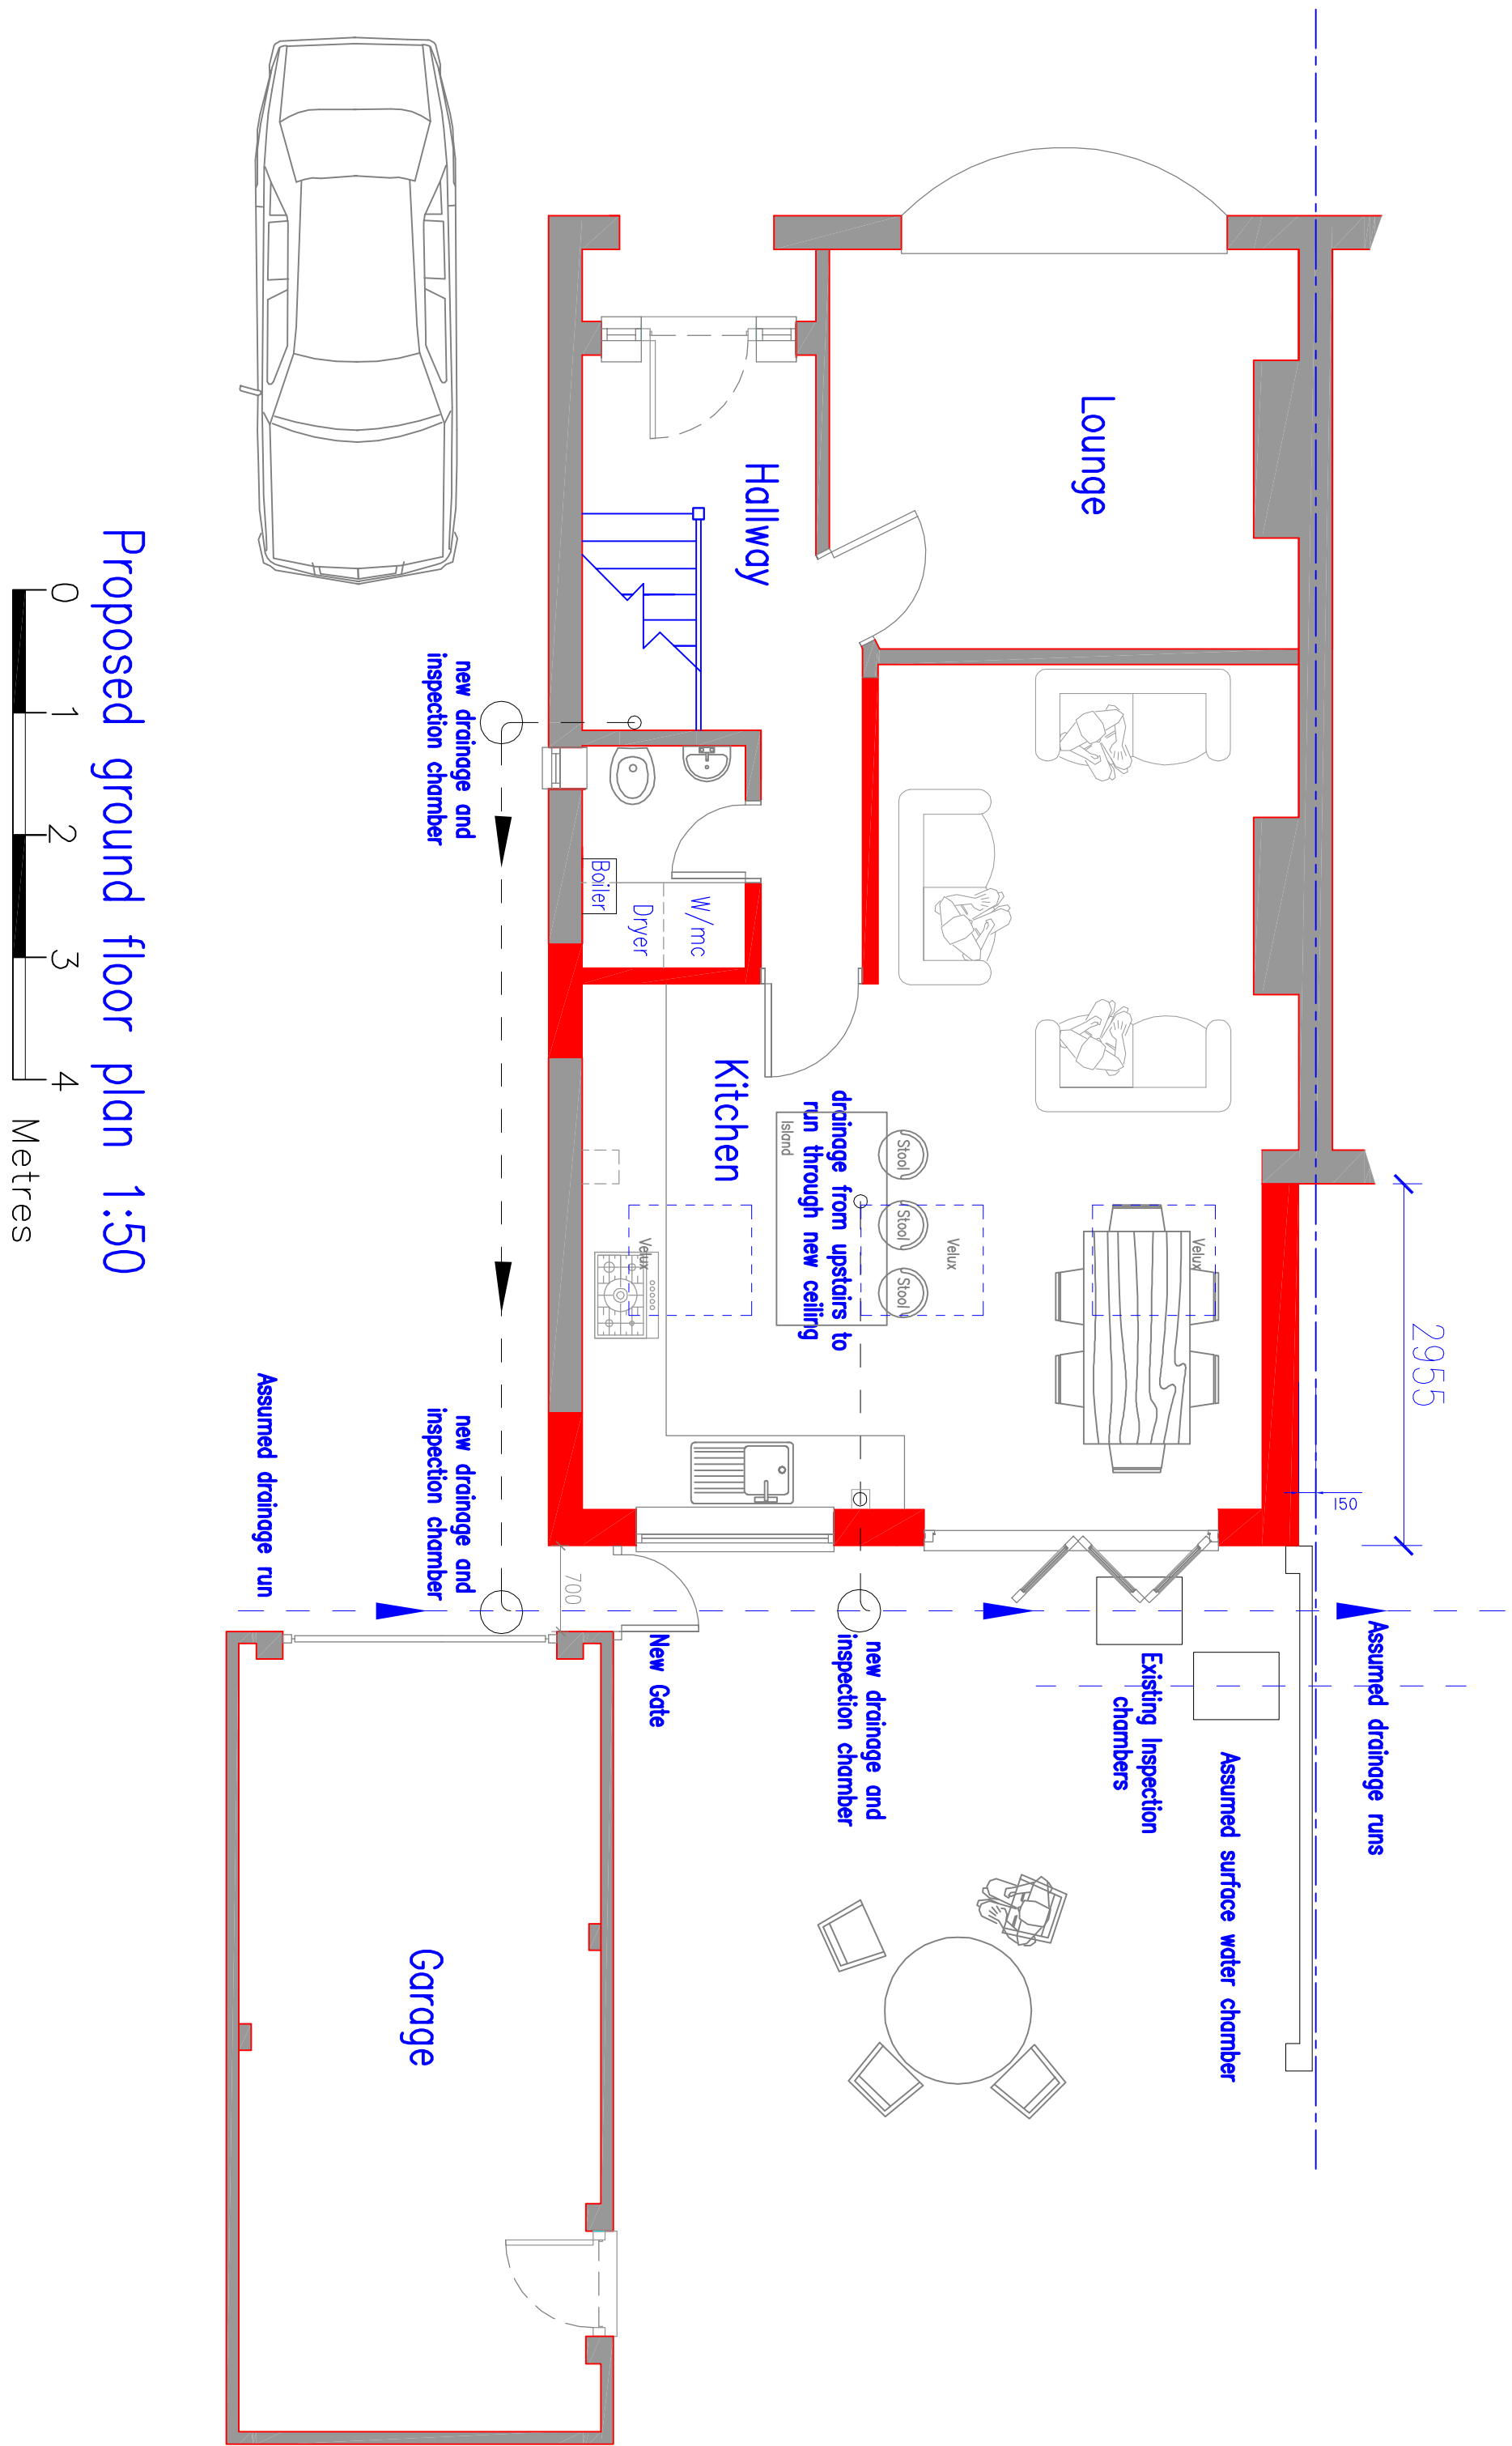


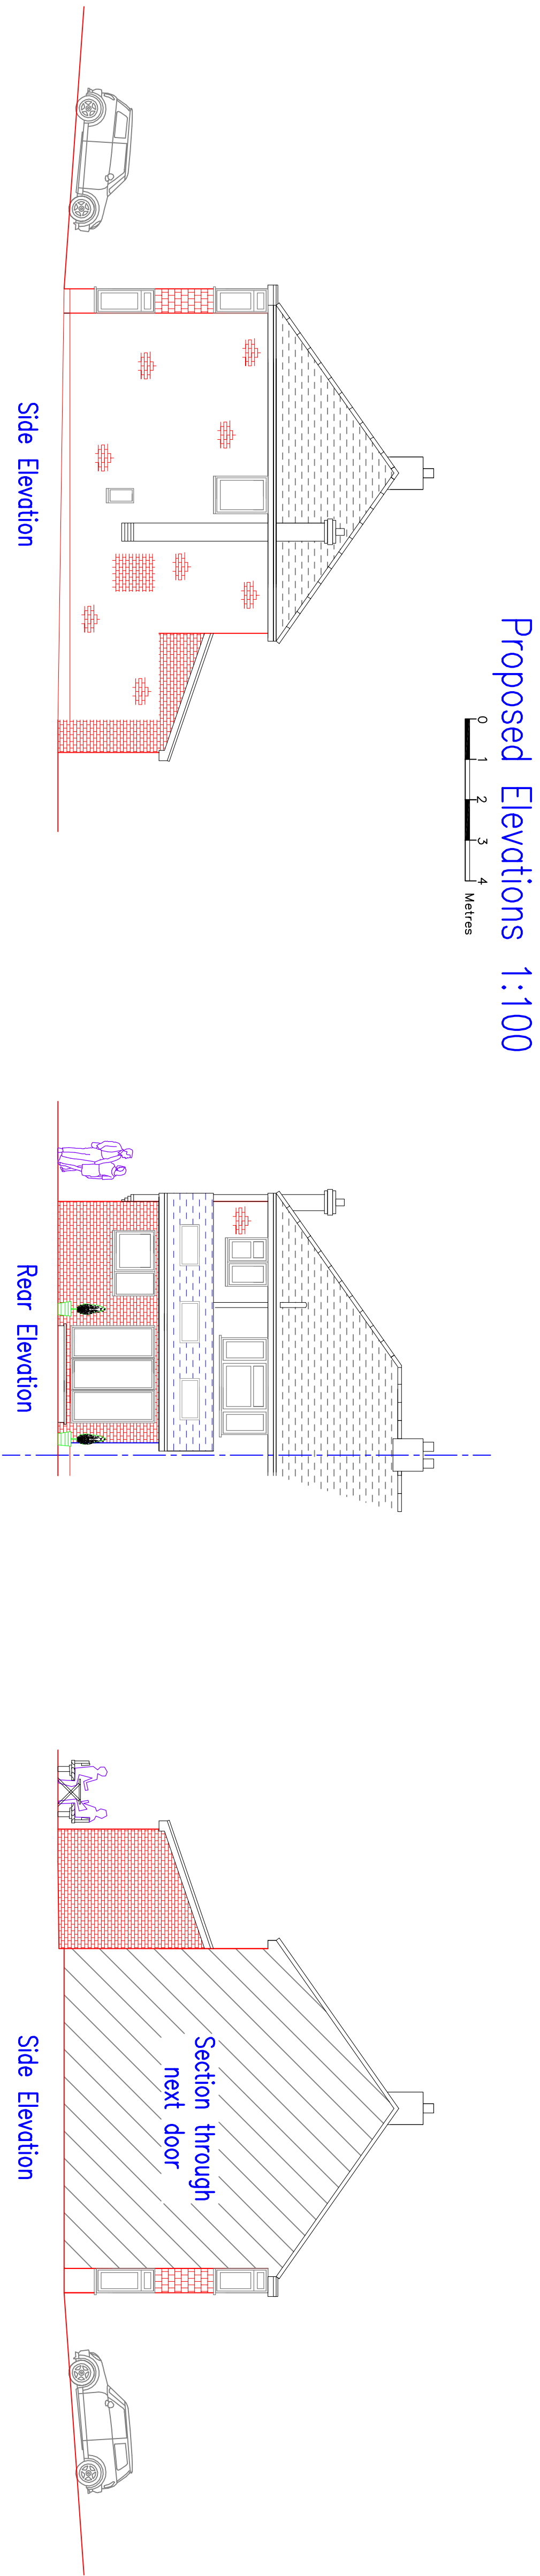

Eastlands II, London Road, Basingstoke, RG21 4AW 01256 693077

client: Mr and Mrs Simpson

project: 34 Hartsbourne Road
Earley
Reading RG6 5PY

title: Demolish existing rear extension and replace with a new rear extension:-
Proposed elevations and floor plans. (Tiled Gable Roof)

date: April 2026

drawn: Dermot Gallagher

scale: 1:50, 1:100, 1:1250 @ A1

drawing no: 03