

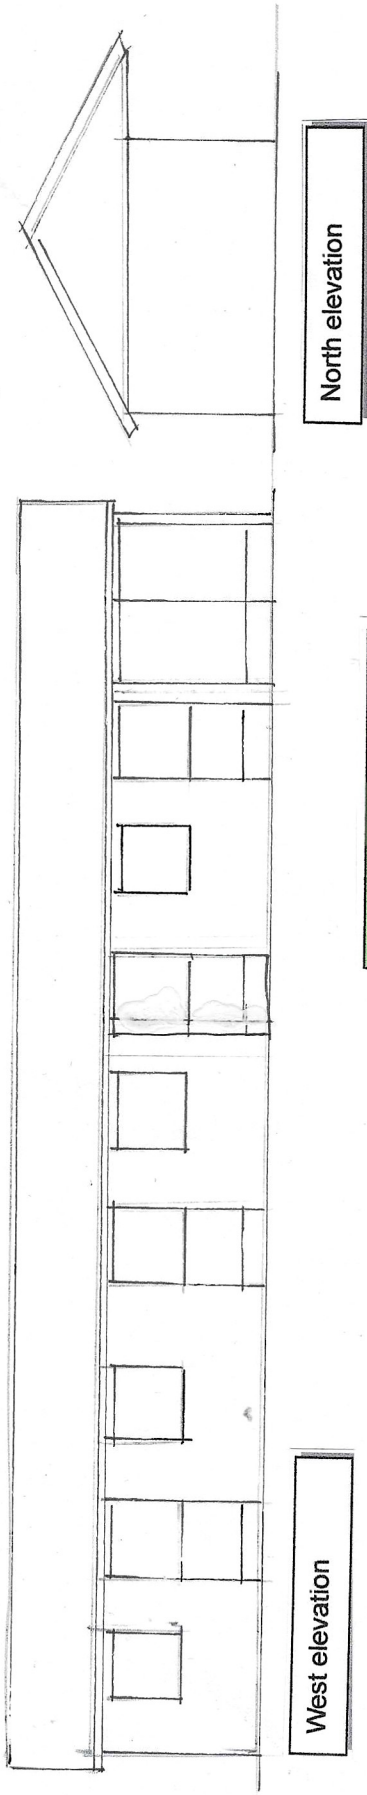


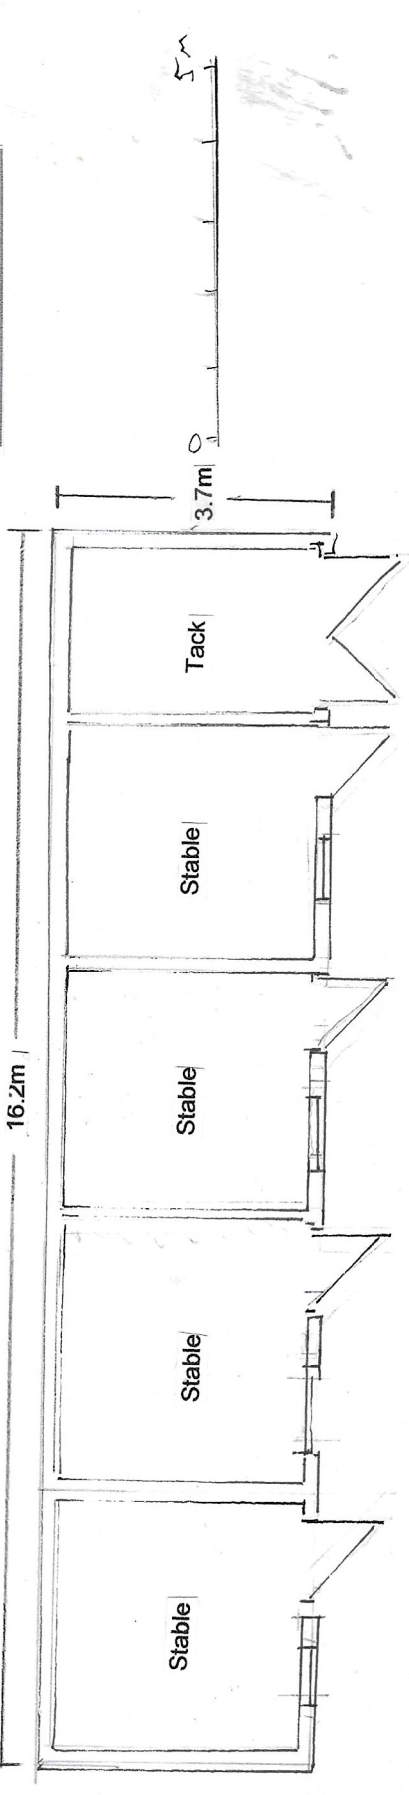

Materials
 Shiplap-stained timber to walls
 Mineral felt to roof

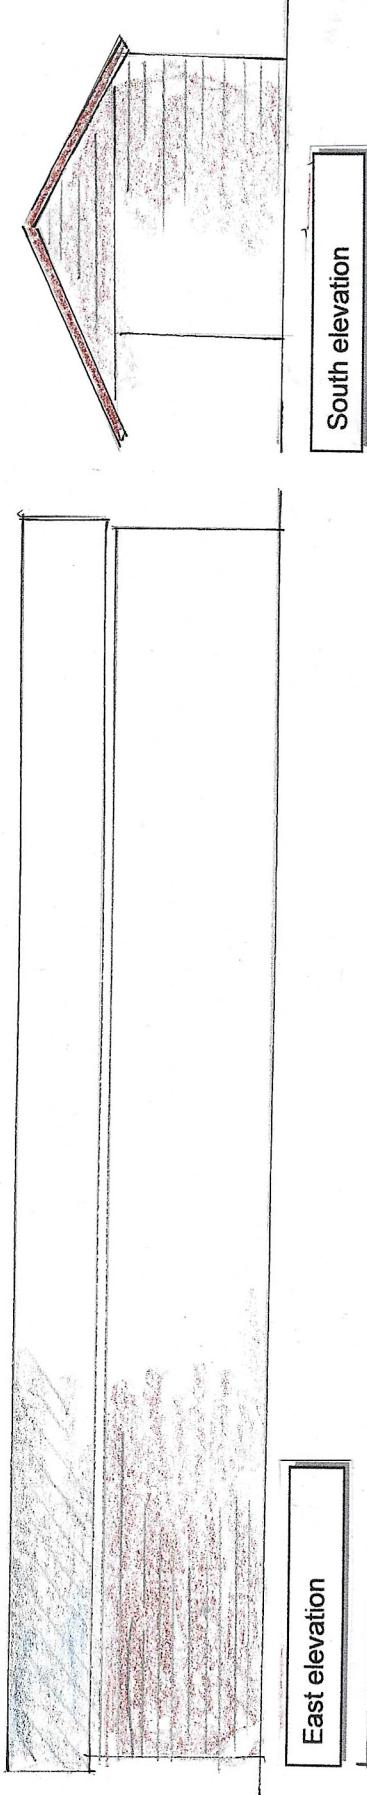

Floor plan

Mark Leedale Planning
 Chartered Town Planning
 Consultants
 20 Hurlands Place,
 Farnham,
 Surrey GU9 9HX
 01252 718855
 markleedale@hotmail.com

Client:
 G Procter Esq.

Location:
 Fairview, Forest Road,
 Wokingham RG40 5SA

Drawing title:
 Floor plan & elevations of
 proposed stables

Scale:
 1:100@A4

Date:
 February 2026

Drawing number:
 MLP/05A