




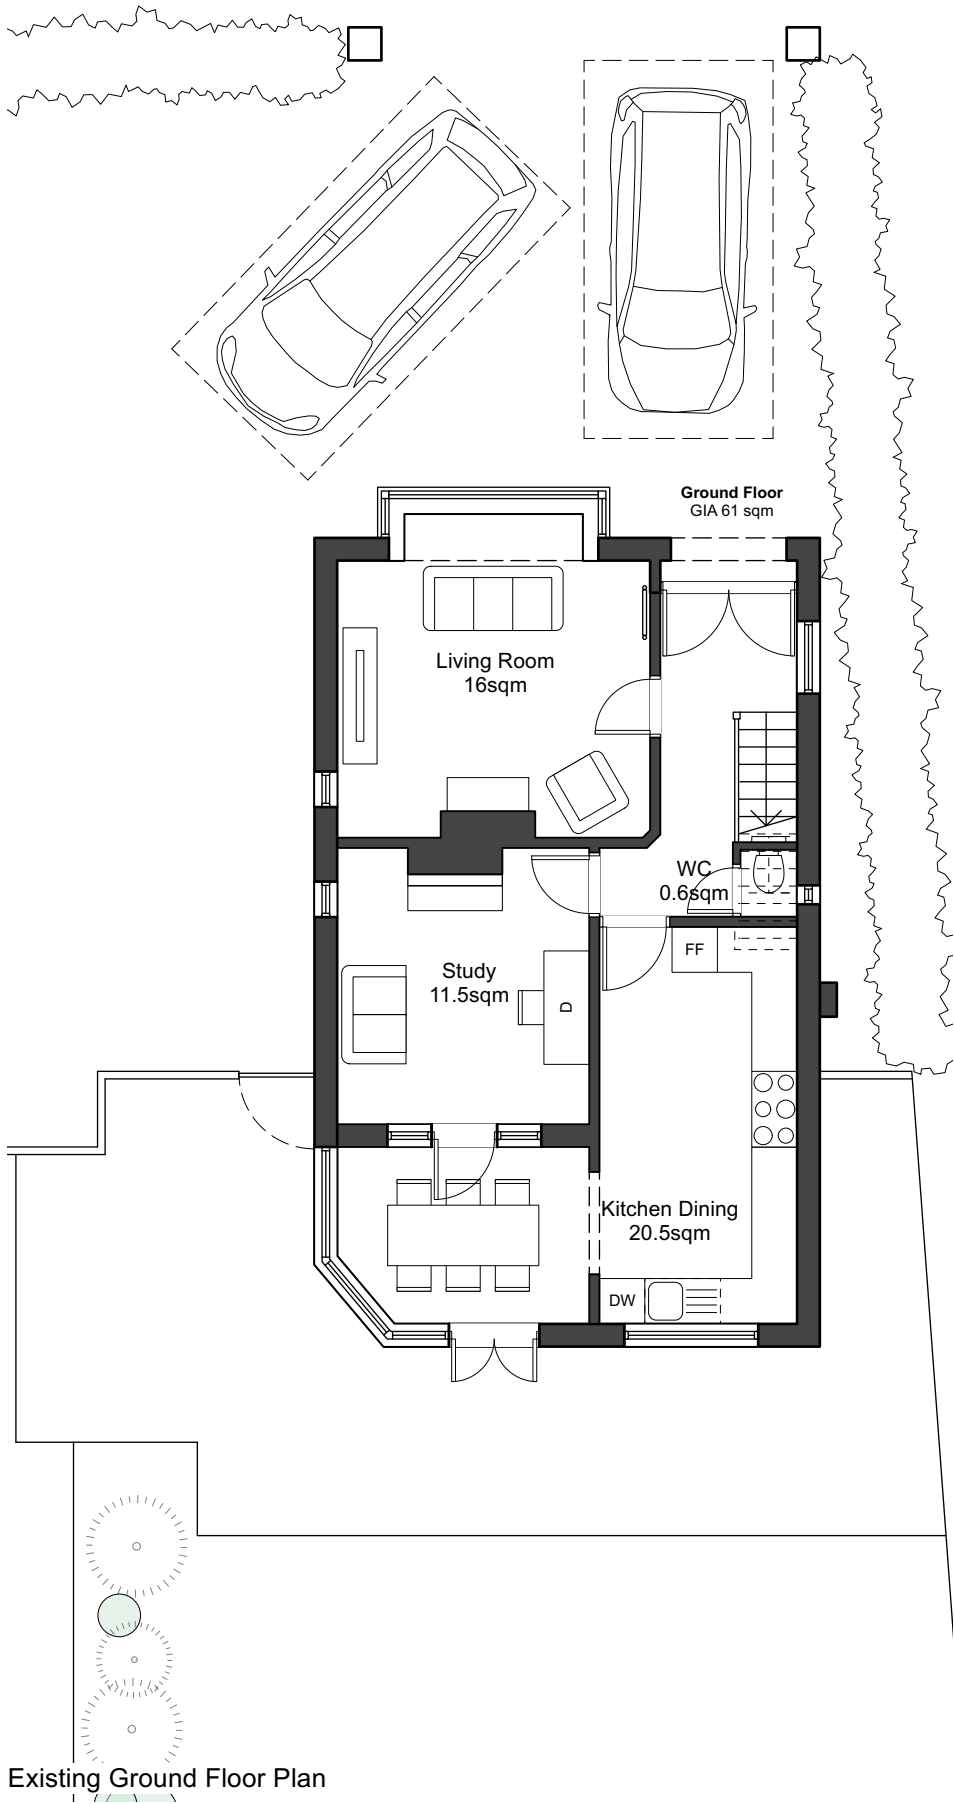


Existing Ground Floor Plan

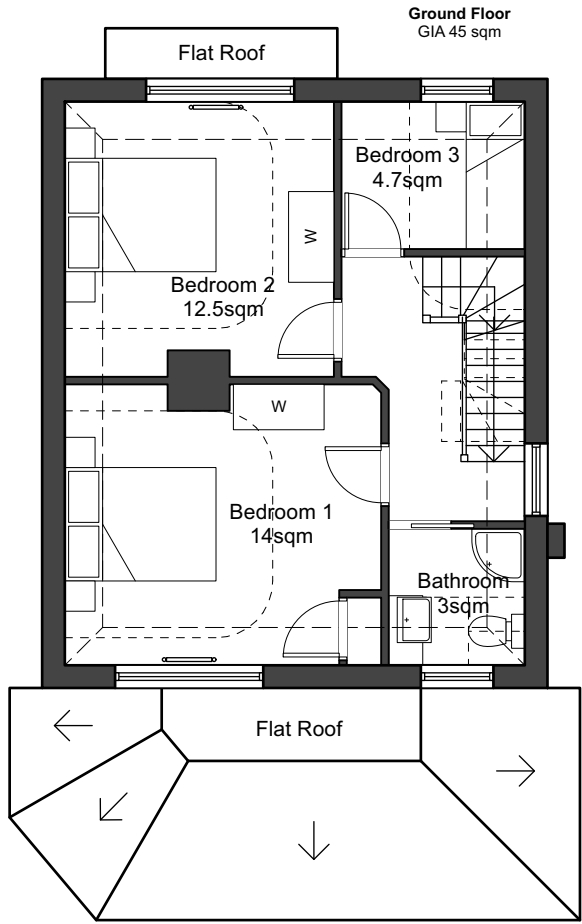

Existing First Floor Plan

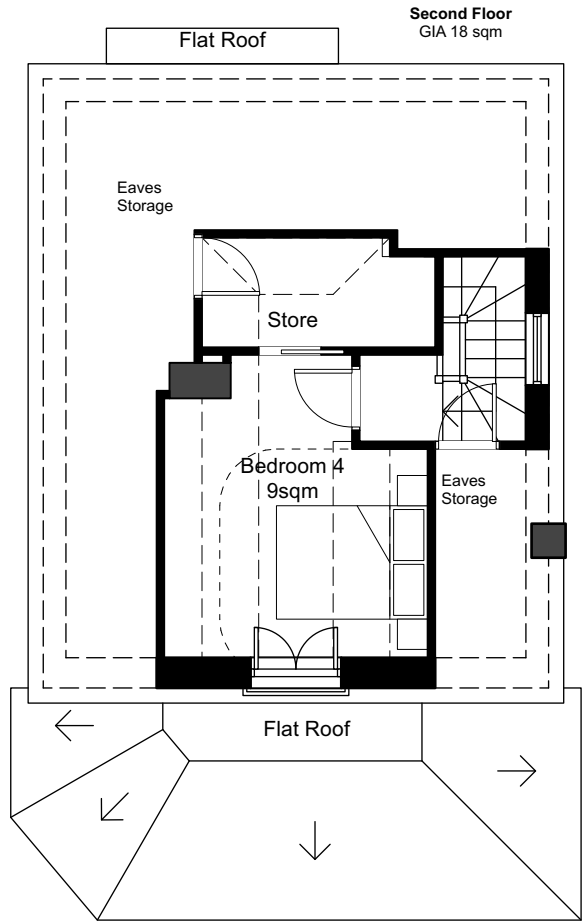

Existing Second Floor Plan

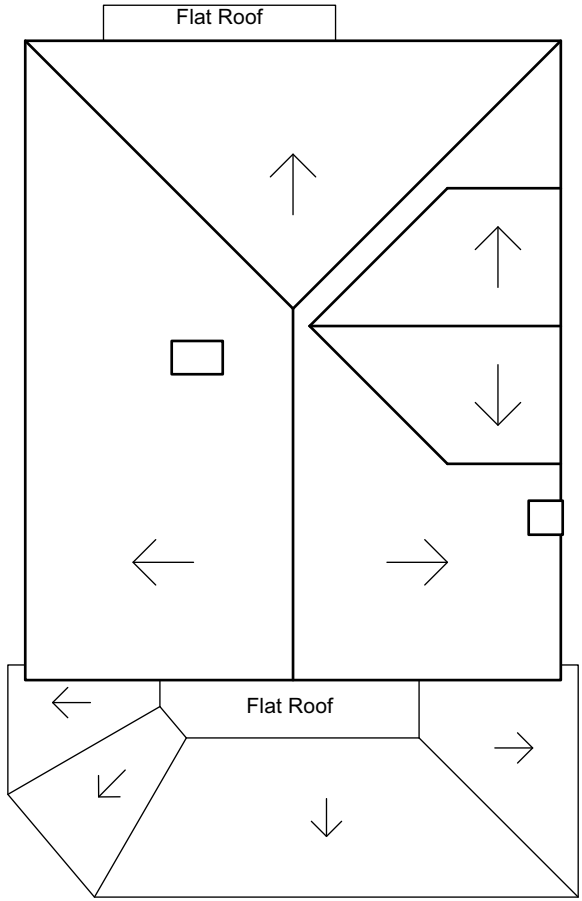



Existing Roof Plan

All dimensions are to be checked on site before work commences.
Figured dimensions to be taken in preference to scaled dimensions.
If in doubt please ask.

Site boundary shown as described by the client. Site surroundings based upon the site survey by Warner Surveys.

All to be read in conjunction with all other relevant information produced by Holtham+Newman Architects.

© Copyright reserved 2026.

  

1:100 Scale Bar

HOLTHAM+NEWMAN
ARCHITECTS
The Design Studio, Lockey Farm,
Sindlesham Road, Arborfield,
Reading, Berkshire RG2 9JH
T: 07971 316497
E: hello@hnarchitects.co.uk

Project:
5 Wychem Road,
Shinfield,
RG2 9DJ

Client
Mr and Mrs Jordan

Drawing Title:
Existing Floor Plans

Scale: 1:100 @A3

Dwg. No.:
2233 - P130

Rev.:
P3

Drawn by: LN

Date: Jun 2026

P3	Issued for planning	21/07/26	LN
Rev	Notes	Date	Initial
Status	Planning		