



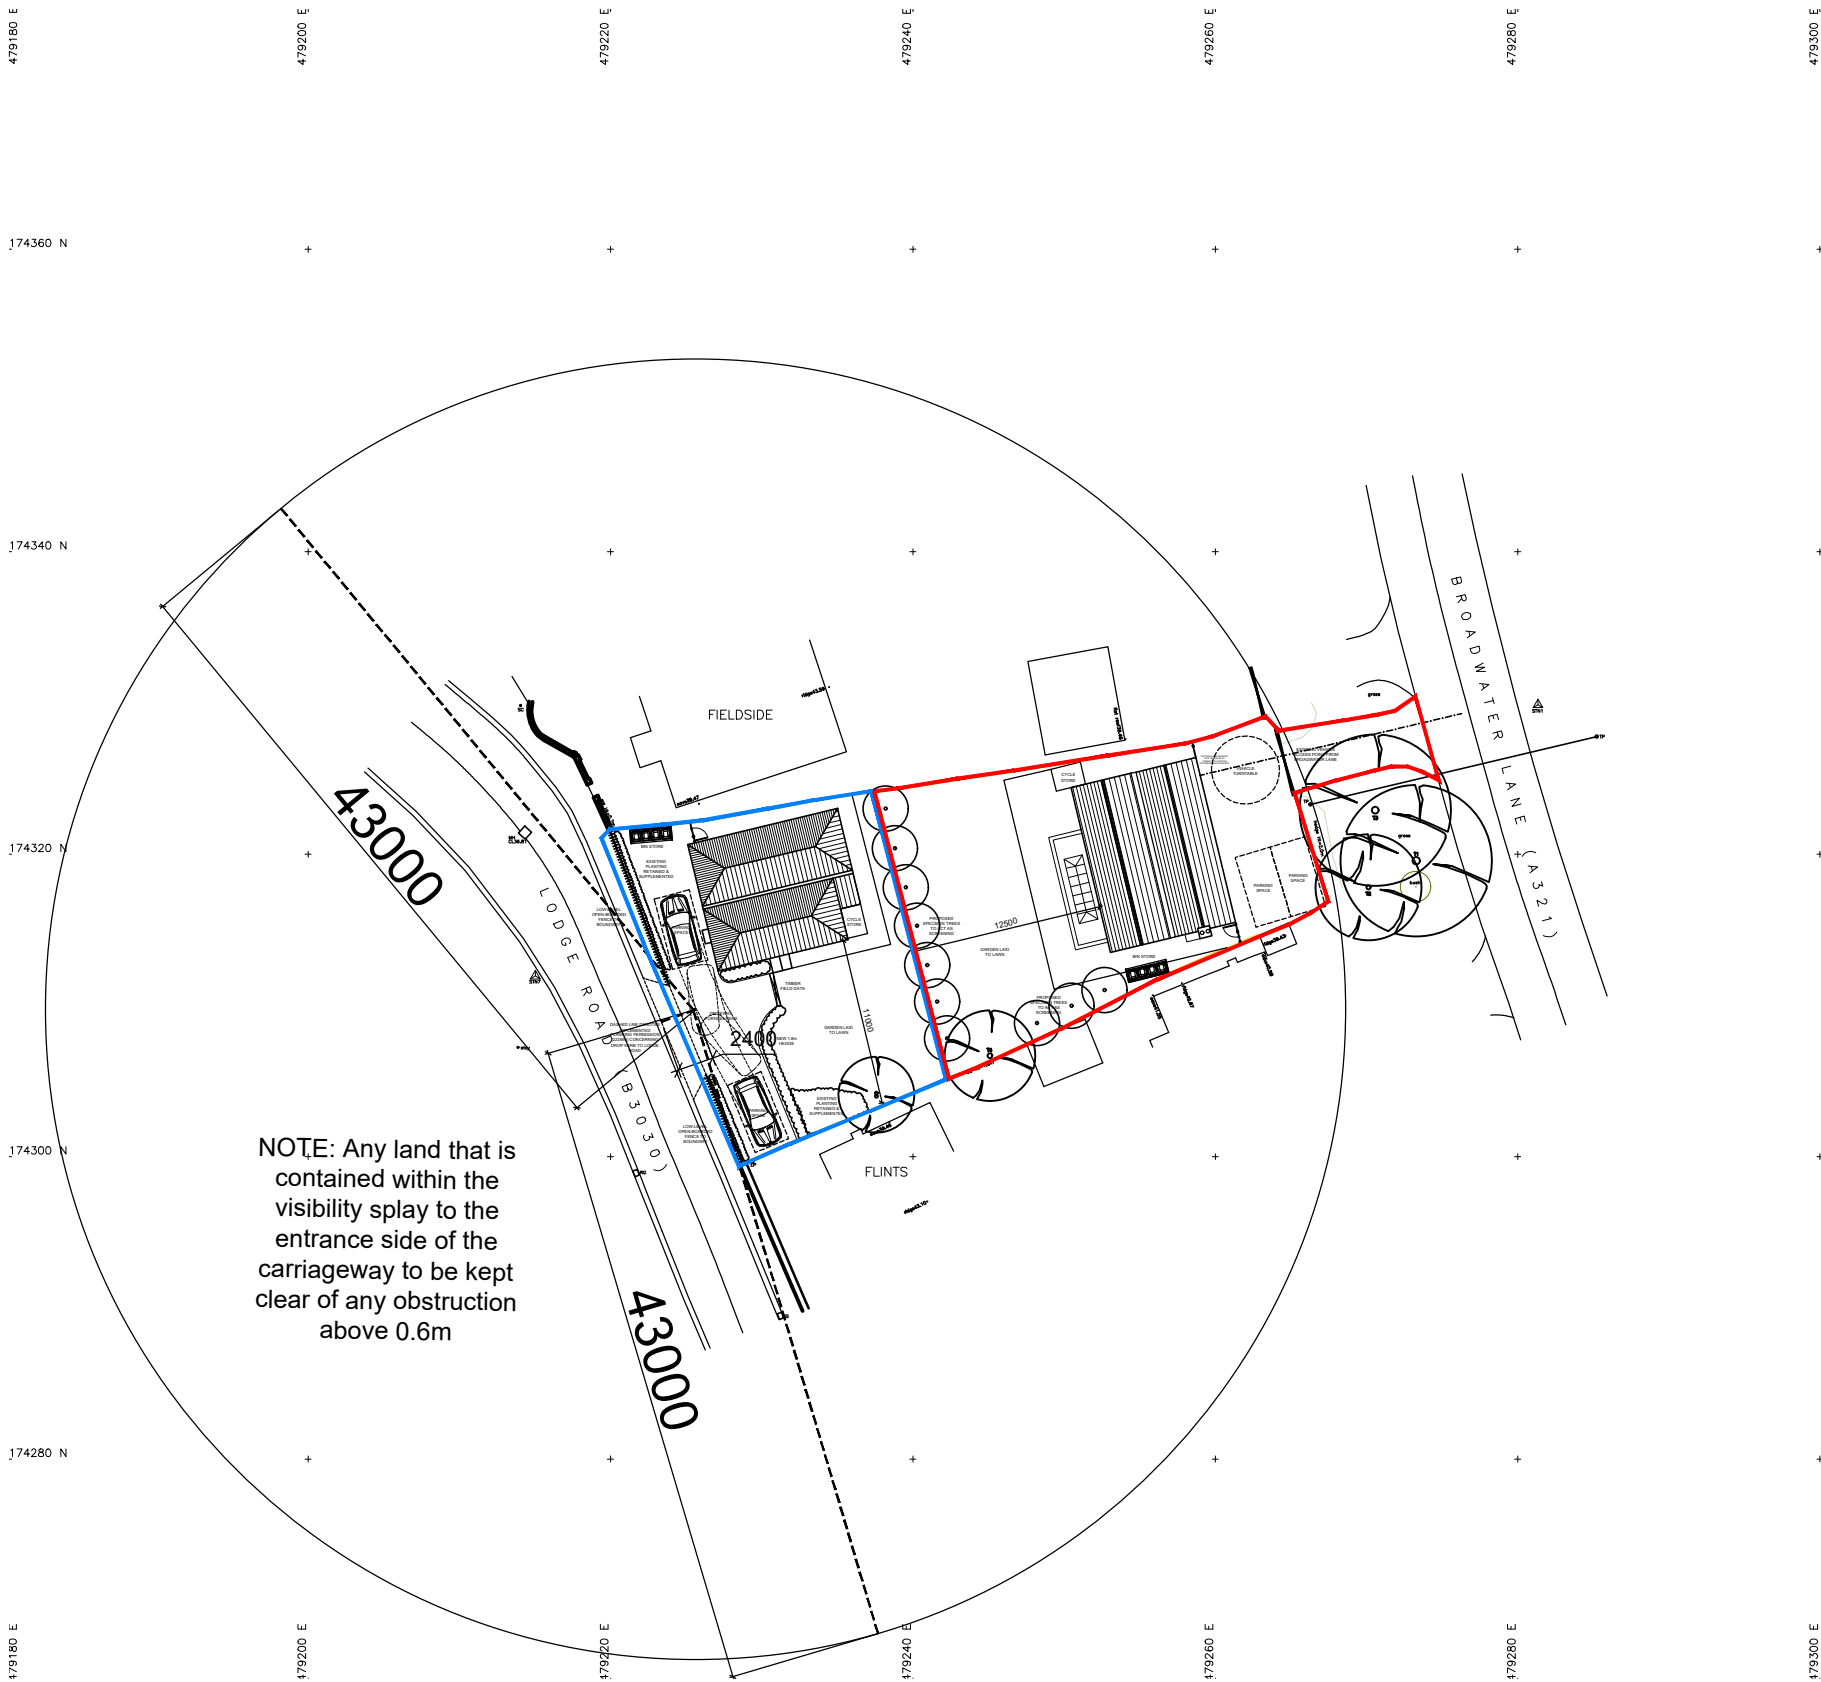

- NOTES:
- All dimensions and levels are to be checked on site.
 - Any discrepancies are to be reported to the Architect before any work commences.
 - This drawing shall not be scaled to ascertain any dimension. Work to figured dimensions only.
 - This drawing shall not be reproduced without express written permission from the Architect.
 - Title overlay drawings and ownership boundaries are produced using all reasonable endeavors. The Architect cannot be responsible for the accuracy or scale discrepancy of base plans supplied to them.

APPLICATION BOUNDARY

OWNERSHIP BOUNDARY

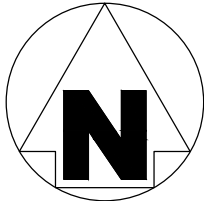

REVISION: B (04/03/25)
AMENDED APPLICATION &
OWNERSHIP LINE IDENTIFICATION
REVISION: A (23/06/23)
AMENDED FLOOR PLAN

CLIENT: MR L MASSARELLA

PROJECT: PROPOSED NEW
DWELLING WITHIN
LAND AT;

ALMA COTTAGE
LODGE ROAD
WHISTLEY GREEN
RG10 0EH

DRAWING: PROPOSED ROOF PLAN
SHOWING VISION SPLAYS

SCALE: 1:500 @ A3

DATE: MAY 2023

DRAWING I.D
004 / 04 (02) 006 B