


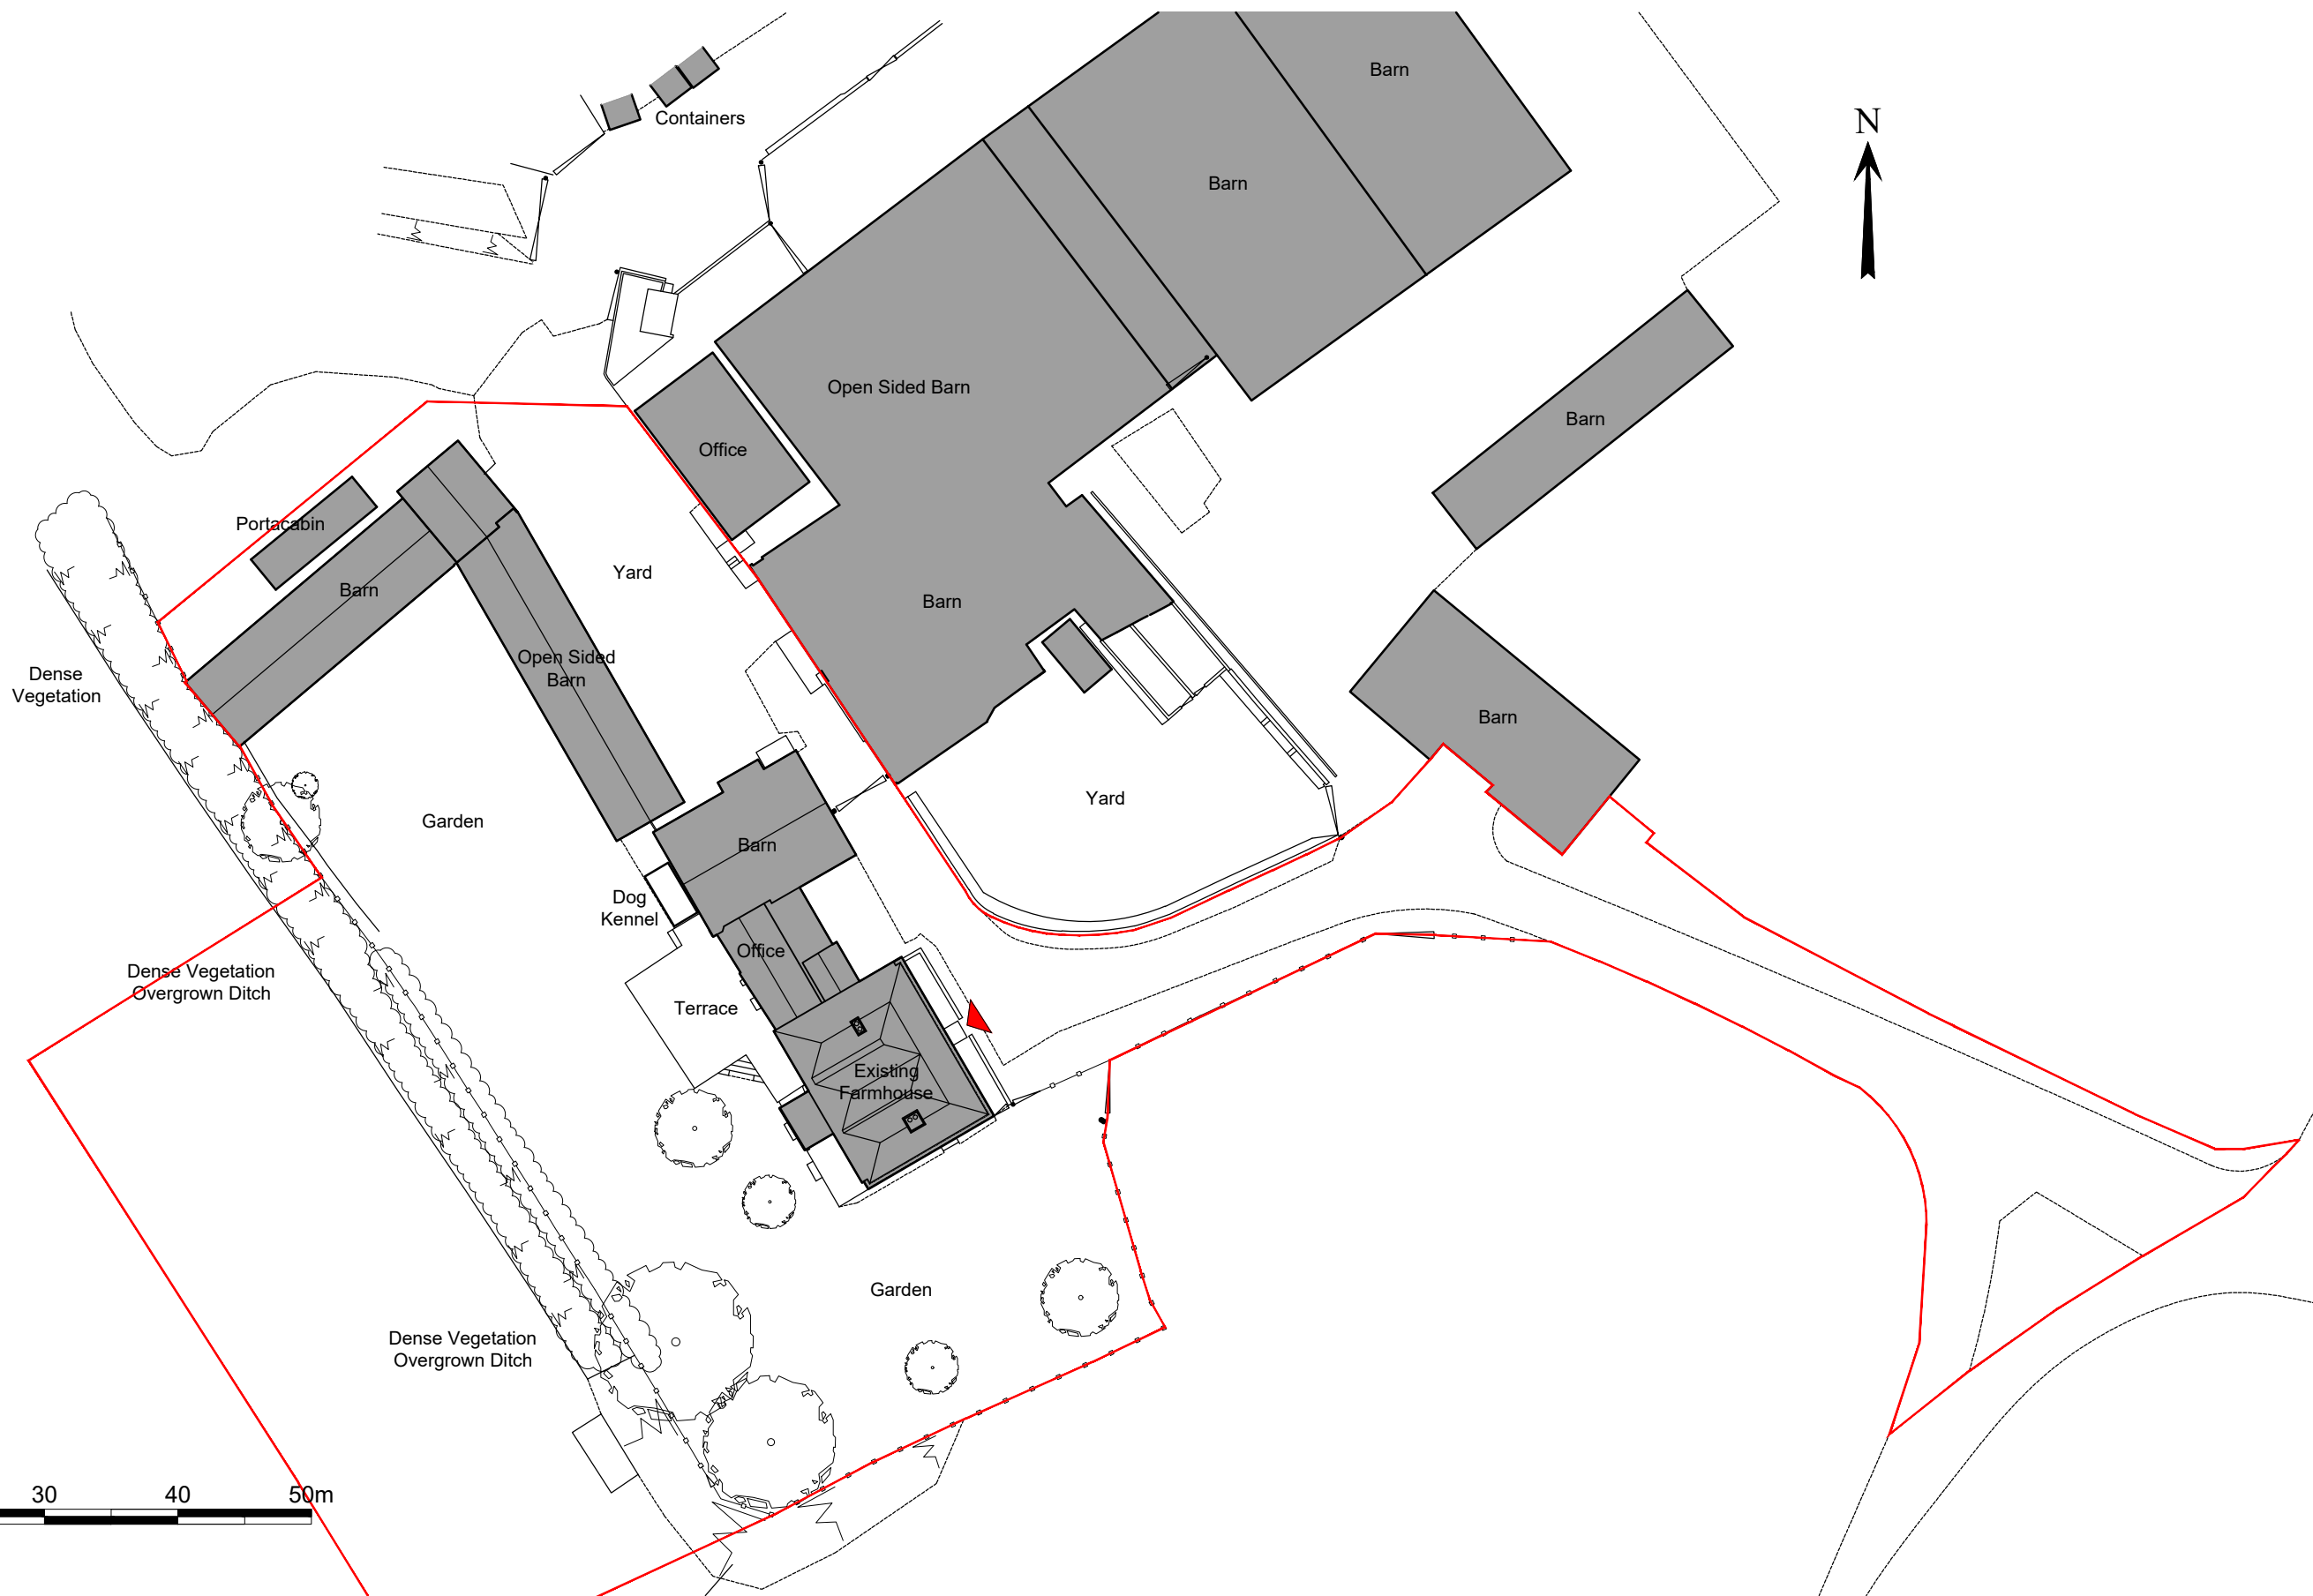

REVISIONS		
A	Site boundary added	01.11.22
B	Site boundary revised	11.03.24

NOTES
ALL DIMENSIONS MUST BE CHECKED ON SITE AND NOT SCALED FROM DRAWING. DRAWINGS TO BE READ IN CONJUNCTION WITH ALL RELEVANT ARCHITECTURAL AND STRUCTURAL DRAWINGS, SPECIFICATIONS AND CONTRACT DOCUMENTS. ERRORS AND OMISSIONS TO BE REPORTED TO THE ARCHITECT. THIS DRAWING IS COPYRIGHT.

EDGINGTONS
ARCHITECTS

MERIDIAN HOUSE, 2 RUSSELL STREET, WINDSOR, BERKSHIRE, SL4 1HQ
tel: 01753 857092 / email: mail@edgingtons.co.uk / web: www.edgingtons.co.uk

Wellington Estate Stanford End Farm Swallowfield, RG7 1SY			
Existing Site Plan			
SCALE (A3)	1:500	CAD REF	5793-1100
DATE	Oct 22	DRAWN	EP
JOB No.	5793	DWG No.	1101
			B