



REVISIONS		
A	Roof overhang added	01.11.22
B	Utility worktop shown	17.04.23
C	Existing cellar shown	19.05.23

NOTES
ALL DIMENSIONS MUST BE CHECKED ON SITE AND NOT SCALED FROM DRAWING. DRAWINGS TO BE READ IN CONJUNCTION WITH ALL RELEVANT ARCHITECTURAL AND STRUCTURAL DRAWINGS, SPECIFICATIONS AND CONTRACT DOCUMENTS. ERRORS AND OMISSIONS TO BE REPORTED TO THE ARCHITECT. THIS DRAWING IS COPYRIGHT

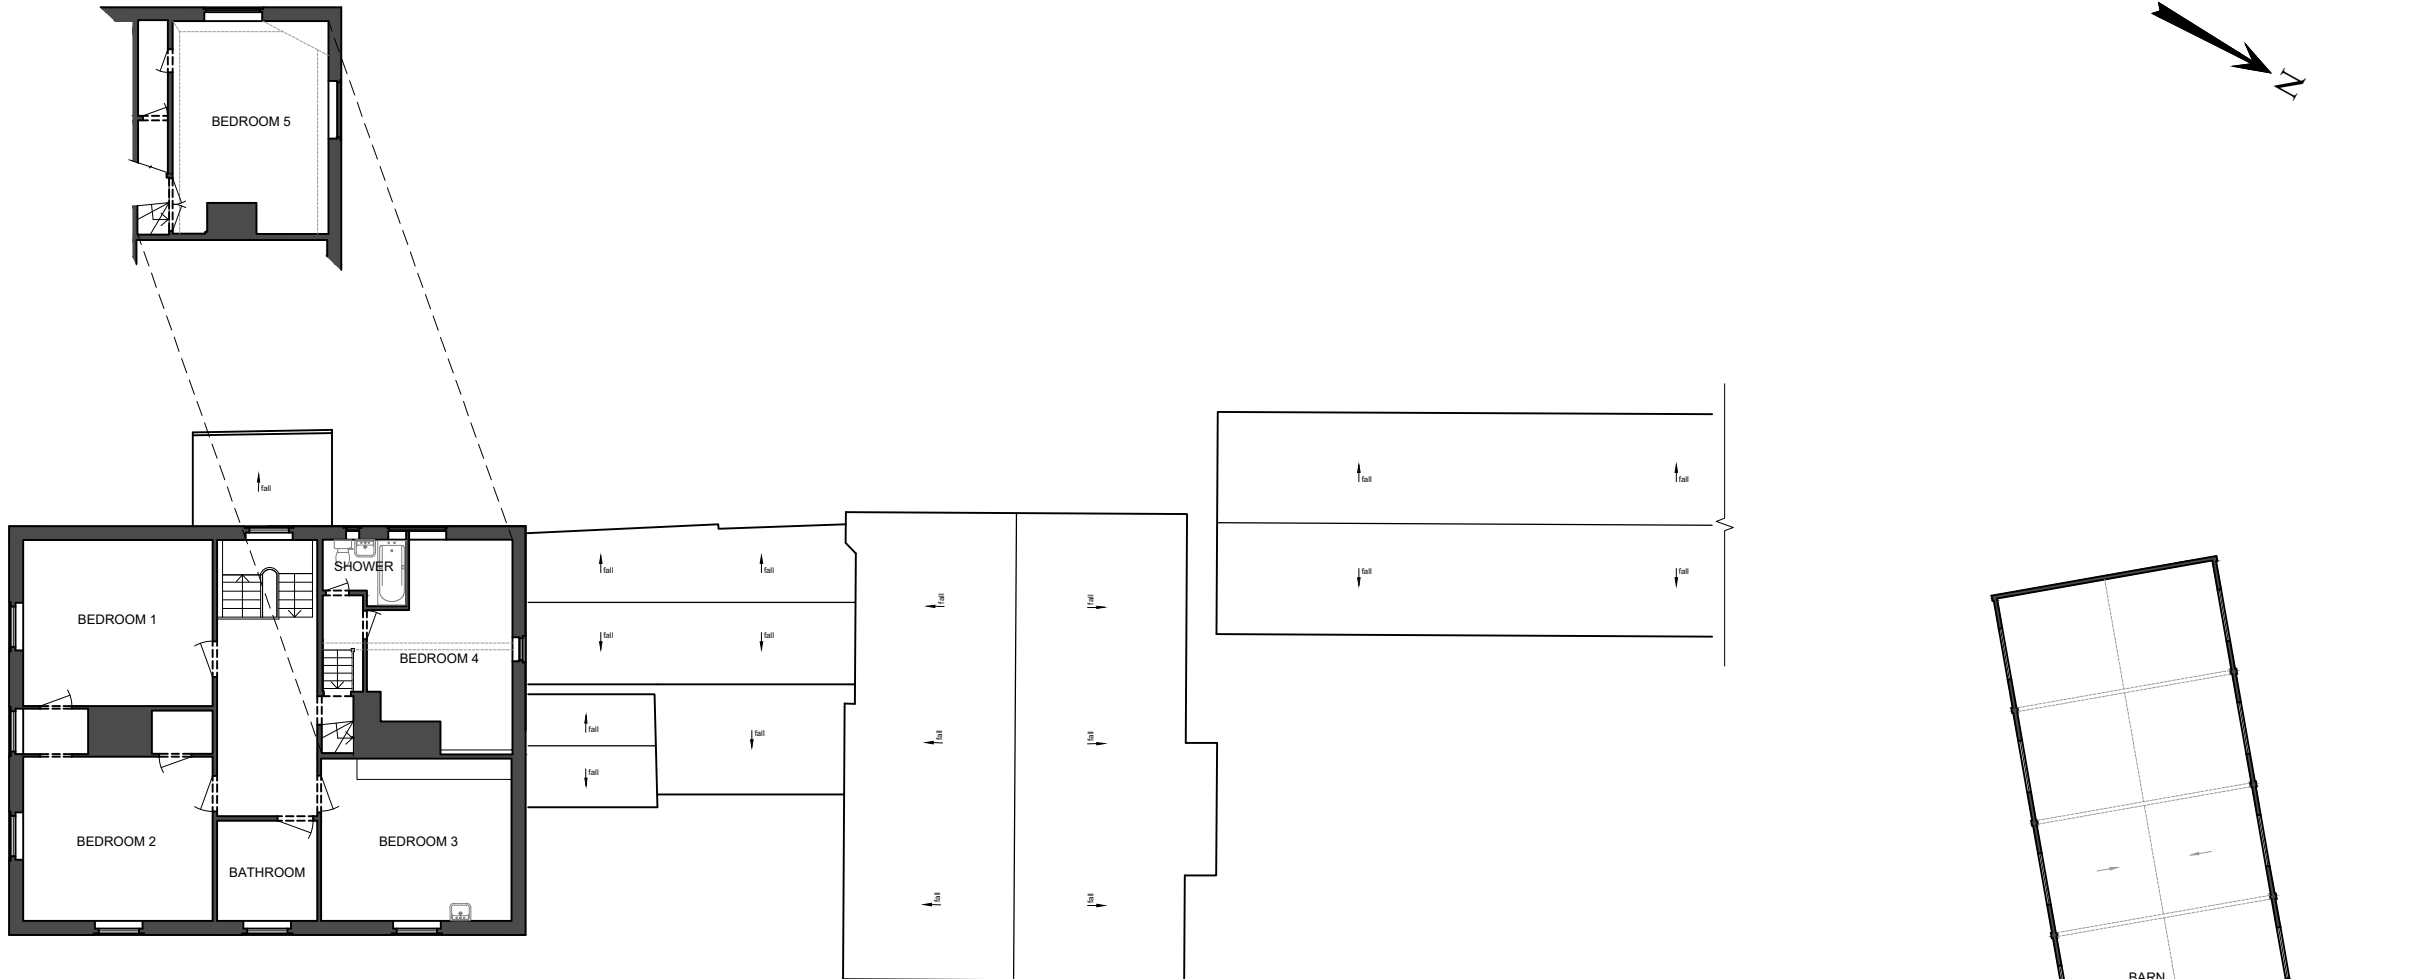


Existing First Floor

Existing Basement Level

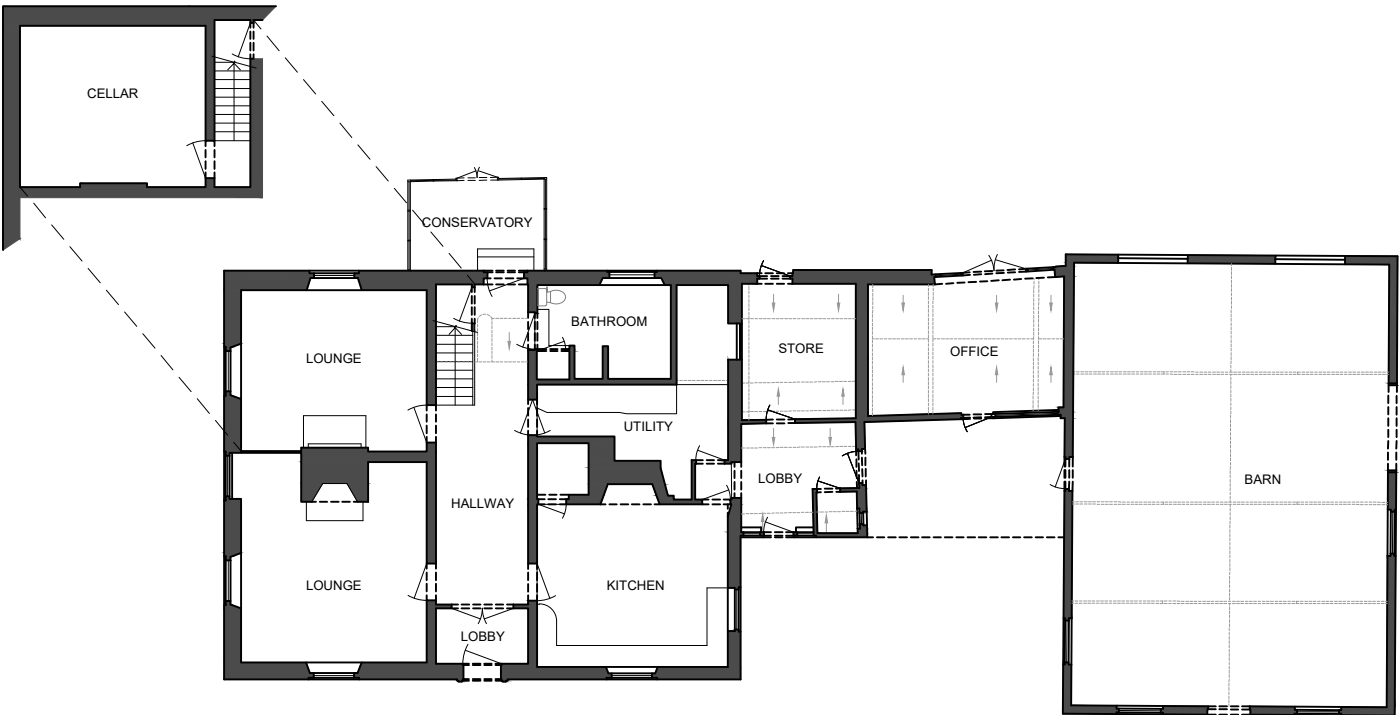

Existing Ground Floor

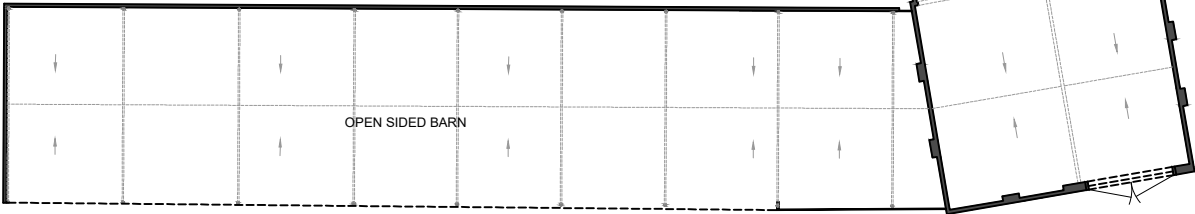

Z:\Edgingtons\IT\CAD\MANAGER\TITLE BLOCKS\NEW TITLE BLOCKS\Edgingtons CAD Logo.bmp

MERIDIAN HOUSE, 2 RUSSELL STREET, WINDSOR, BERKSHIRE, SL4 1HQ
tel: 01753 857092 / email: mail@edgingtons.co.uk / web: www.edgingtons.co.uk

Wellington Estate
Stanford End Farm
Swallowfield, RG7 1SY

Existing Floor Plans			
SCALE (A3)	1:200	CAD REF	5793-1200
DATE	Oct 22	DRAWN	EP
JOB No.	5793	DWG No.	1200 C