


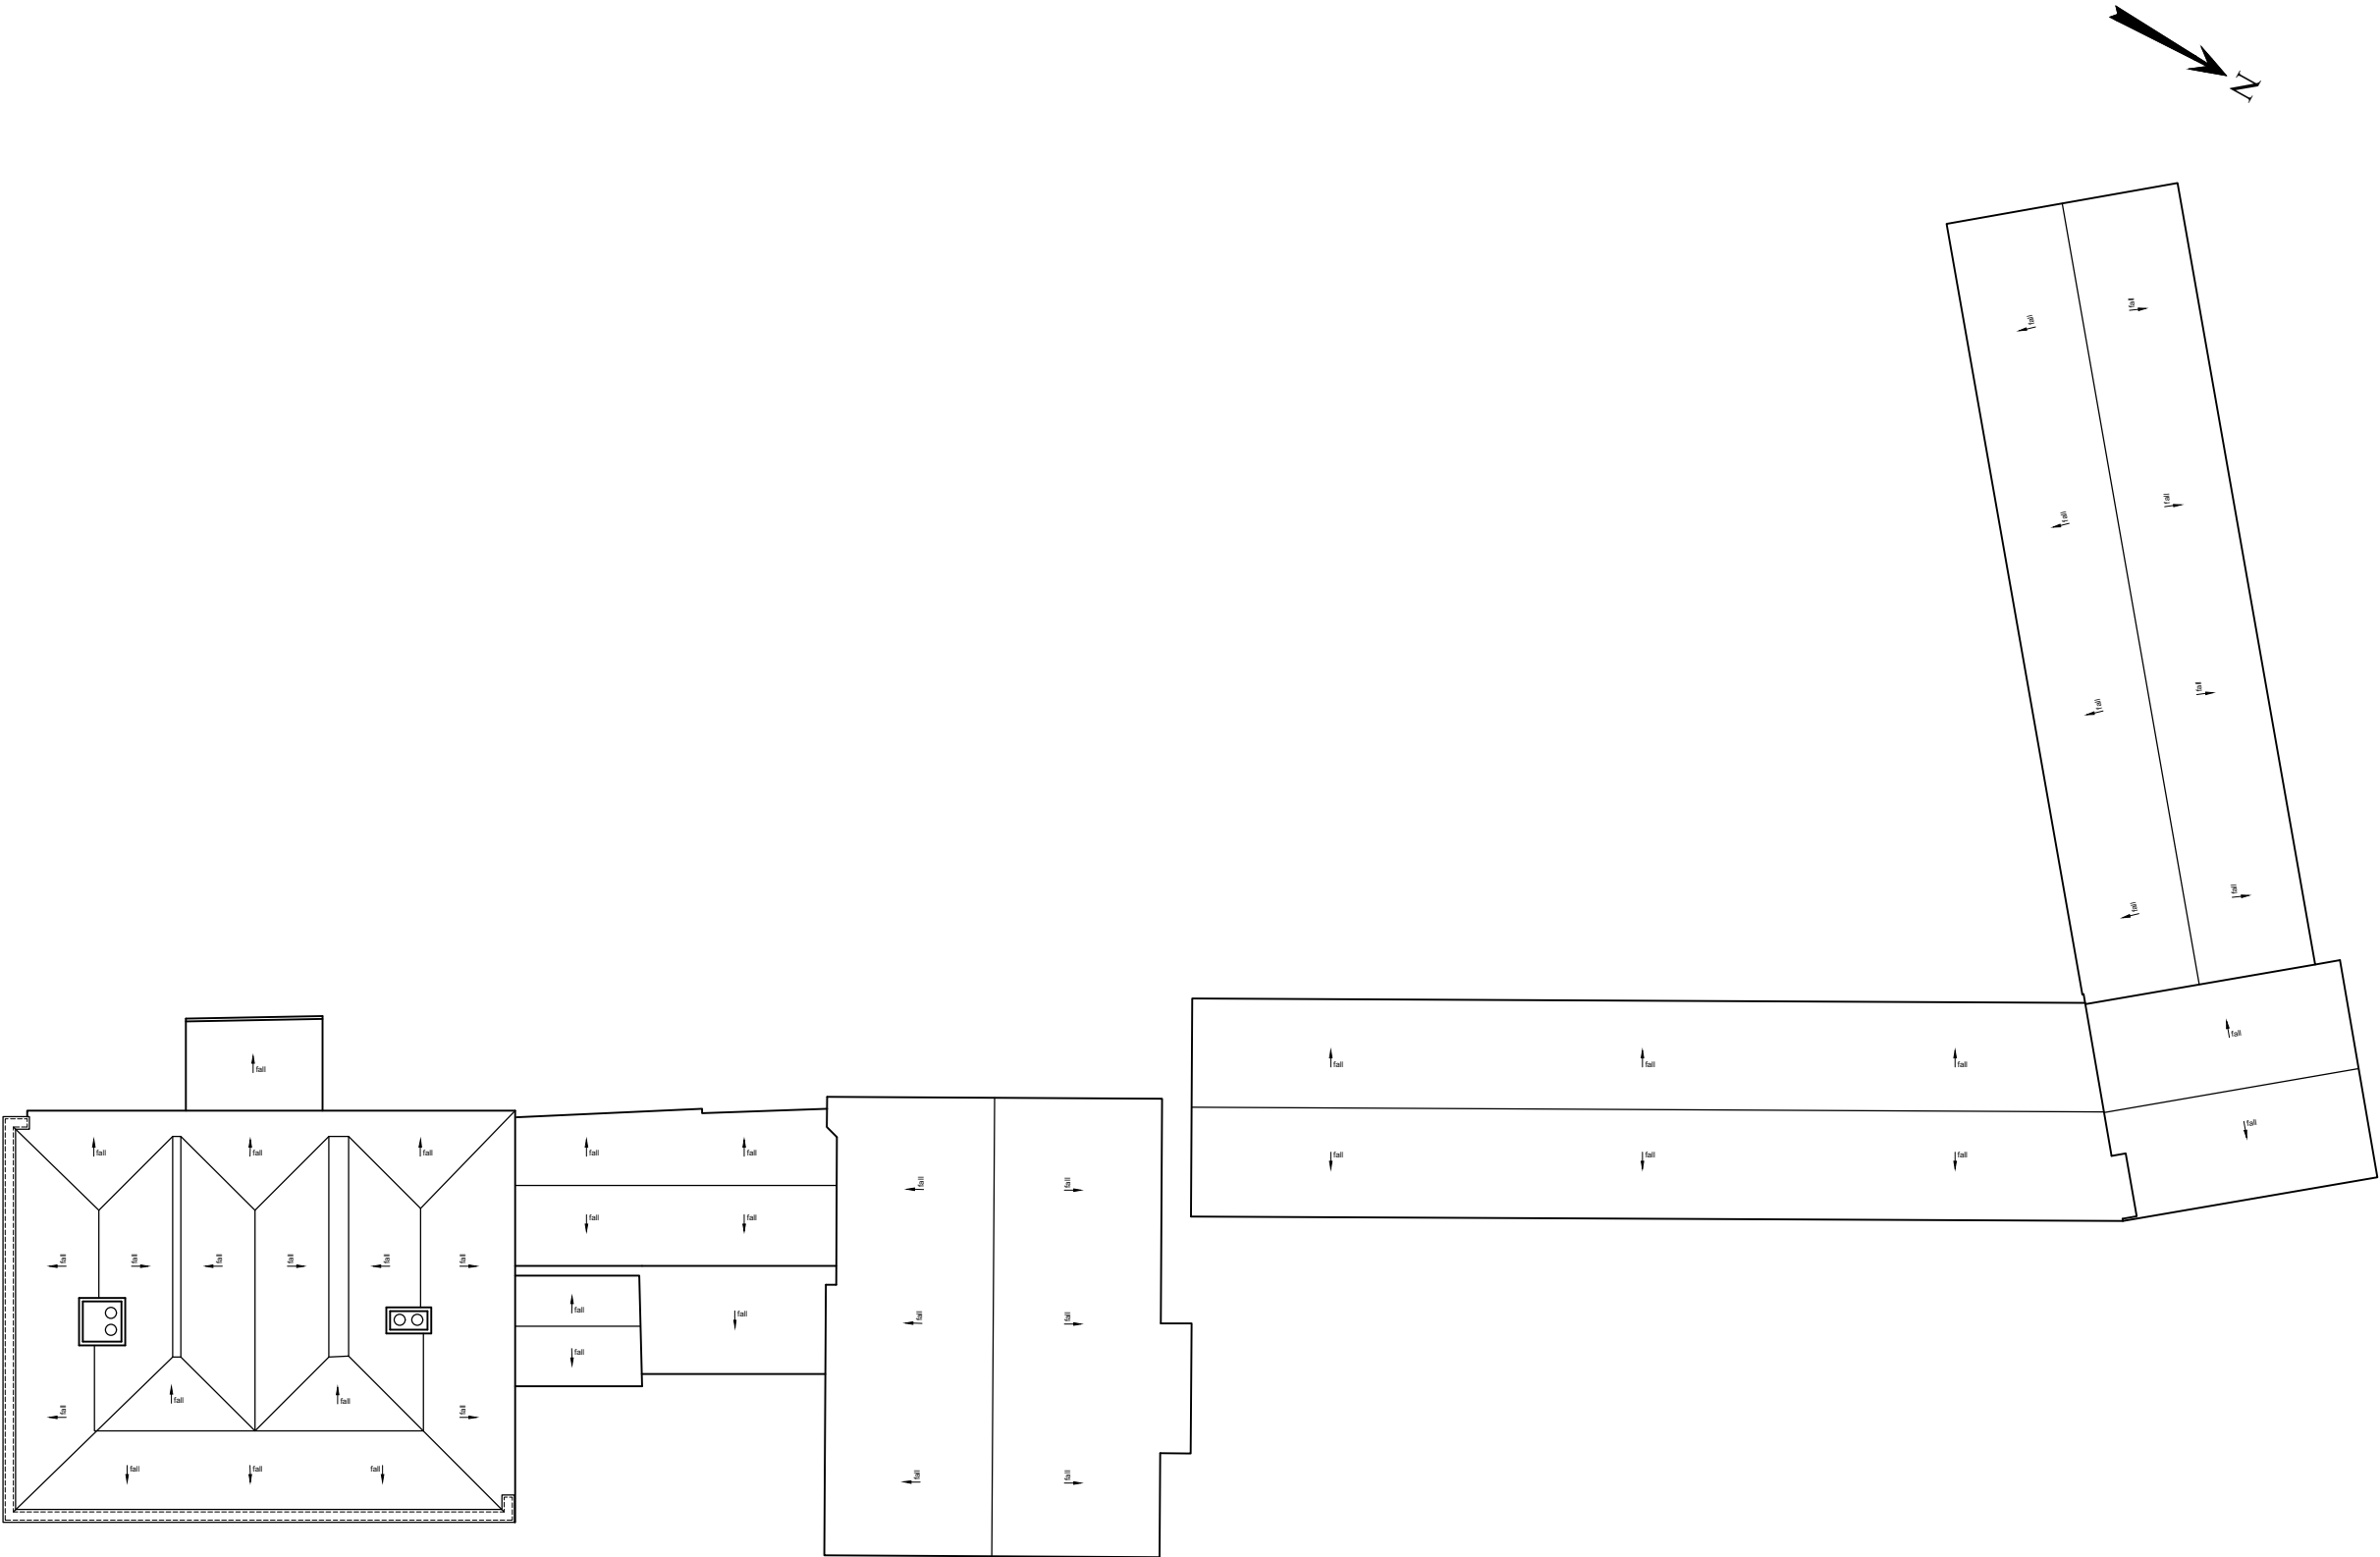

Existing Roof Plan



REVISIONS	

NOTES
ALL DIMENSIONS MUST BE CHECKED ON SITE AND NOT SCALED FROM DRAWING. DRAWINGS TO BE READ IN CONJUNCTION WITH ALL RELEVANT ARCHITECTURAL AND STRUCTURAL DRAWINGS, SPECIFICATIONS AND CONTRACT DOCUMENTS. ERRORS AND OMISSIONS TO BE REPORTED TO THE ARCHITECT. THIS DRAWING IS COPYRIGHT

EDGINGTONS
ARCHITECTS

MERIDIAN HOUSE, 2 RUSSELL STREET, WINDSOR, BERKSHIRE, SL4 1HQ
tel: 01753 857092 / email: mail@edgingtons.co.uk / web: www.edgingtons.co.uk

Wellington Estate
Stanford End Farm
Swallowfield, RG7 1SY

Existing Roof Plan			
SCALE (A3)	1:200	CAD REF	5793-1200
DATE	Oct 22	DRAWN	EP
JOB No.	5793	DWG No.	1201