


Existing North East Elevation

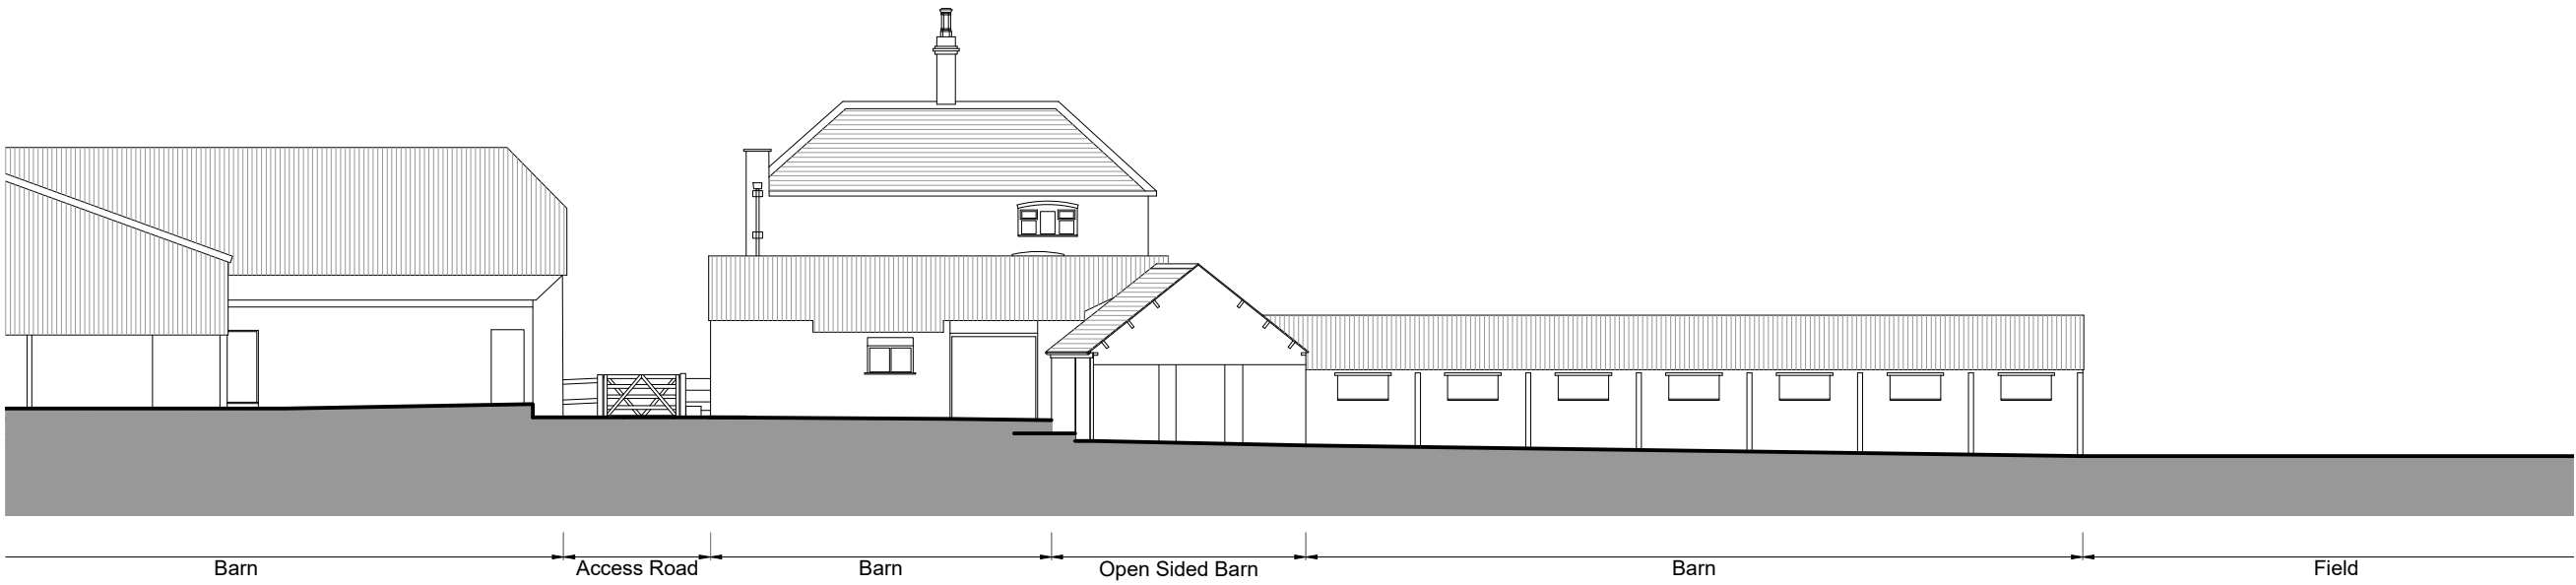

Existing North West Elevation



REVISIONS		
A	Annotation amended	01.11.22

NOTES
ALL DIMENSIONS MUST BE CHECKED ON SITE AND NOT SCALED FROM DRAWING. DRAWINGS TO BE READ IN CONJUNCTION WITH ALL RELEVANT ARCHITECTURAL AND STRUCTURAL DRAWINGS, SPECIFICATIONS AND CONTRACT DOCUMENTS. ERRORS AND OMISSIONS TO BE REPORTED TO THE ARCHITECT. THIS DRAWING IS COPYRIGHT.

Z:\Edgingtons\IT\CAD MANAGER\TITLE BLOCKS\NEW TITLE BLOCKS\Edgingtons CAD Logo.bmp

MERIDIAN HOUSE, 2 RUSSELL STREET, WINDSOR, BERKSHIRE, SL4 1HQ
tel: 01753 657082 / email: mail@edgingtons.co.uk / web: www.edgingtons.co.uk

Wellington Estate
Stanford End Farm
Swallowfield, RG7 1SY

Existing Elevations
North East and North West

SCALE (A3)	1:200	CAD REF	5793-1300
DATE	Oct 22	DRAWN	EP
JOB No.	5793	DWG No.	1300
			A