



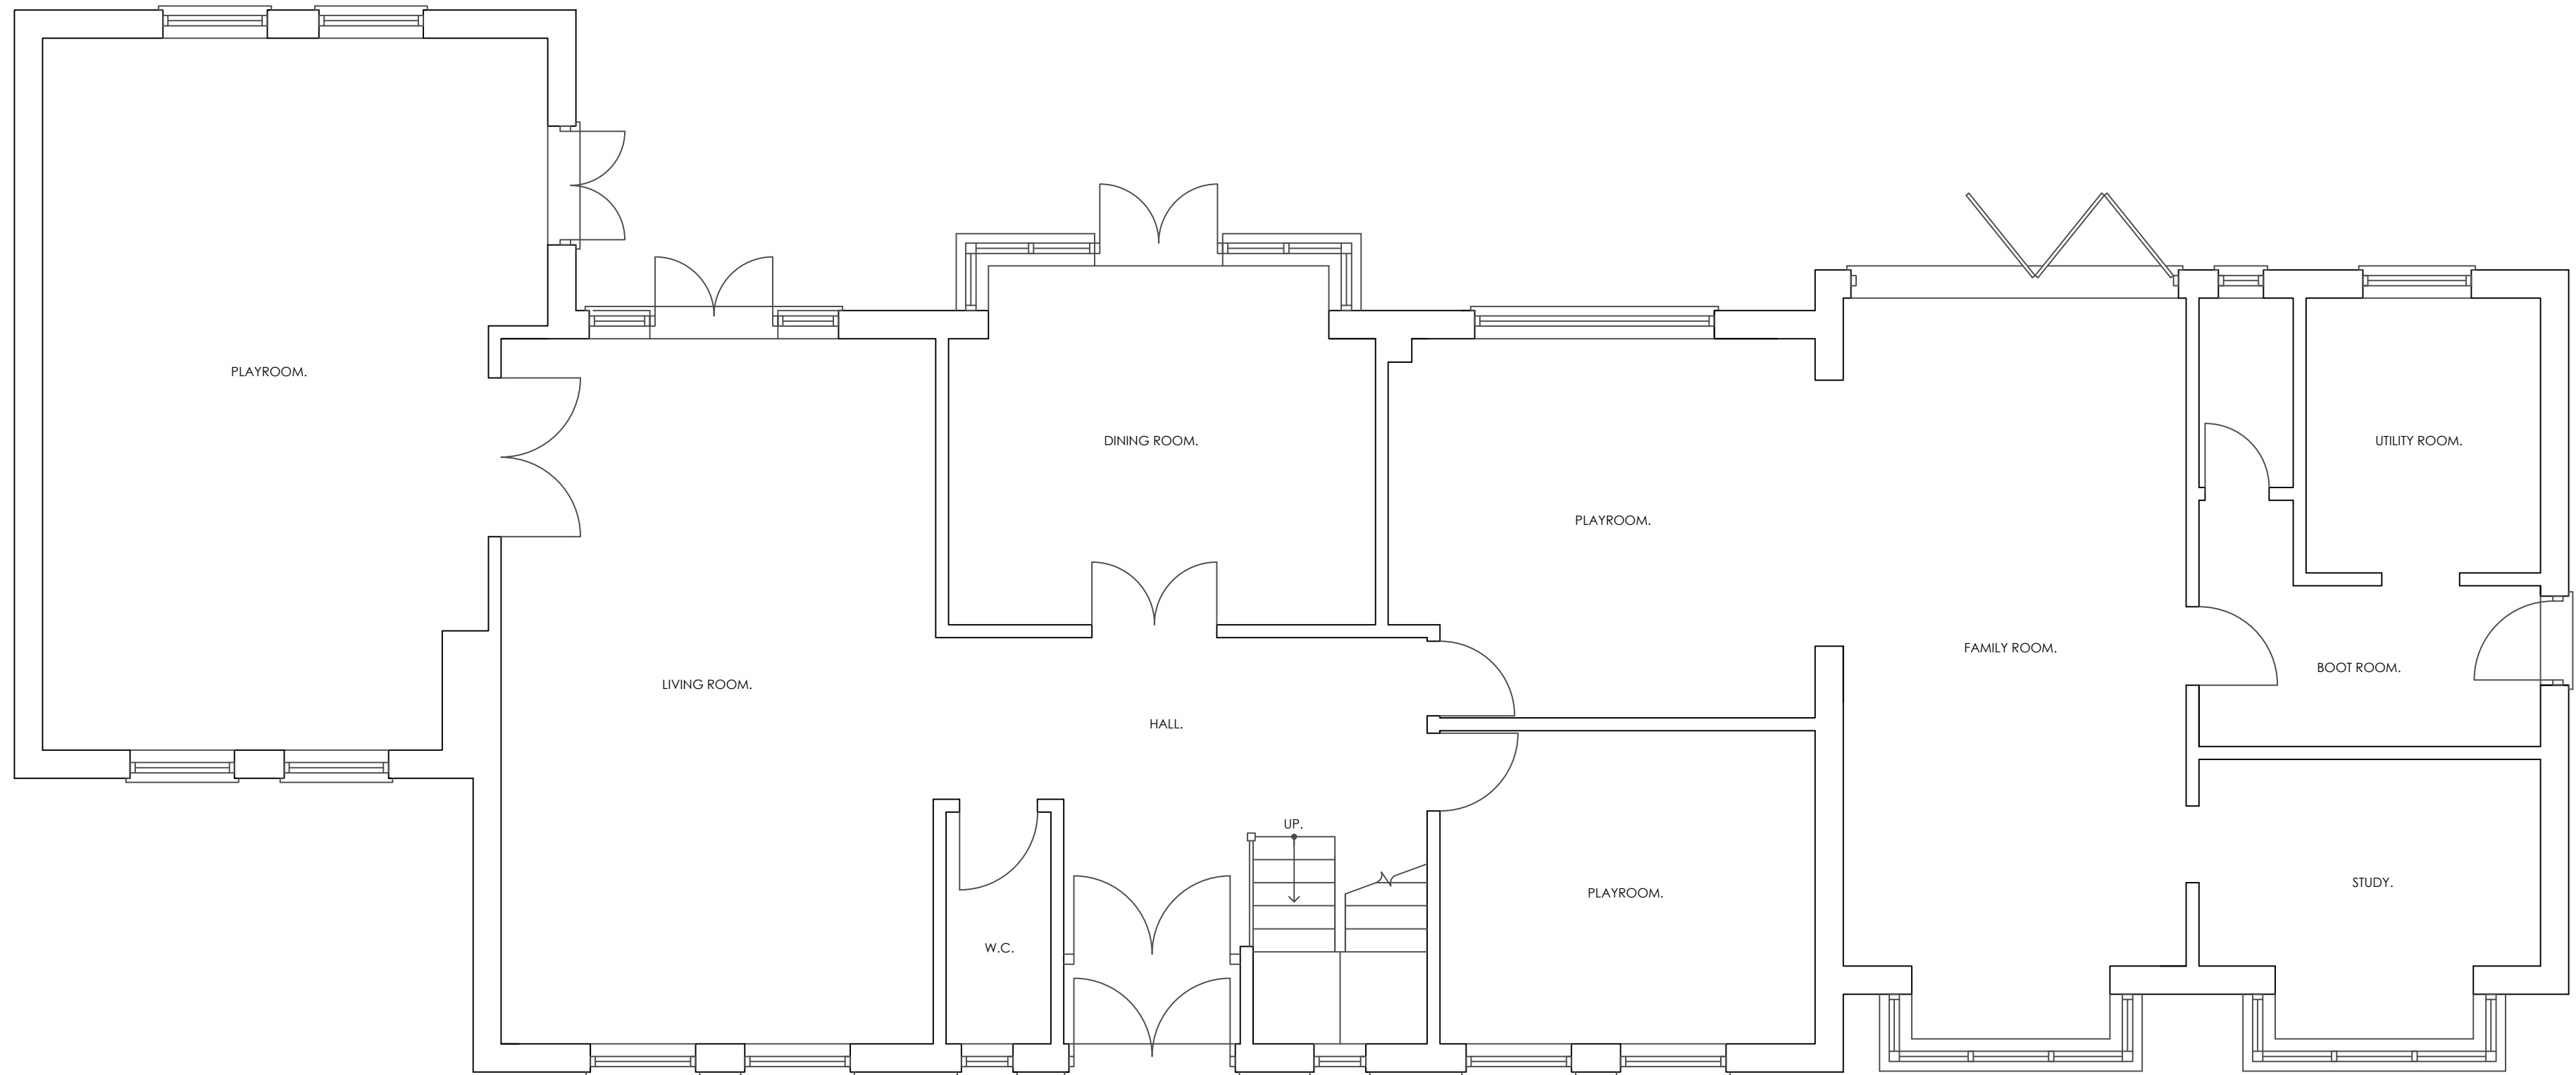

EXISTING GROUND FLOOR PLAN.

CLIENT		Mr & Mrs Smith.			
PROJECT		Kestrels, Scarletts Lane, Kiln Green, Berkshire.			
TITLE		Proposed Single Storey Rear Extension.			
		Wargrave Design Consultancy The Old Pump House - Wargrave - Berkshire - RG10 8DJ 0118 940 1678 - info@wargravedesign.com www.wargravedesign.com			
DRAWN		G.D.G.		SCALE 1:50 @ A2	
DATE		March 2025			
DRAWING No.			REV.		
1936 - 01					

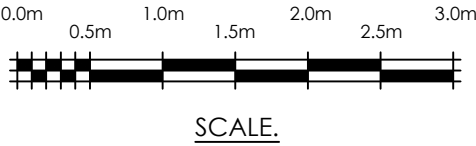

These plans must not be acted upon until the appropriate planning and building regulation approvals have been granted. Should the works be undertaken prior to the above approvals being in place it is done so entirely at the clients own risk.