




IAN HUNT ASSOCIATES

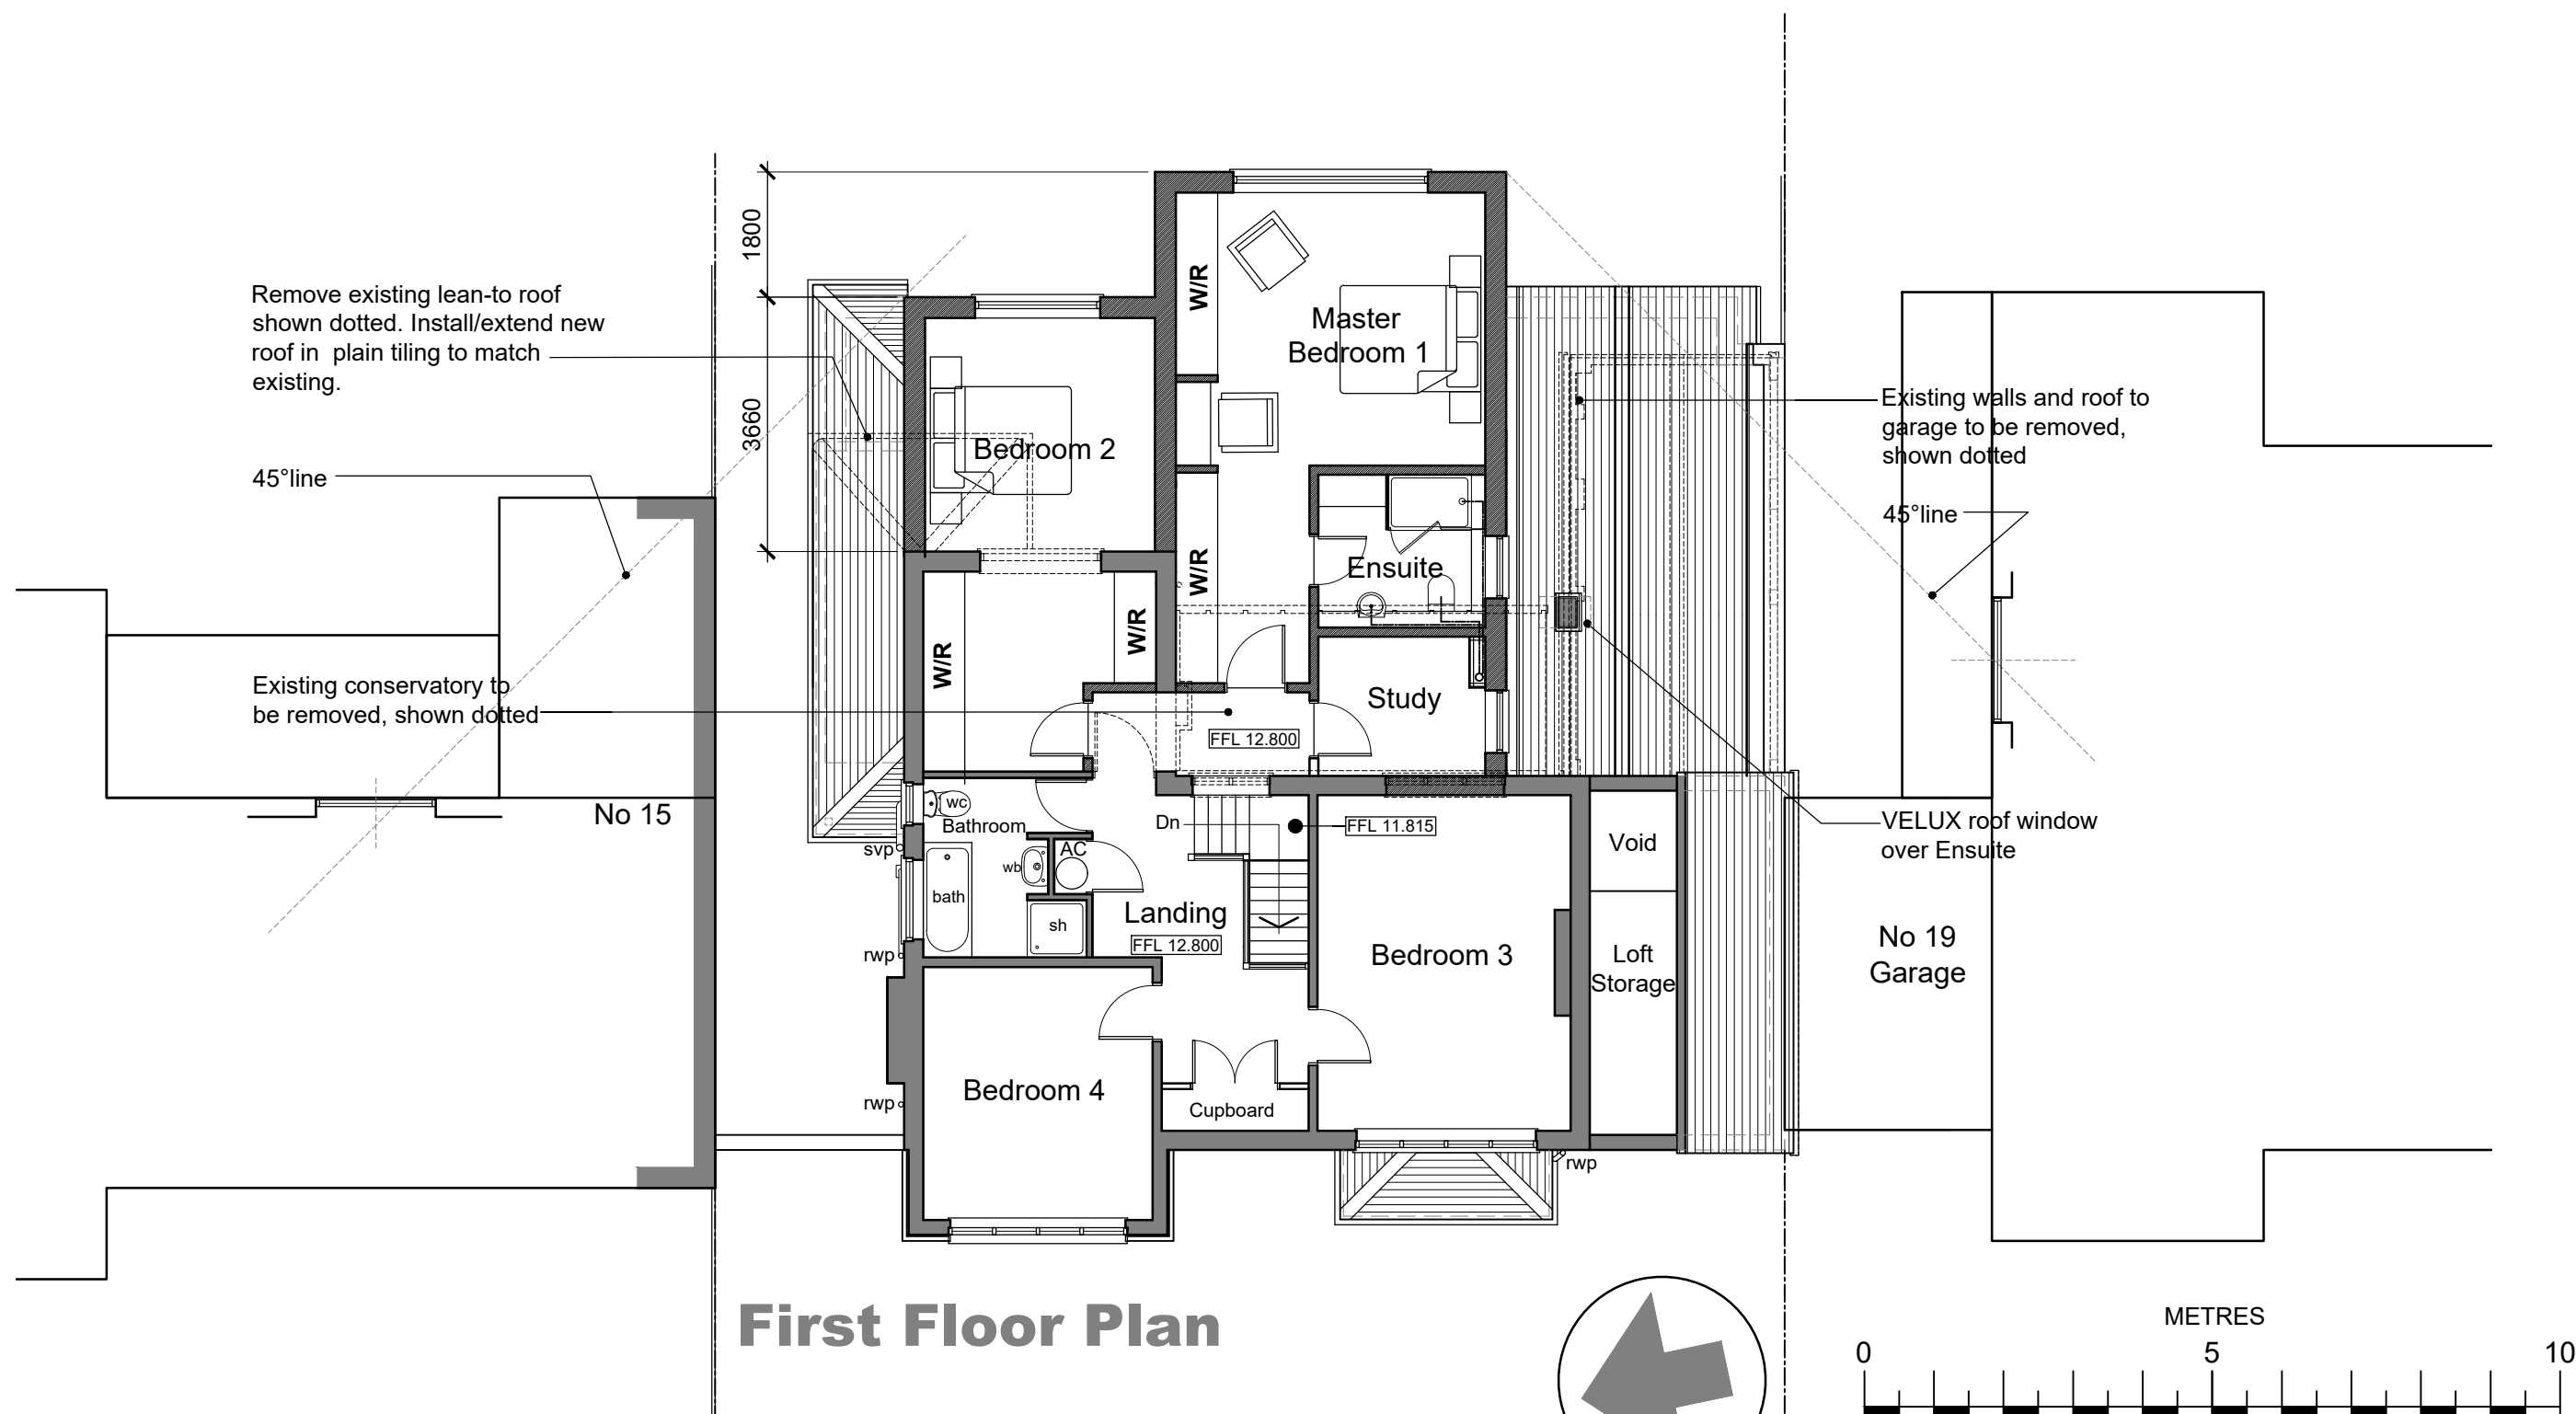

Oakwood House
14 High Tree Drive Earley
Reading Berkshire RG6 1EU
0118 935 3655
info@ihaltld.co.uk

Project Proposed Extension & Alterations
at 17 Wilderness Road, Earley,
Reading RG6 7RU

Client Mr V Qureshi

Title Proposed First Floor Plan

Revision

Drawn IRH

Scale 1:100

Date Apr 2024

Drawing No **1577.06**

Rev

All dimensions to be checked on site prior
to the commencement of any construction.
This drawing may not be reproduced in
any part or form without the written
consent of Ian Hunt Associates Ltd.

ALL COPYRIGHTS RESERVED

A3