




West Elevation



North Elevation

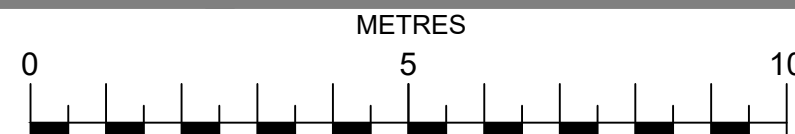

1:100 SCALE

A3

IAN HUNT ASSOCIATES



Oakwood House
14 High Tree Drive Earley
Reading Berkshire RG6 1EU
0118 935 3655
info@ihaltld.co.uk

Project Proposed Extension & Alterations
at 17 Wilderness Road, Earley,
Reading RG6 7RU

Client Mr V Qureshi

Title Proposed Elevations Sheet 1

Revision

Drawn IRH	Scale 1:100	Date Apr 2024
Drawing No 1577.08		Rev

All dimensions to be checked on site prior to the commencement of any construction. This drawing may not be reproduced in any part or form without the written consent of Ian Hunt Associates Ltd.

ALL COPYRIGHTS RESERVED